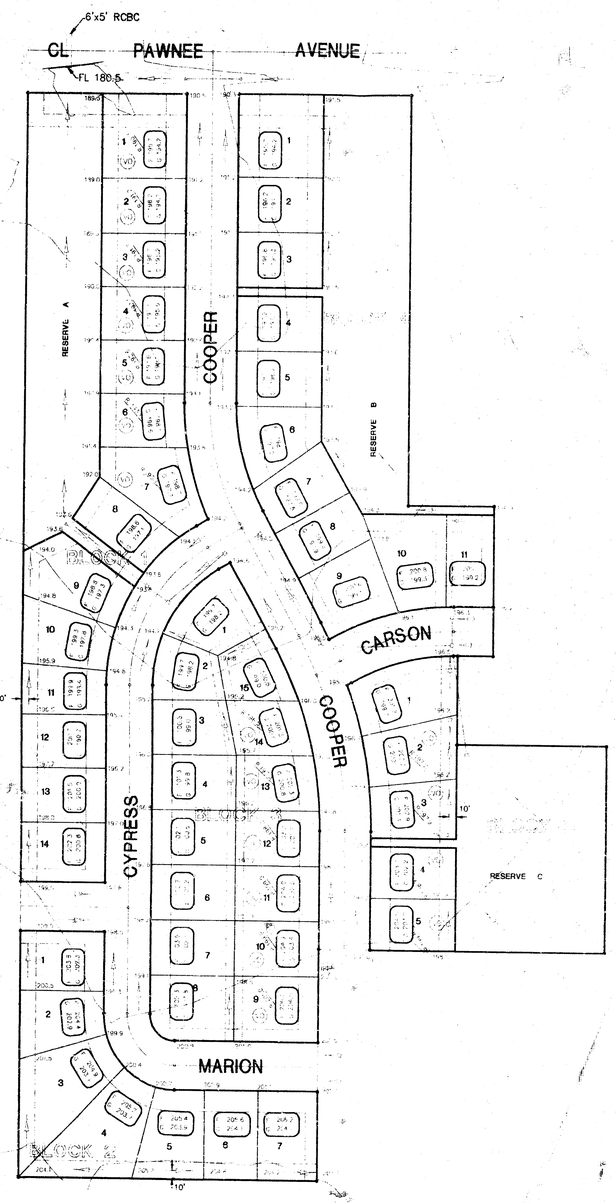

GRAPHIC SCALE

1 inch = 80 ft

APPROVED
DRAINAGE PLAN

LEGEND

G = GARAGE FLOOR ELEVATION
F = TOP of FOUNDATION WALL ELEVATION
R = TOP of REAR WALL ELEVATION (VIEW OUT)
= VIEW OUT

BENCHMARKS

(City of Wichita Datum)

1. City of Wichita Std. BM disc at Webb & Pawnee. 53' S. & 47' W. centerline of both. Elev. 205.68
2. "□" on headwall (SE corner South Headwall) 5'x 5' RCB under Pawnee approximately 1300' W. of NE Corner Sec. 5–28S–2E. Elev 186.94
3. 40d nail in service pole approximately 1330' S. and 150' W. of NE Corner Sec. 5–28S–R2E. Elev. 204.69

2-2-96

LOT GRADING PLAN

THE TURTLE RUN 3RD ADDITION

TO WICHITA, SEDGWICK COUNTY, KANSAS

NE 1/4, SECTION 5, T28S, R2E

FEBRUARY 2, 1996