DRAINAGE PLAN
WOODLAND ELEMENTARY SCHOOL ADDITION
WICHITA, SEDGWICK COUNTY, KANSAS

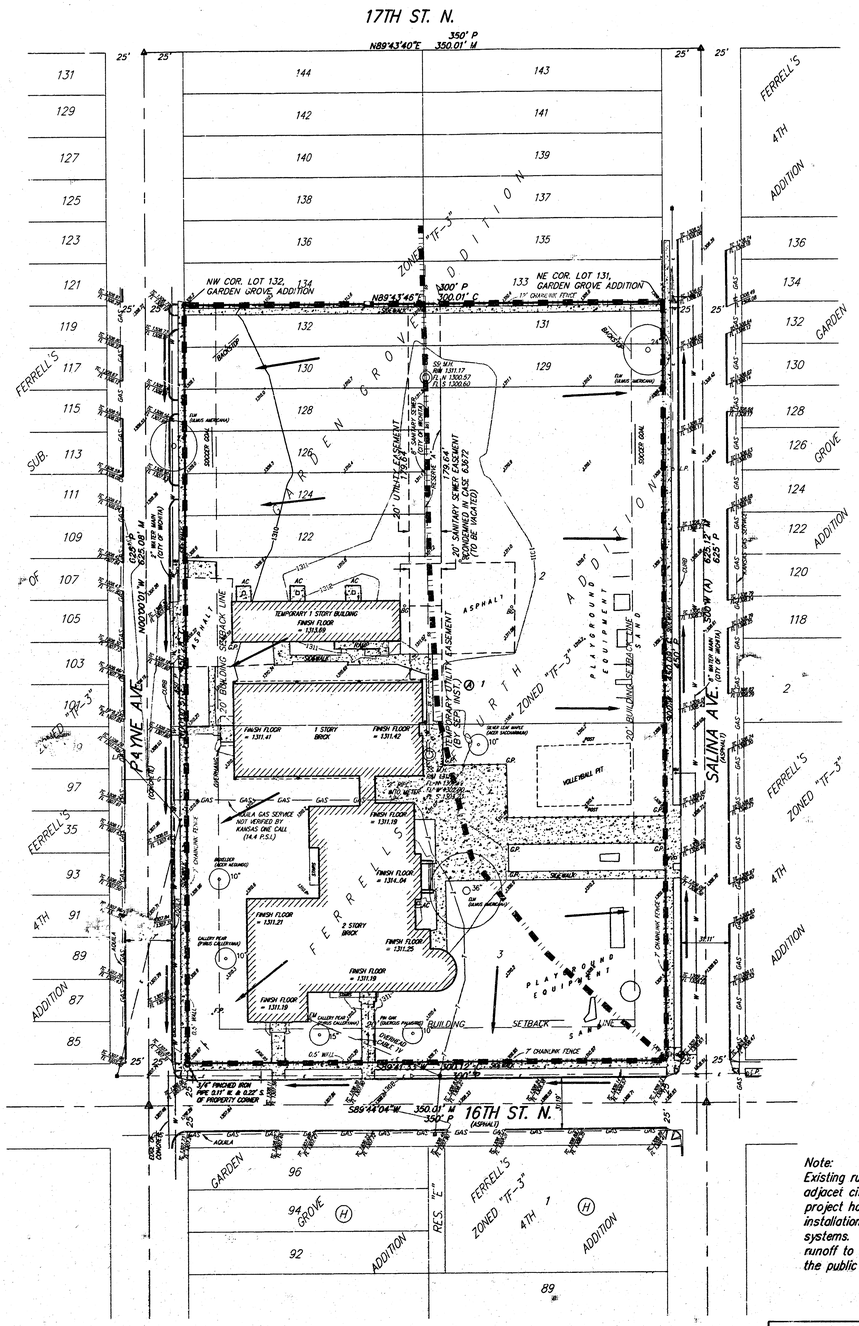

0 40 80

DATE OF PREPARATION: 23 MARCH 2004
DATE OF TOPOGRAPHY: 16 APRIL 2003
CONTOUR INTERVALS = 1 FOOT

TOPOGRAPHIC SURVEY SUPPLIED BY RUGGLES & BOHM, P.A.

SURVEY MARKER LEGEND

P = Platted
M = Measured
C = Calculated
(A) = Assumed
Pls = Planted

△ = THIMBLE
○ = 3/4" IRON PIPE
◎ = 3/4" PINCHED IRON PIPE
V = CHISELED V NOTCH (SET)
■ = 1/2" REBAR w/RUGGLES & BOHM CAP (SET)

BENCH MARK: COM DISK ON CONCRETE BASE OF FLASHING SCHOOL LIGHT ON SOUTH SIDE OF 16TH ST. N., 100 FEET MORE OR LESS EAST OF PAYNE
ELEV. = 1310.06 (M.S.L.)

BENCH MARK: "CI" TOP OF CURB 28' N. & 15' W OF CENTER LINE OF SALINA AVE. & 16TH ST. N.
ELEV. = 1308.16 (M.S.L.)

Note:
Existing runoff is directed to the adjacet city right-of-ways. This infill project has limited availability for installation of any stormwater sewer systems. Proposed conditions will allow runoff to continue to discharge within the public right-of-ways.

31 MARCH 2004

BAUGHMAN COMPANY P. A.
ENGINEERING, SURVEYING, & PLANNING
316-262-7271 * 31 ELLIS * WICHITA, KANSAS 67211
A:\FILE\WOODLANDELE... \PROJECT\WOODLANDELEM\DRAINAGE-MAP