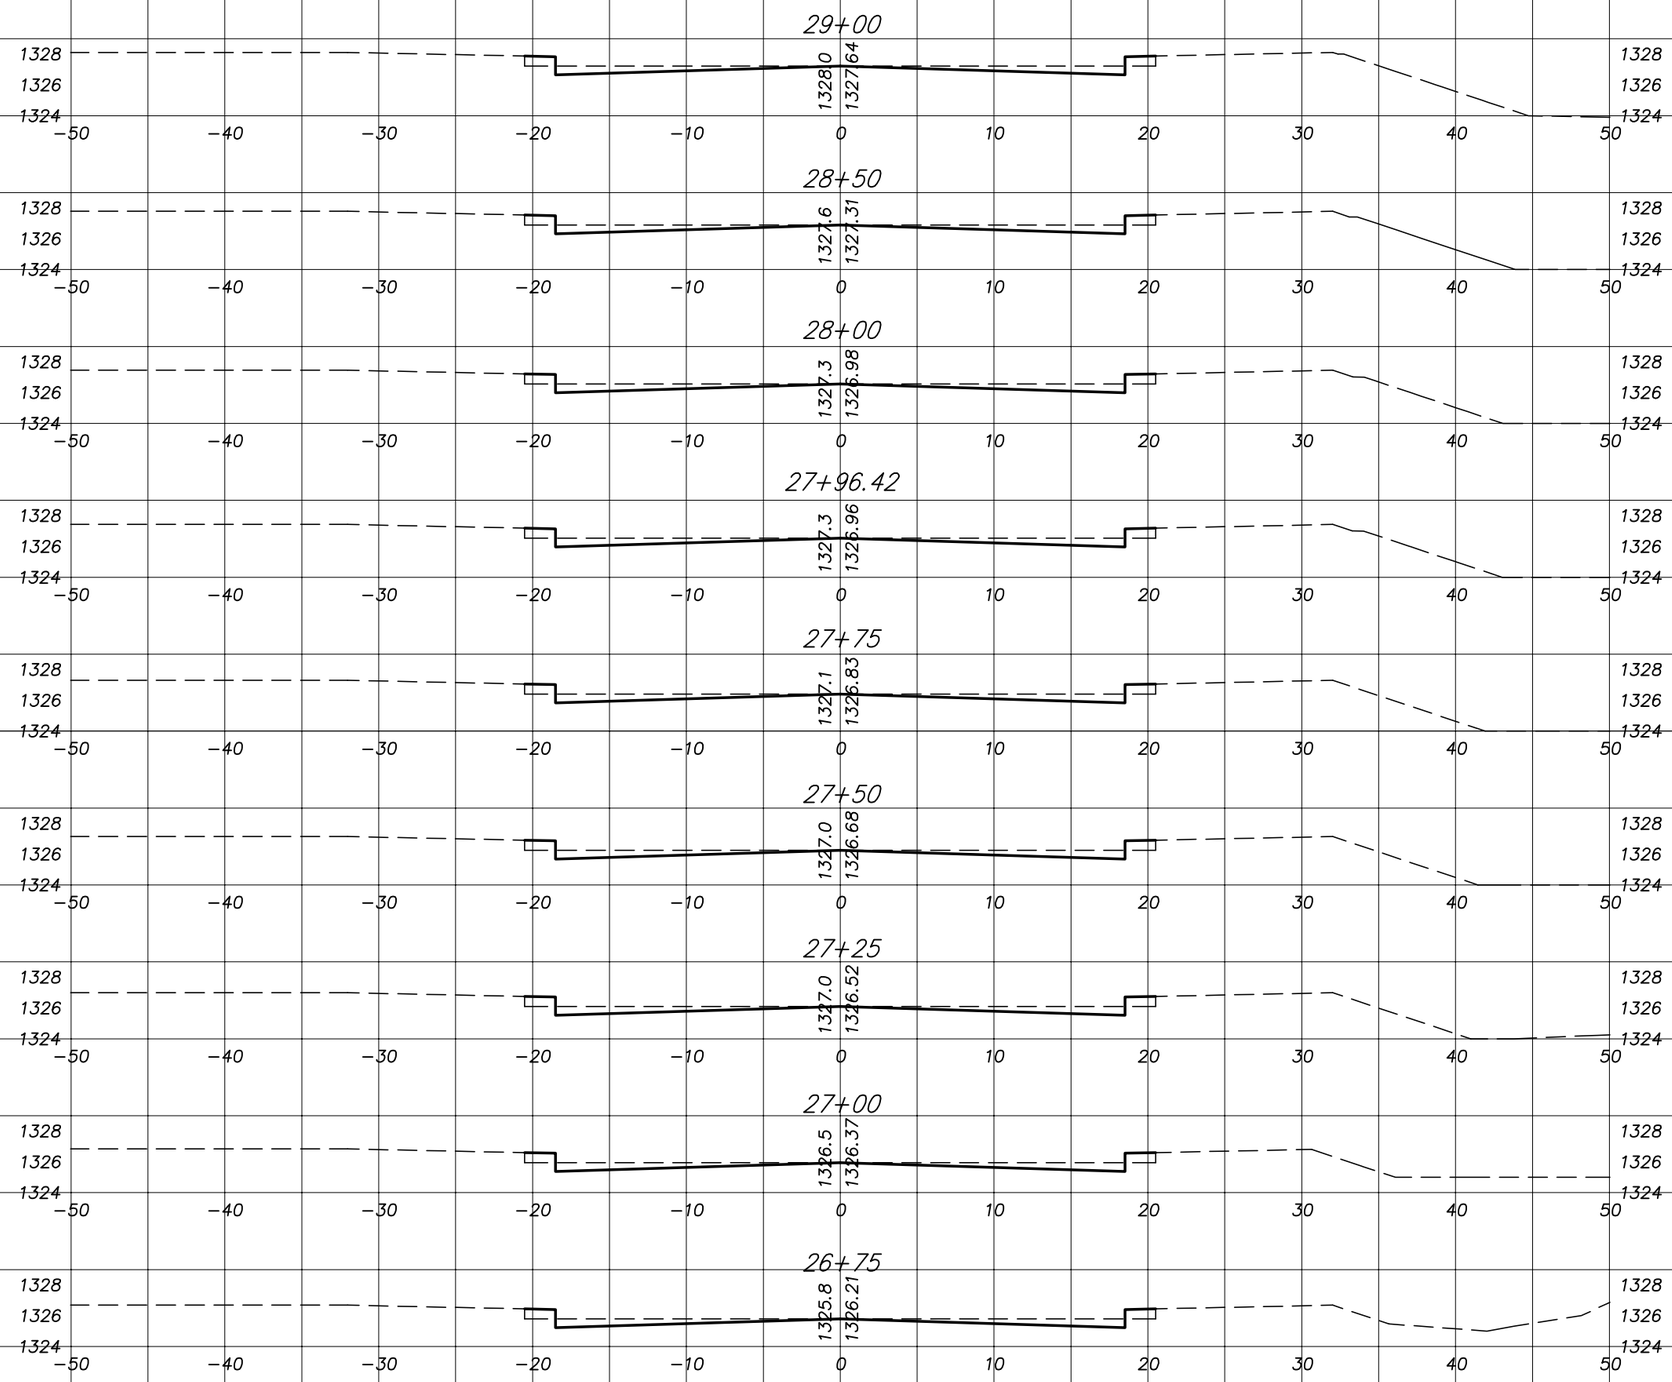

Emerald Bay Estates

Paving Improvements

Bayside - Emerald Bay Sta. 26+75.00 to 29+00.00

39 / 5