COUNTY	STATE	PROJECT NUMBER	FISCAL YEAR	SHEET NO.	TOTAL SHEETS
SEDGWICK	KANSAS	819-W	1988	43	92

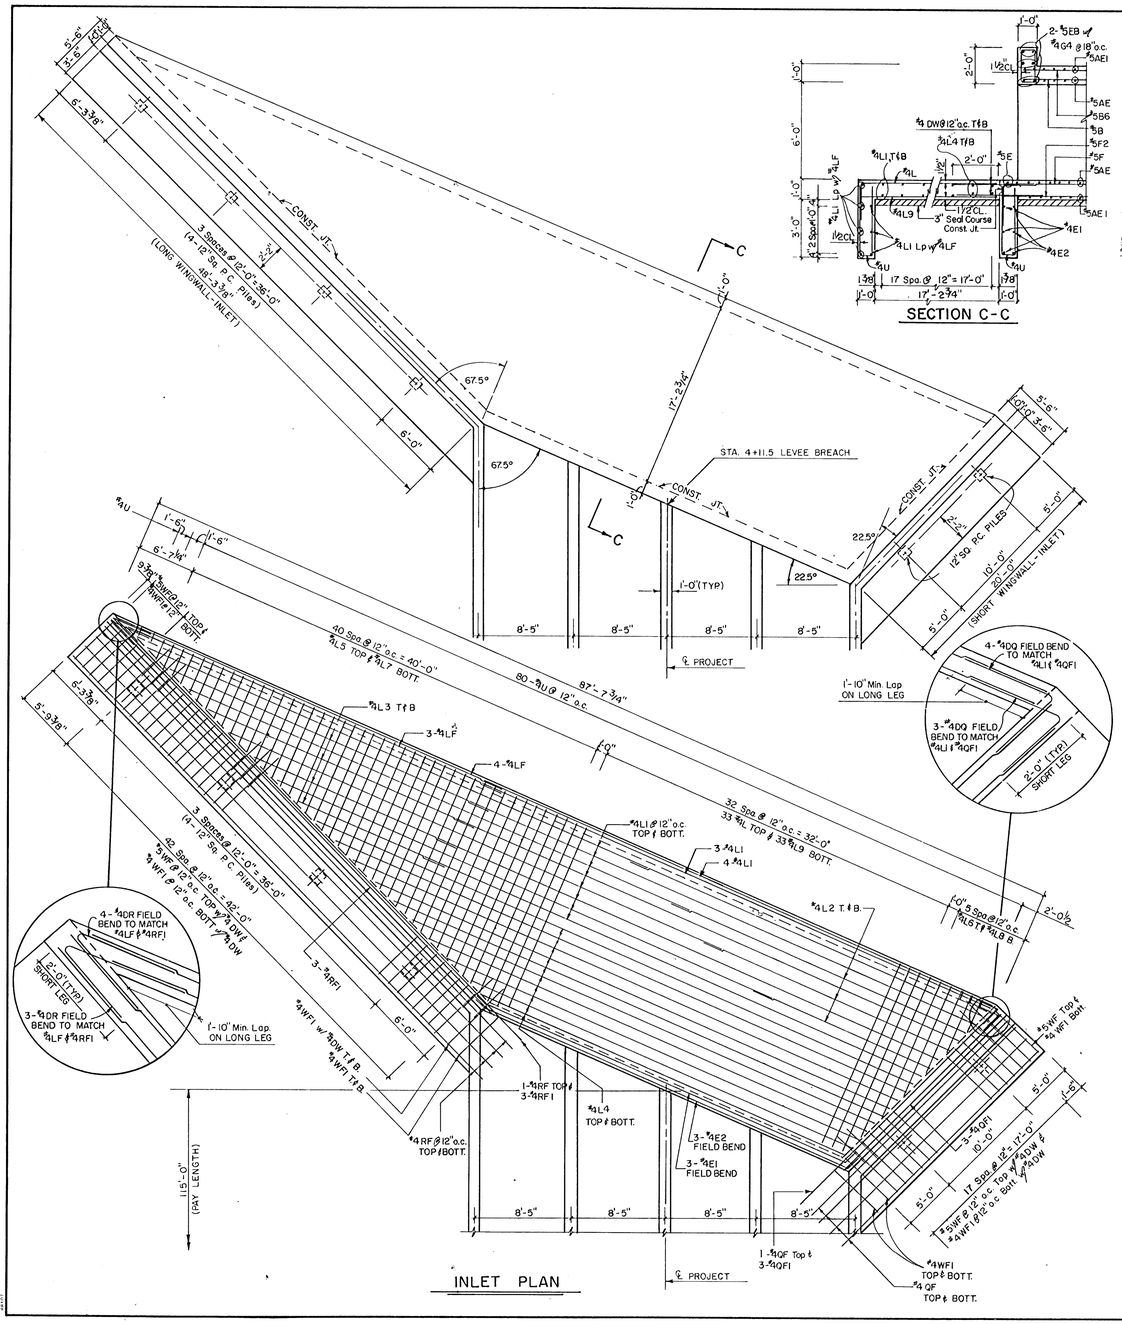

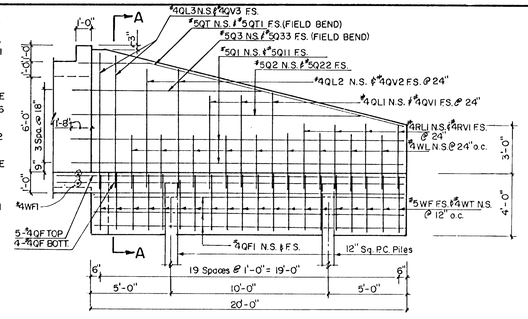

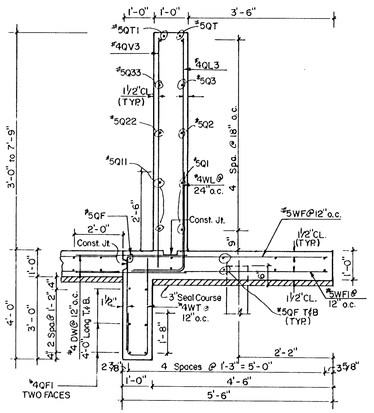

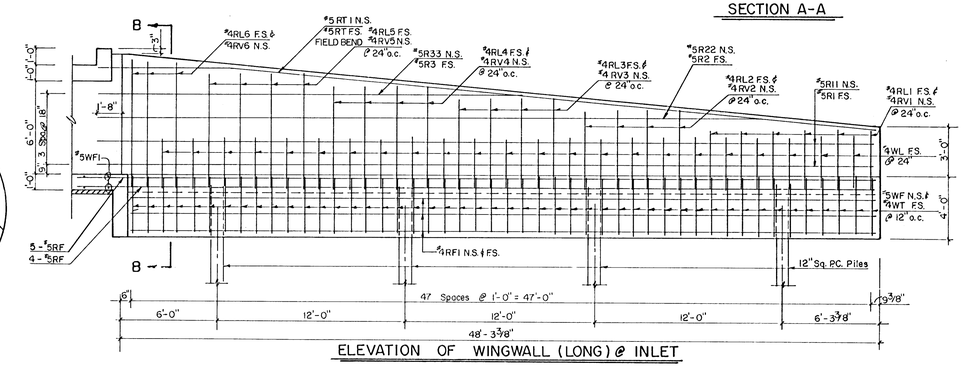

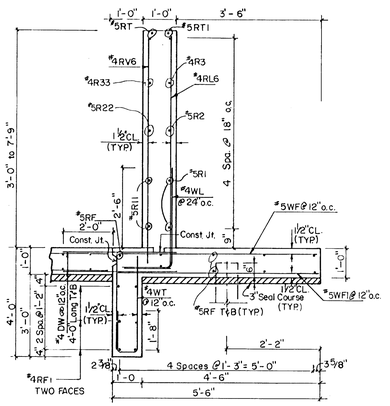

SOUTH SENECA STREET

INLET DETAILS

LEVEE BREACH STRUCTURE

PREPARED BY
SEDGWICK COUNTY BUREAU OF PUBLIC SERVICES
HIGHWAY DIVISION

DAVID C. SPEARS, P.E. DIRECTOR

REVISED	SCALE	DESIGNED	TRACED	CHECKED	SHEET NO
	NONE	SHH	R.E.F.	D.V.R.	43
	DATE	8-87	8-87	3-88	
	PLAINFILE		TOTAL SHEETS 92		