FHWA REGION NO.	STATE	PROJECT NO.	YEAR	SHEET NO.	TOTAL SHEETS
7	KANSAS	54-87-5942(2)	1980	25	32

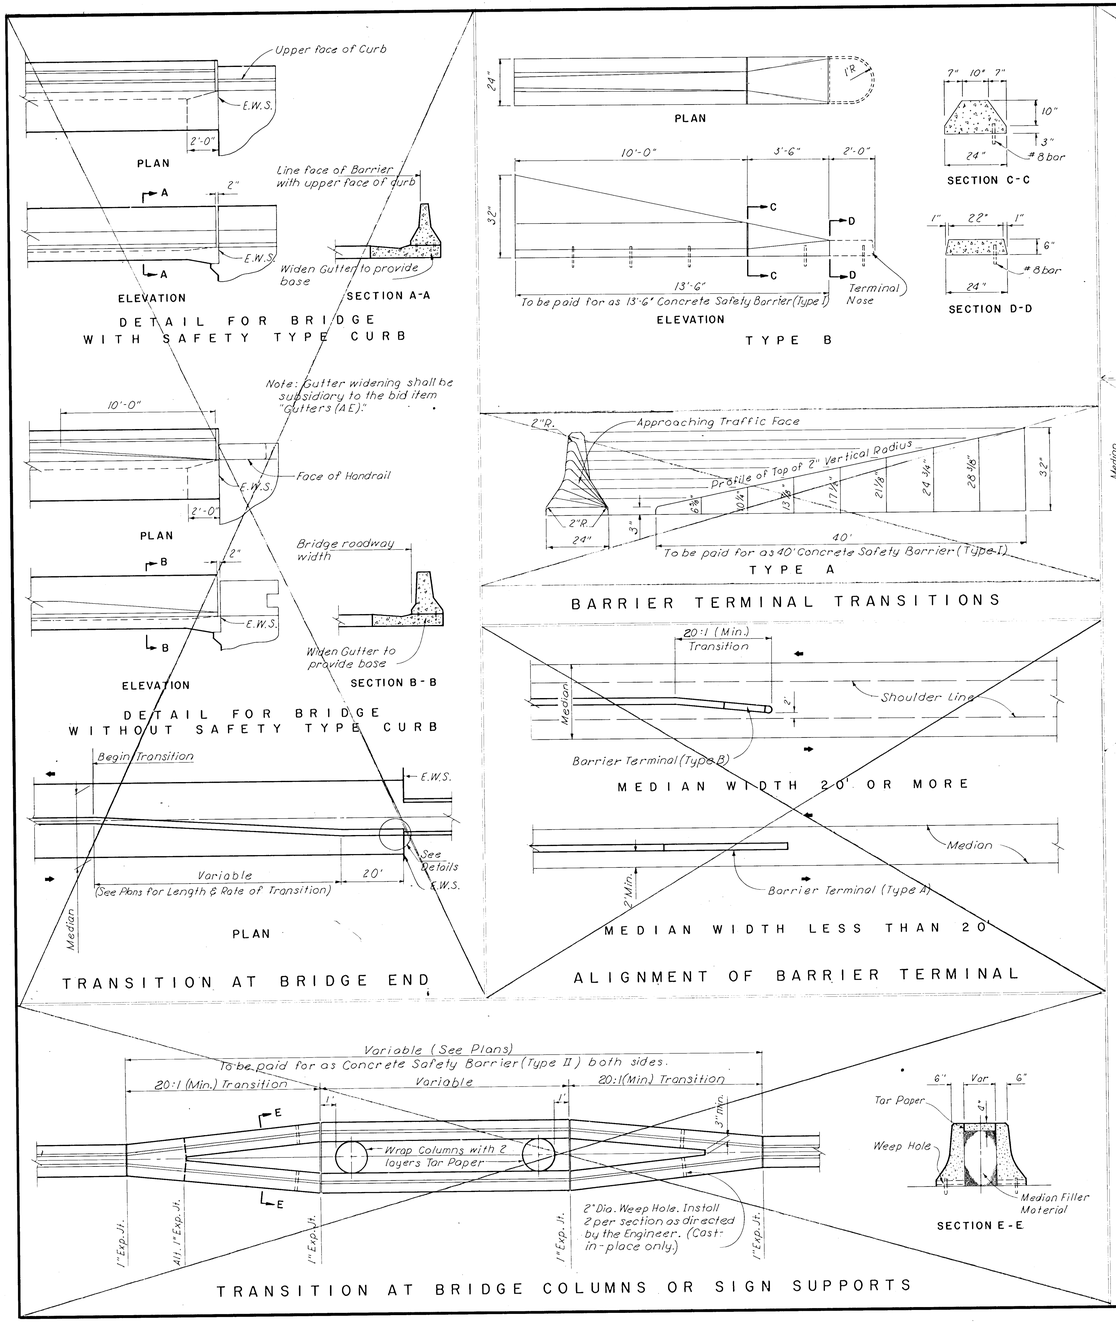

NO.	DATE	REVISIONS	BY	APP'D
3				
2				
1	8-3-76	Changed Transition Rate	GDS	LRP

KANSAS DEPARTMENT OF TRANSPORTATION

CONCRETE SAFETY BARRIER AUXILIARY DETAILS

~~STD. NO. 622-A~~

SHEET NO. 25 OF 32	SCALE None	APP'D	8-20-76
DESIGNED G. Sloop	DETAILED Sloop	QUANTITIES	TRACED Y.E.R.
DESIGN CK.	DETAIL CK.	QUAN. CK.	TRACE CK. G.D.S.