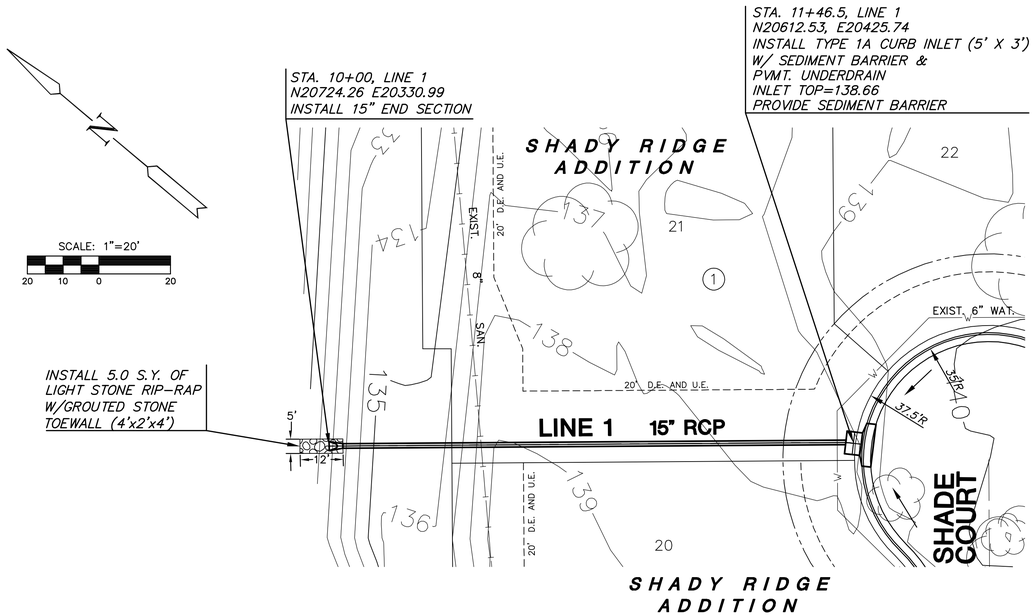

PLAN LINE 1

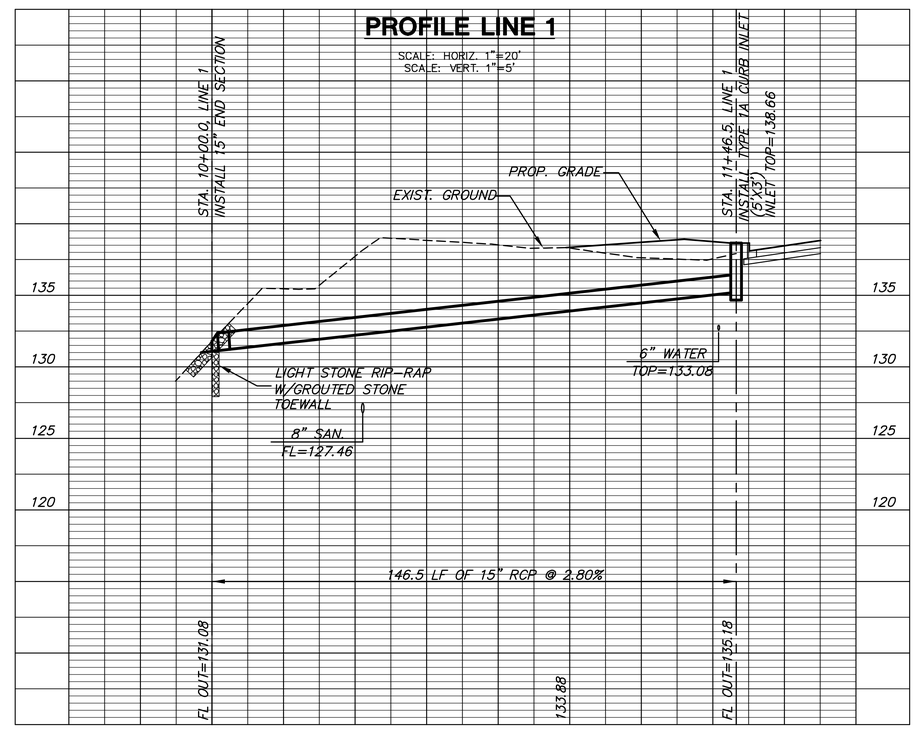

MKEC ENGINEERING CONSULTANTS, INC.
411 N. WEBB ROAD
WICHITA, KS. 67206
316 - 684 - 9600

STORM WATER SEWER PLANS
SHADY RIDGE ADDITION
PHASE 2

SHEET TITLE: LINE 1

PROJECT NUMBER: 04071

DESIGN BY: SRS

DRAWN BY: JWC

CHECKED BY: DFL

ISSUED: November 2007

REVISED:

SHEET NO. 10 of 22