STATE	PROJECT NO.	YEAR	SHEET NO.	TOTAL SHEETS
KANSAS	54-87 K-6657-01	2002	751	1122

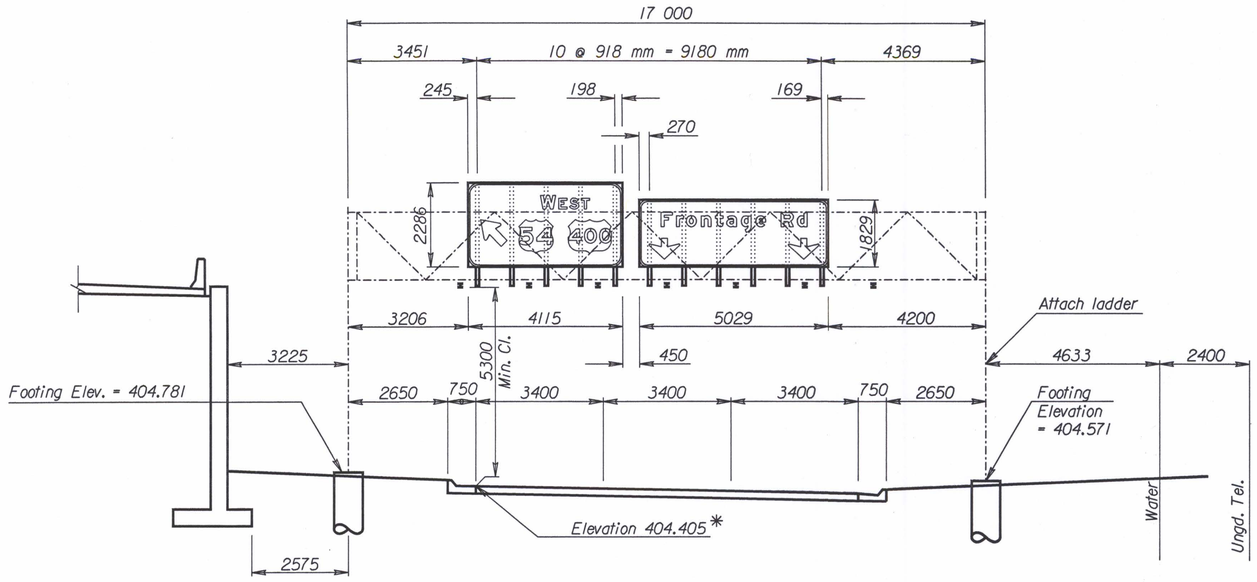

ELEVATION

* Note: Use this point as a control point for all elevations.

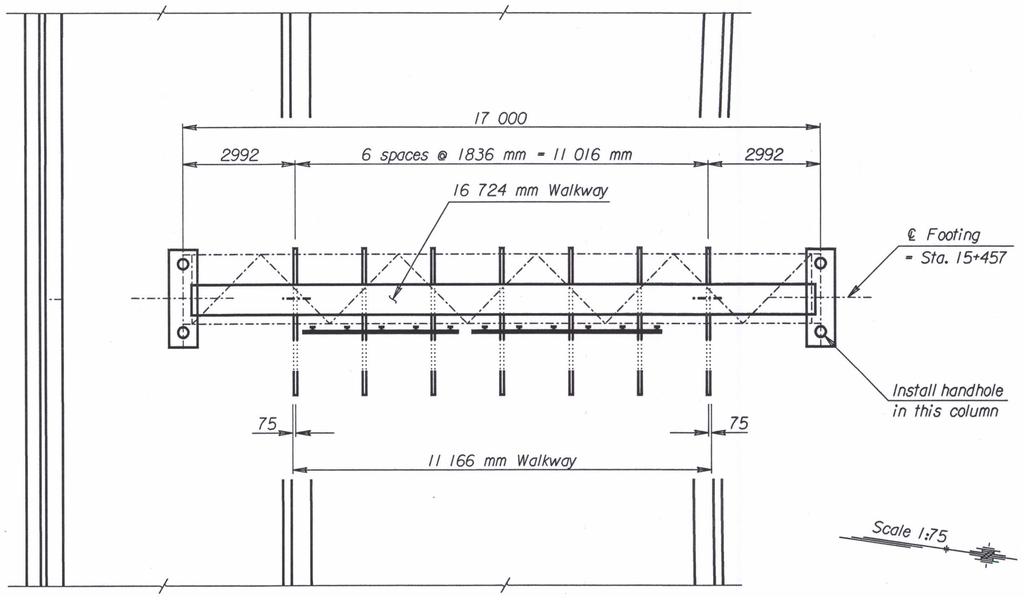

PLAN

STEEL NOT USED.

STEEL DETAILS					
TRUSS	Member 1 Wall Thickness				4.78
	Member 2 Wall Thickness				3.05
	N= 9	X = 238	S = 1836	Camber = 20	
END SUPPORTS	Member 1 Wall Thickness				4.78
	Member 2 Wall Thickness				3.18
	Left	N = 3	S = 1565	L = 7060	
	Right	N = 3	S = 1635	L = 7270	
FOOTINGS	Left Type A		Right Type A		

NO.	DATE	REVISIONS	BY	APP'D
3				
2				
1				

KANSAS DEPARTMENT OF TRANSPORTATION

WB US-54 Fr. Rd. Lt. STATION 15+457

SPAN TYPE OVERHEAD SIGN STRUCTURE
CONSTRUCTION LAYOUT
STEEL ALTERNATE

PROJ. NO. 54-87 K-6657-01 SEDGWICK CO.

SHEET NO. 9 OF 44	SCALE		APP'D	
DESIGNED SMB	DETAILED	SMB	QUANTITIES	CADD
DESIGN CK.	DETAIL CK.		QUAN. CK.	CADD CK.

Plotted By: $$USERNAME$$ Plot Location: $UNIT$
File: $$$$$$$$$$$$DGNSPEC$$$$$$$$$$$$
Plot Date: $$$$$SYTIME$$$$$$