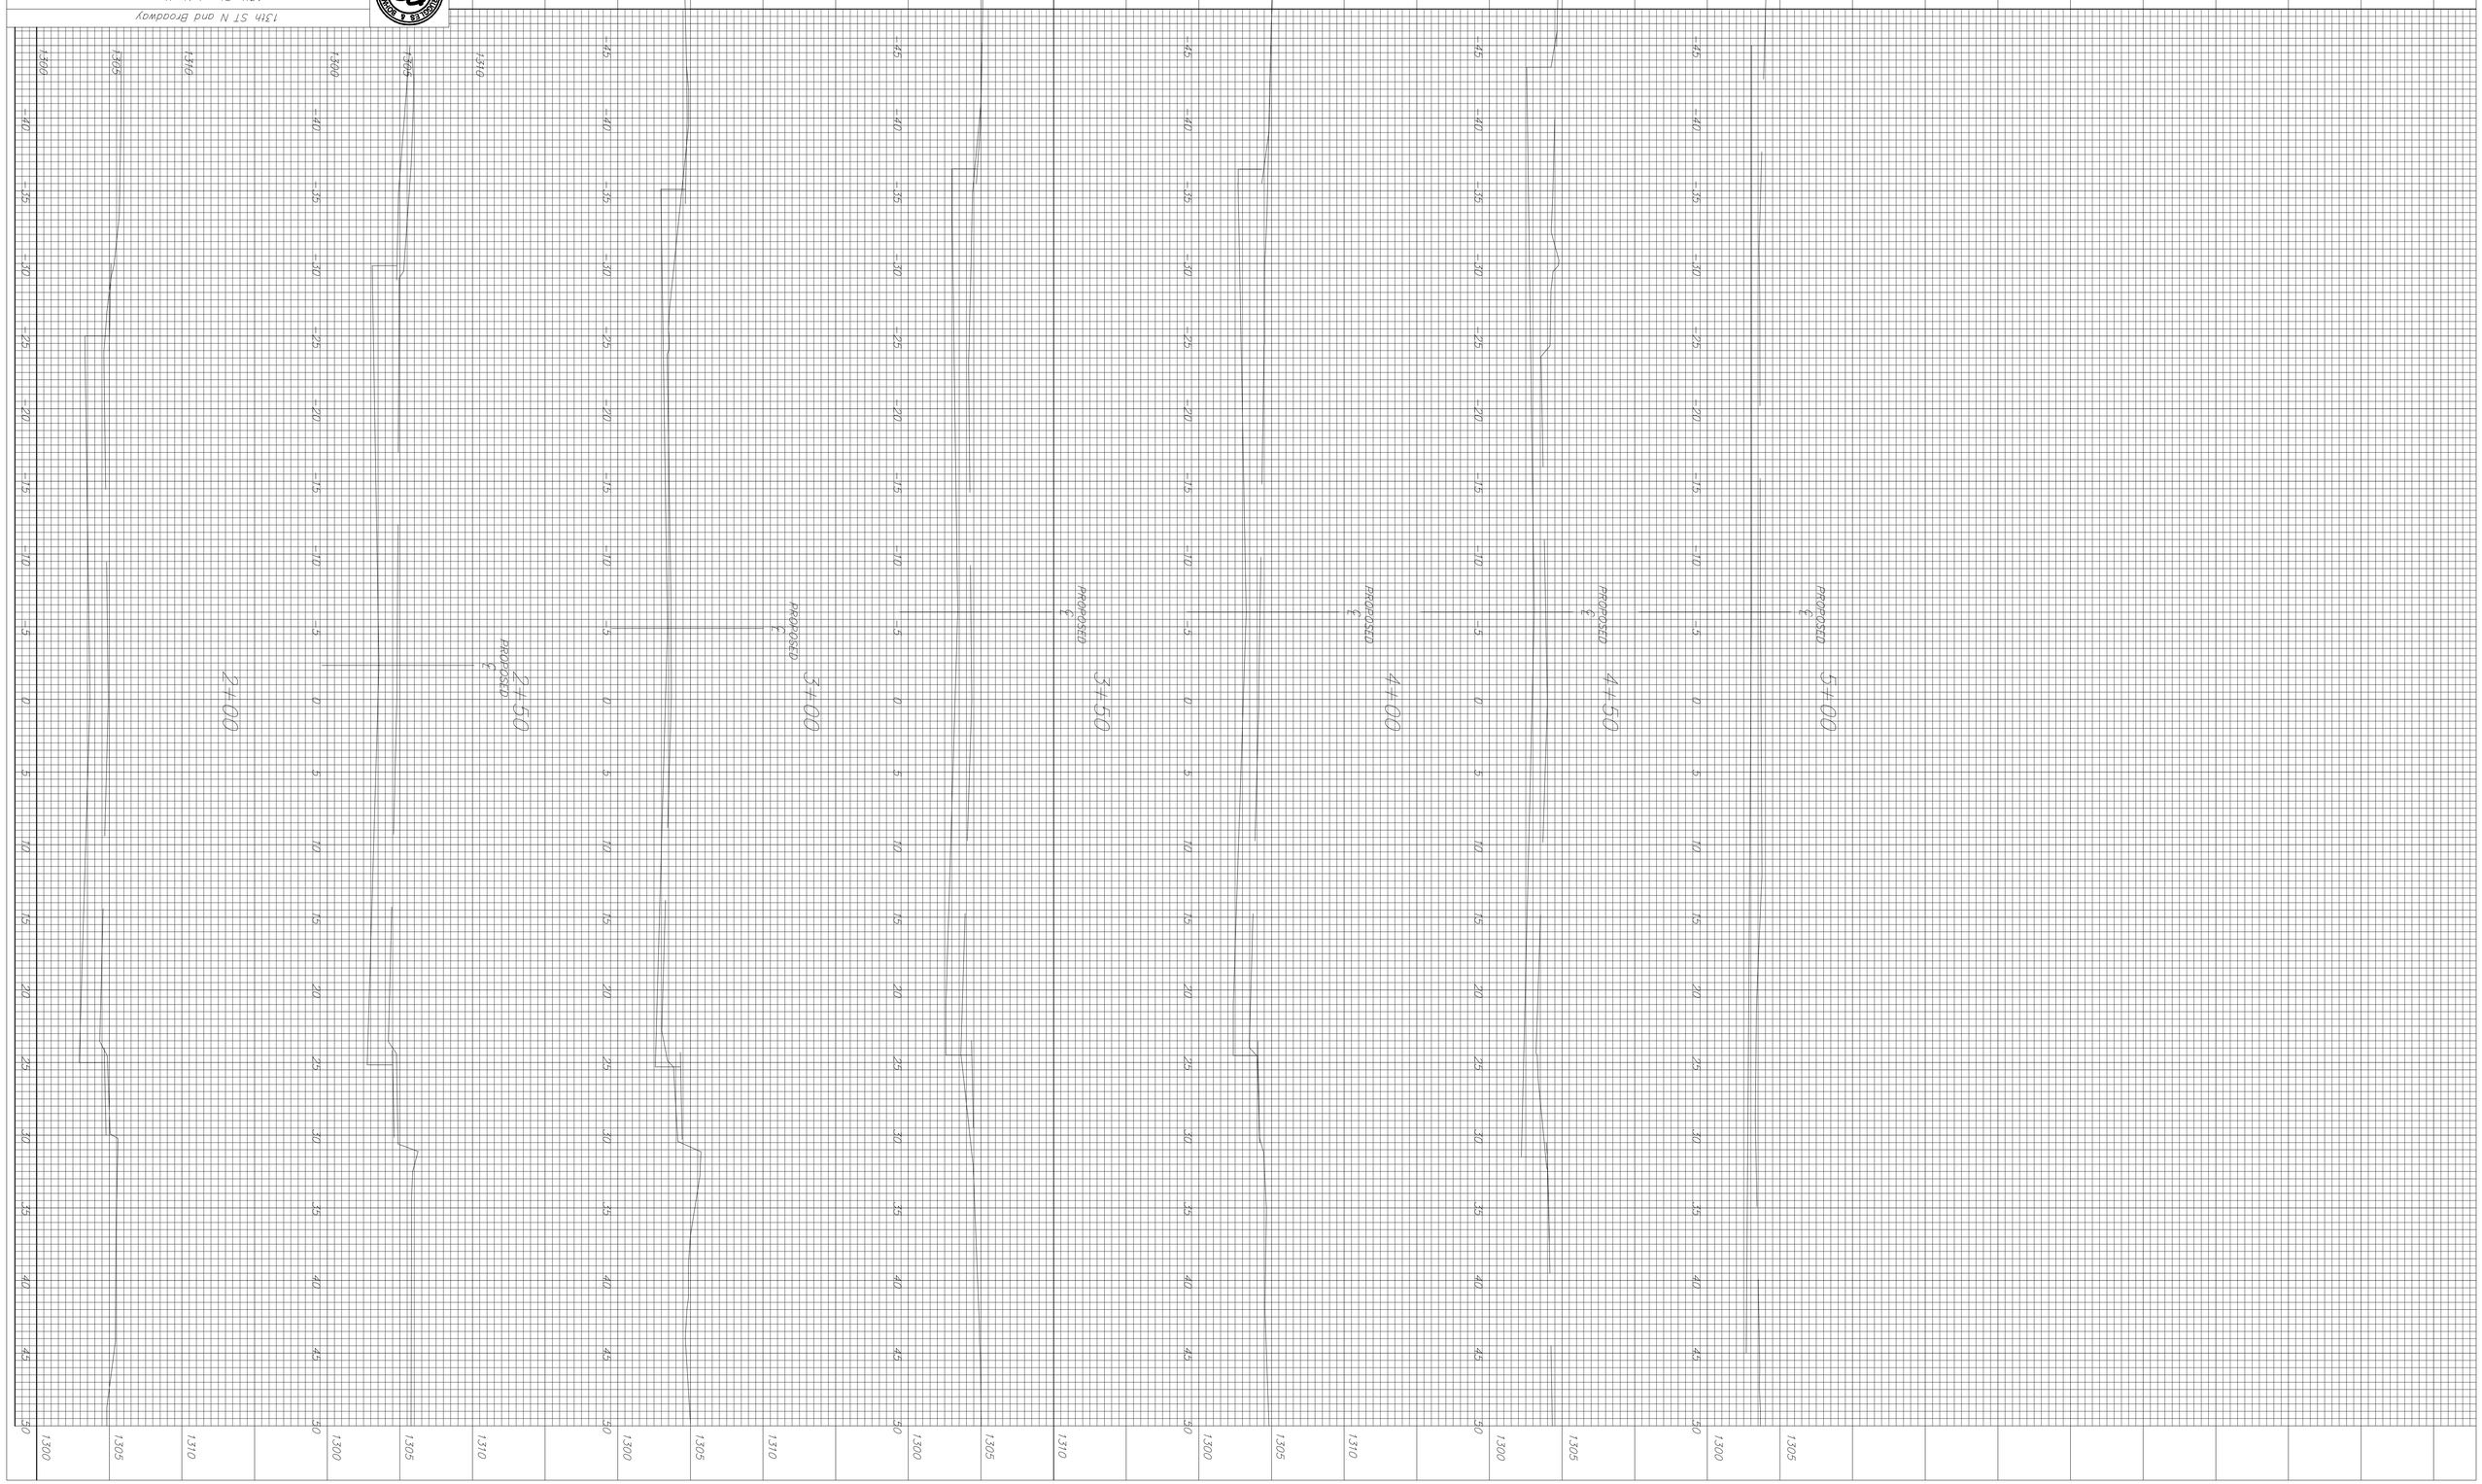

13th ST N and Broadway

13th Street North

Sta 2+00 To Sta 5+00

53 / 53