


DAKB 574005



3/4"x10" galv anchor bolts w/2 nuts
as shown spaced at 8'-0" on
centers. Typical both sides
of median; subsidiary to
item of Class AAA (AE) Concrete.

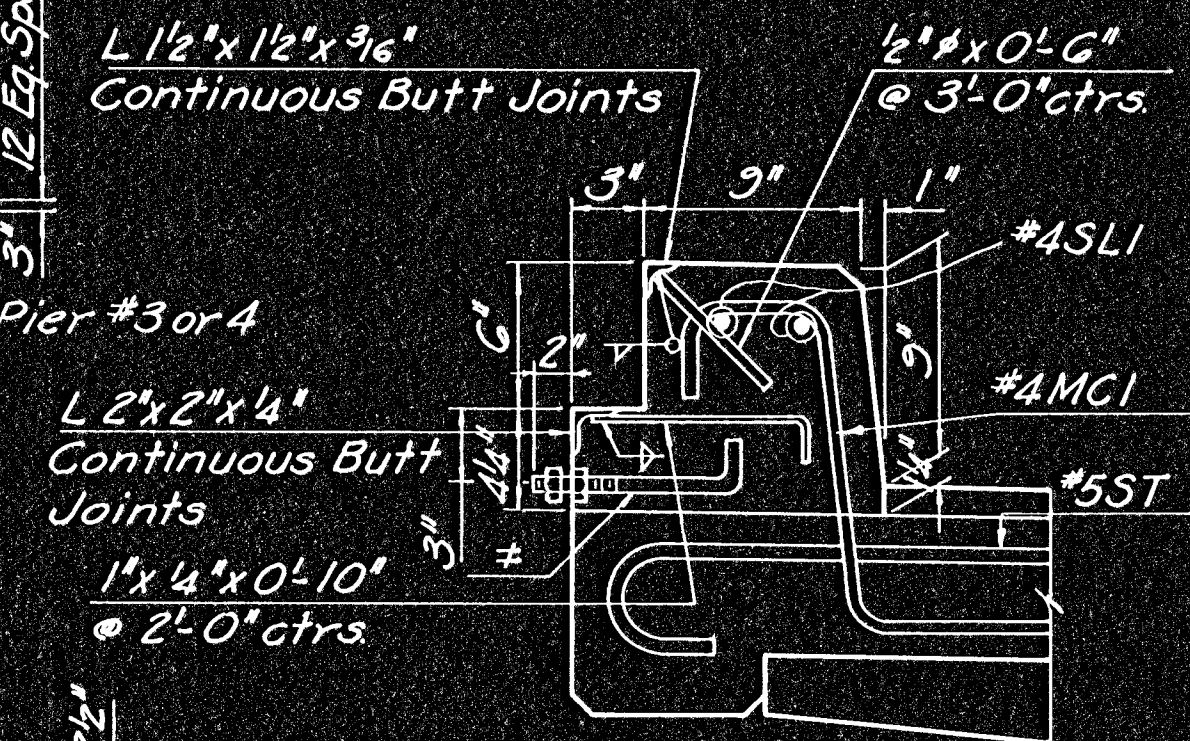

SUPERSTRUCTURE LAYOUT

DELAMATER, FREUND & SCHERER, P.A.
CONSULTING ENGINEERS
WICHITA, KANSAS

SCALE DATE *June 1974* DWG. NO. 89-G-18