




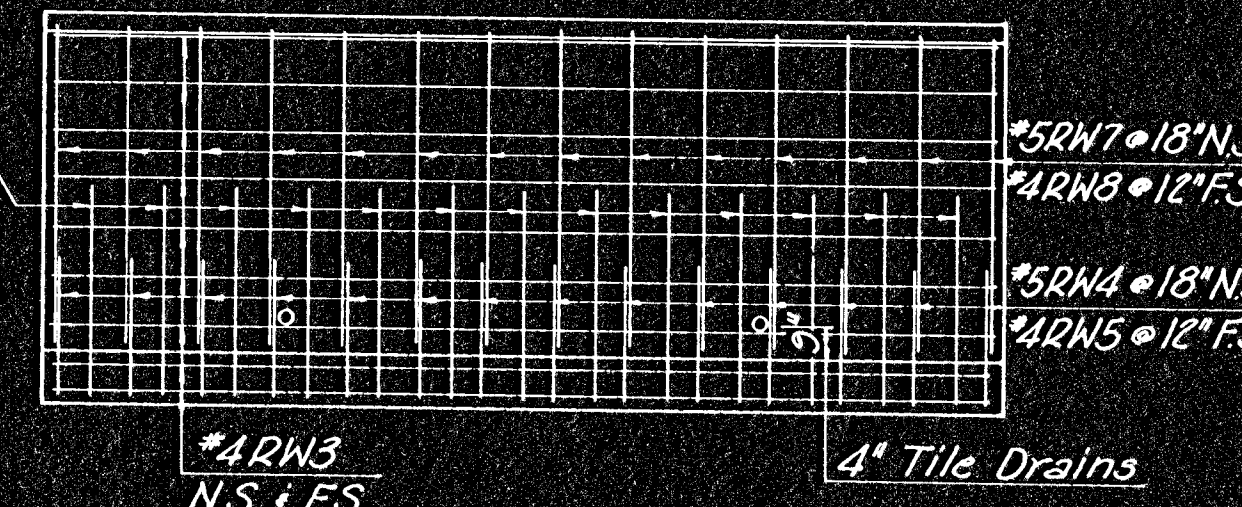

VIEW E-E

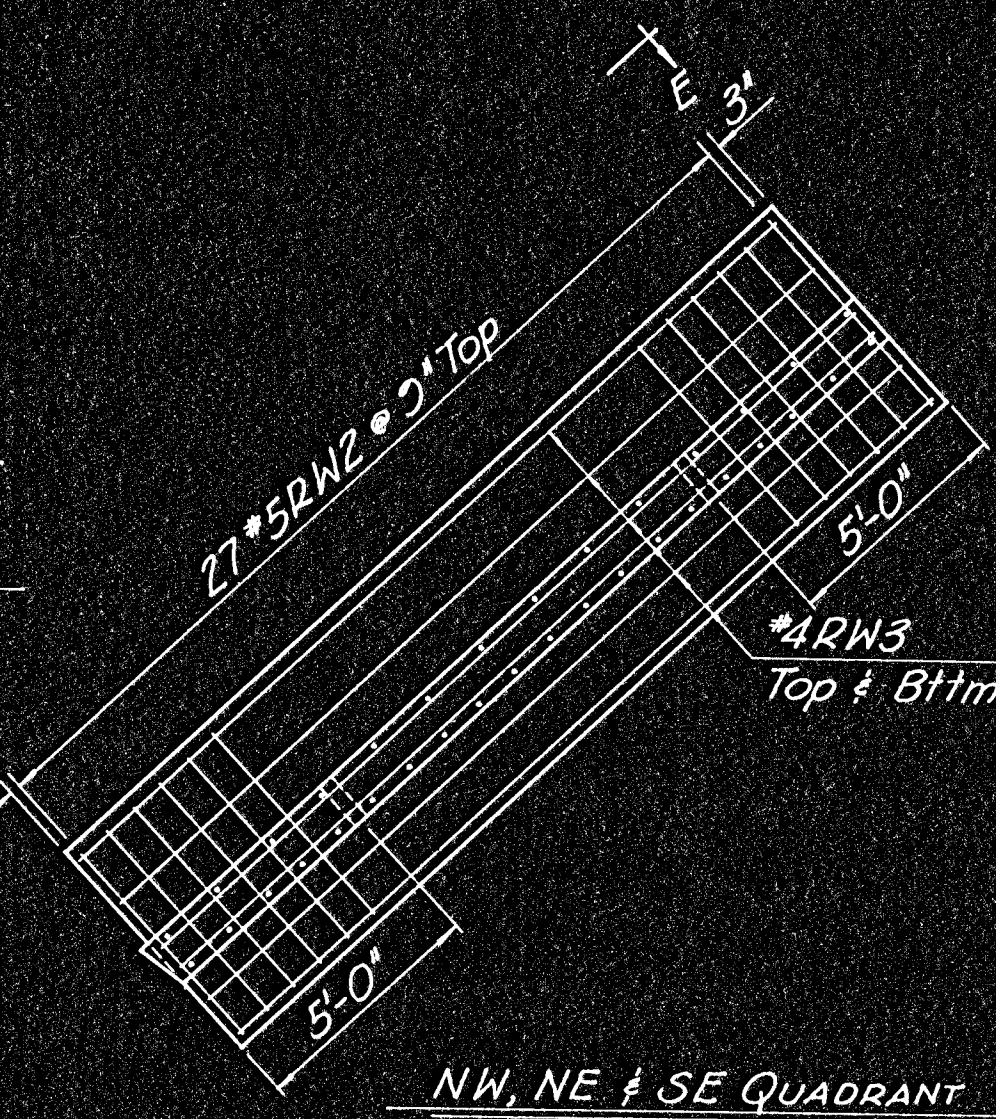

PLANS SHOWING REINFORCING

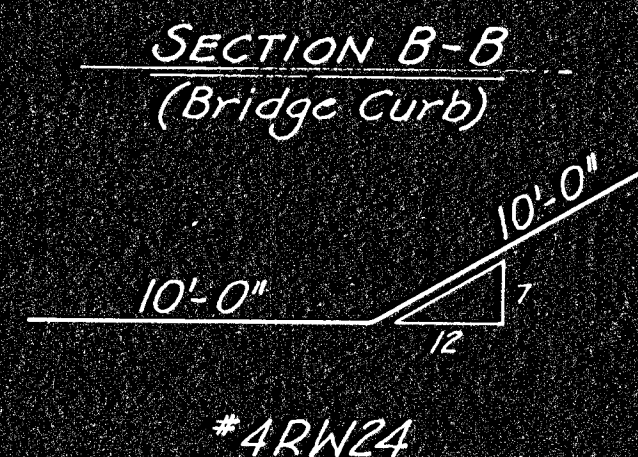

SEE SHEET 22 FOR BAR LIST AND BENDING DIAGRAMS.

SCALE	DATE <i>June, 1974</i>	DWG. NO. <i>89-G-2</i>
-------	------------------------	------------------------