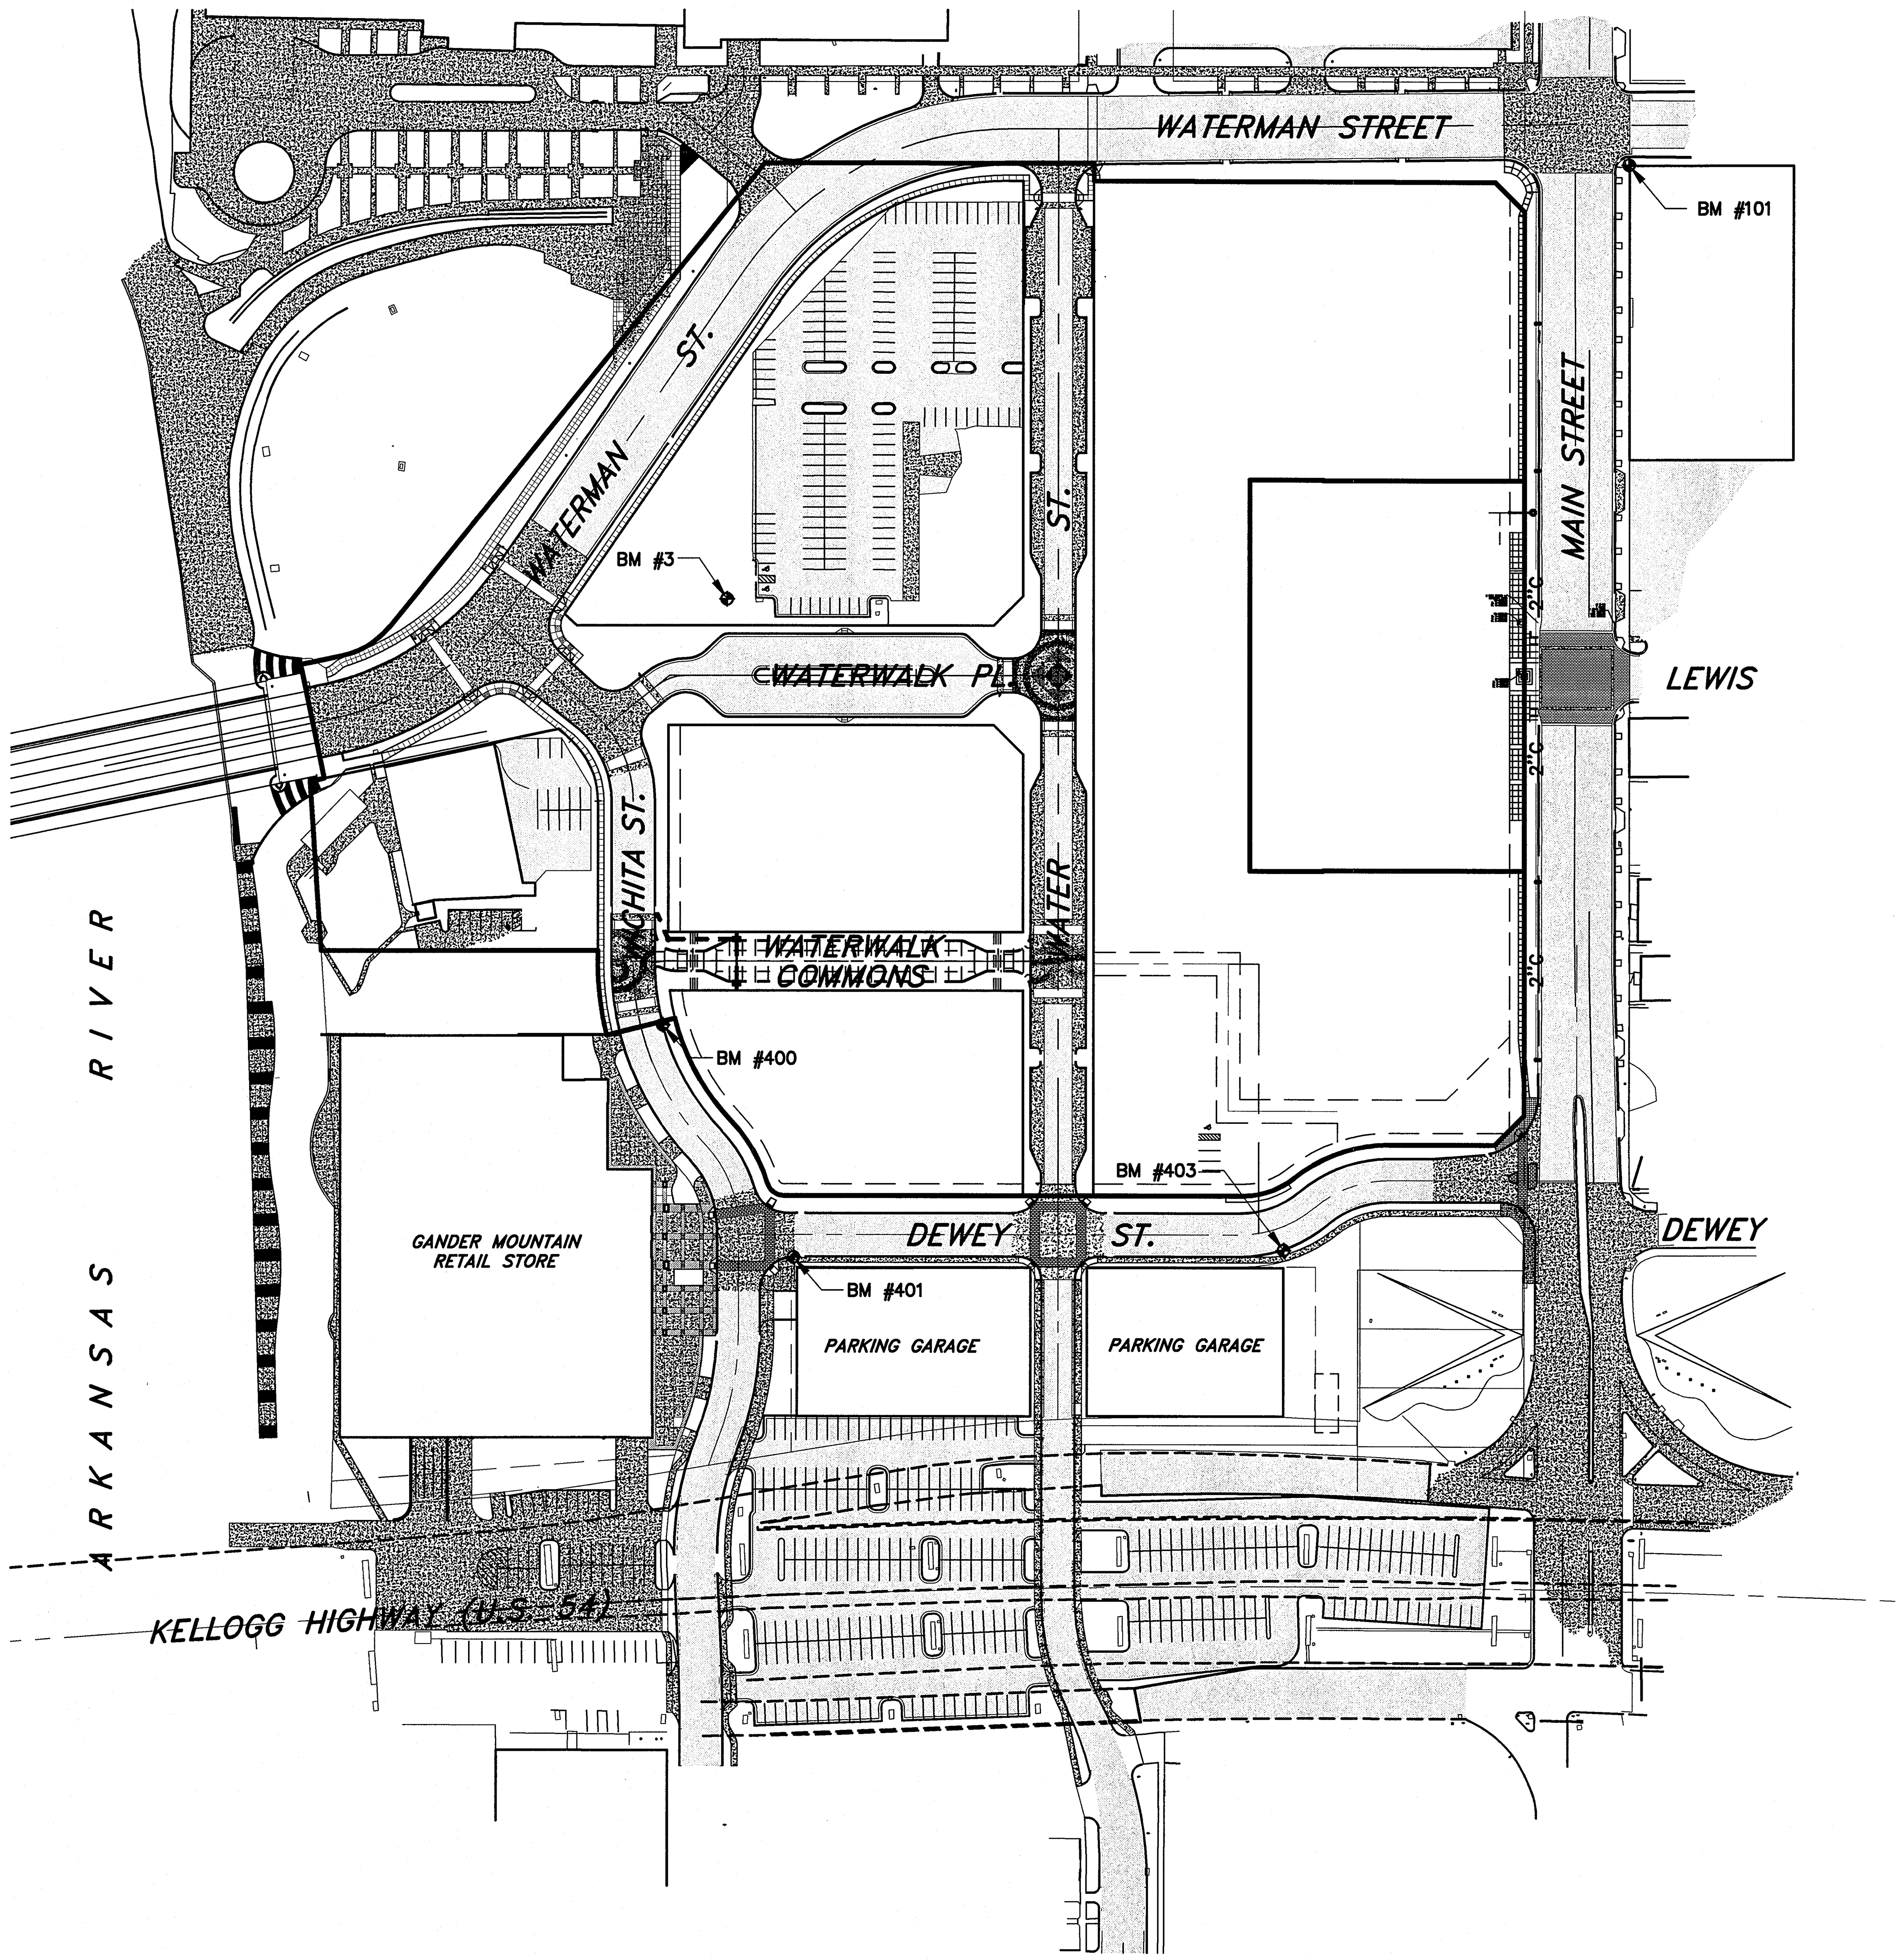

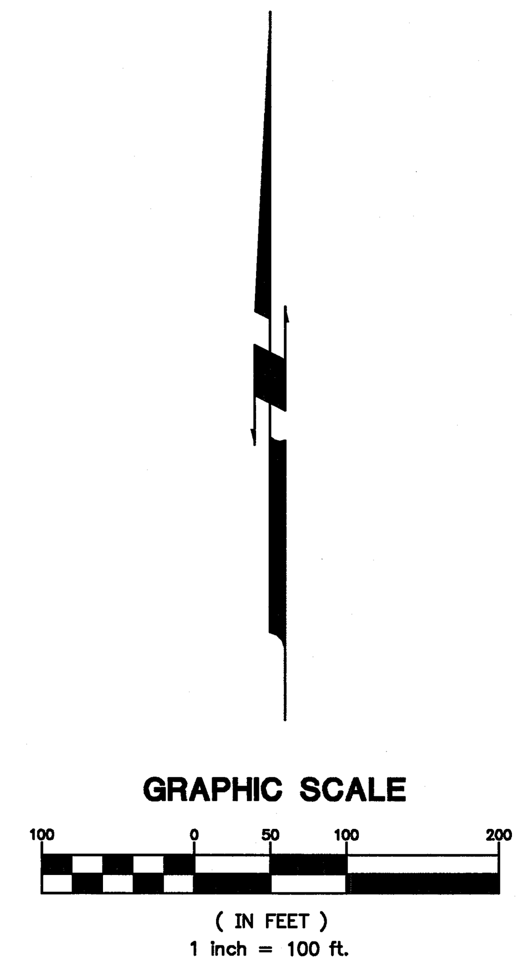

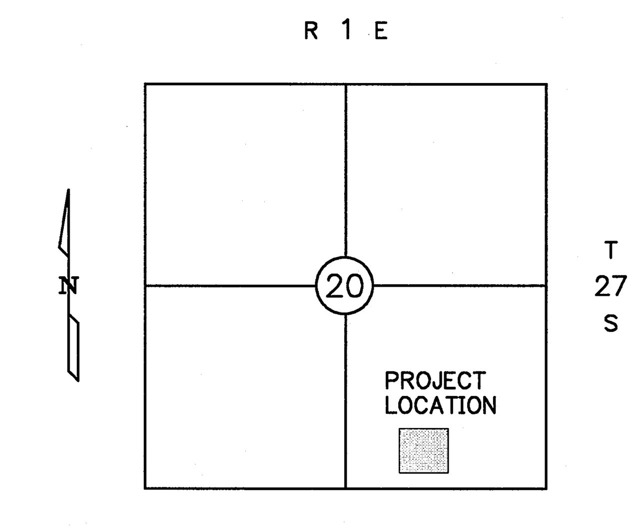

LOCATION MAP

Original Bench Mark:
Source: City of Wichita, NAVD 88

Bench Mark #1
Elevation: 1317.08 Feet
Description: Located 10.4 feet South of the Northwest Corner of the old union train station, 28 feet east of the east rail of the track, 2.3 feet above the ground, 3.5 rails south of the centerline of the Douglas Avenue viaduct, set vertically in the West wall of the Building.
Object: Found Brass Monument stamped "A-237-1934"

PROJECT SITE CONTROL				
NUMBER	NORTHING	EASTING	ELEVATION	DESCRIPTION
3	9630.128	10000.249	1297.31	Cut X
400	9267.610	9945.690	1296.02	
401	9070.630	10056.980	1295.41	
403	9076.810	10474.930	1298.35	
101	10000.034	10769.525	1298.80	BM Cut X

GossenLivingston
Architecture
420 South Emporia
Wichita, KS 67202
Tel: (316) 265-9367
Fax: (316) 265-5646
Email: architects@gla1.com

© 2007 Gossen Livingston Associates, Inc.
The drawing and all information herein is the exclusive property of Gossen Livingston Associates, Inc. and is not to be copied or used in any way without the express written consent of Gossen Livingston Associates, Inc. All drawings, specification, ideas, designs and arrangements appearing herein constitute the original and unpublished Work of:
Gossen Livingston Associates, Inc.

JOHNSON associates J&a
Johnson & Associates, Inc.
100 E. California Ave. - Third Floor
Oklahoma City, OK 73104
(405) 235-8075 FAX (405) 235-8078
Certificate of Authorization #E-1128 EXP. DATE: 12-31-2008

WATERWALK

PUBLIC IMPROVEMENTS PHASE 2 PACKAGE 3

Mark	Date:	Description
	12/17/07	BID SET
	4/25/07	FIELD CHECK SET

PROJECT CONTROL

Job No.		3.0
Date	12-17-07	OF
Drawn	B.C.	3
Checked	P.B.	Dwg. 3 of 44