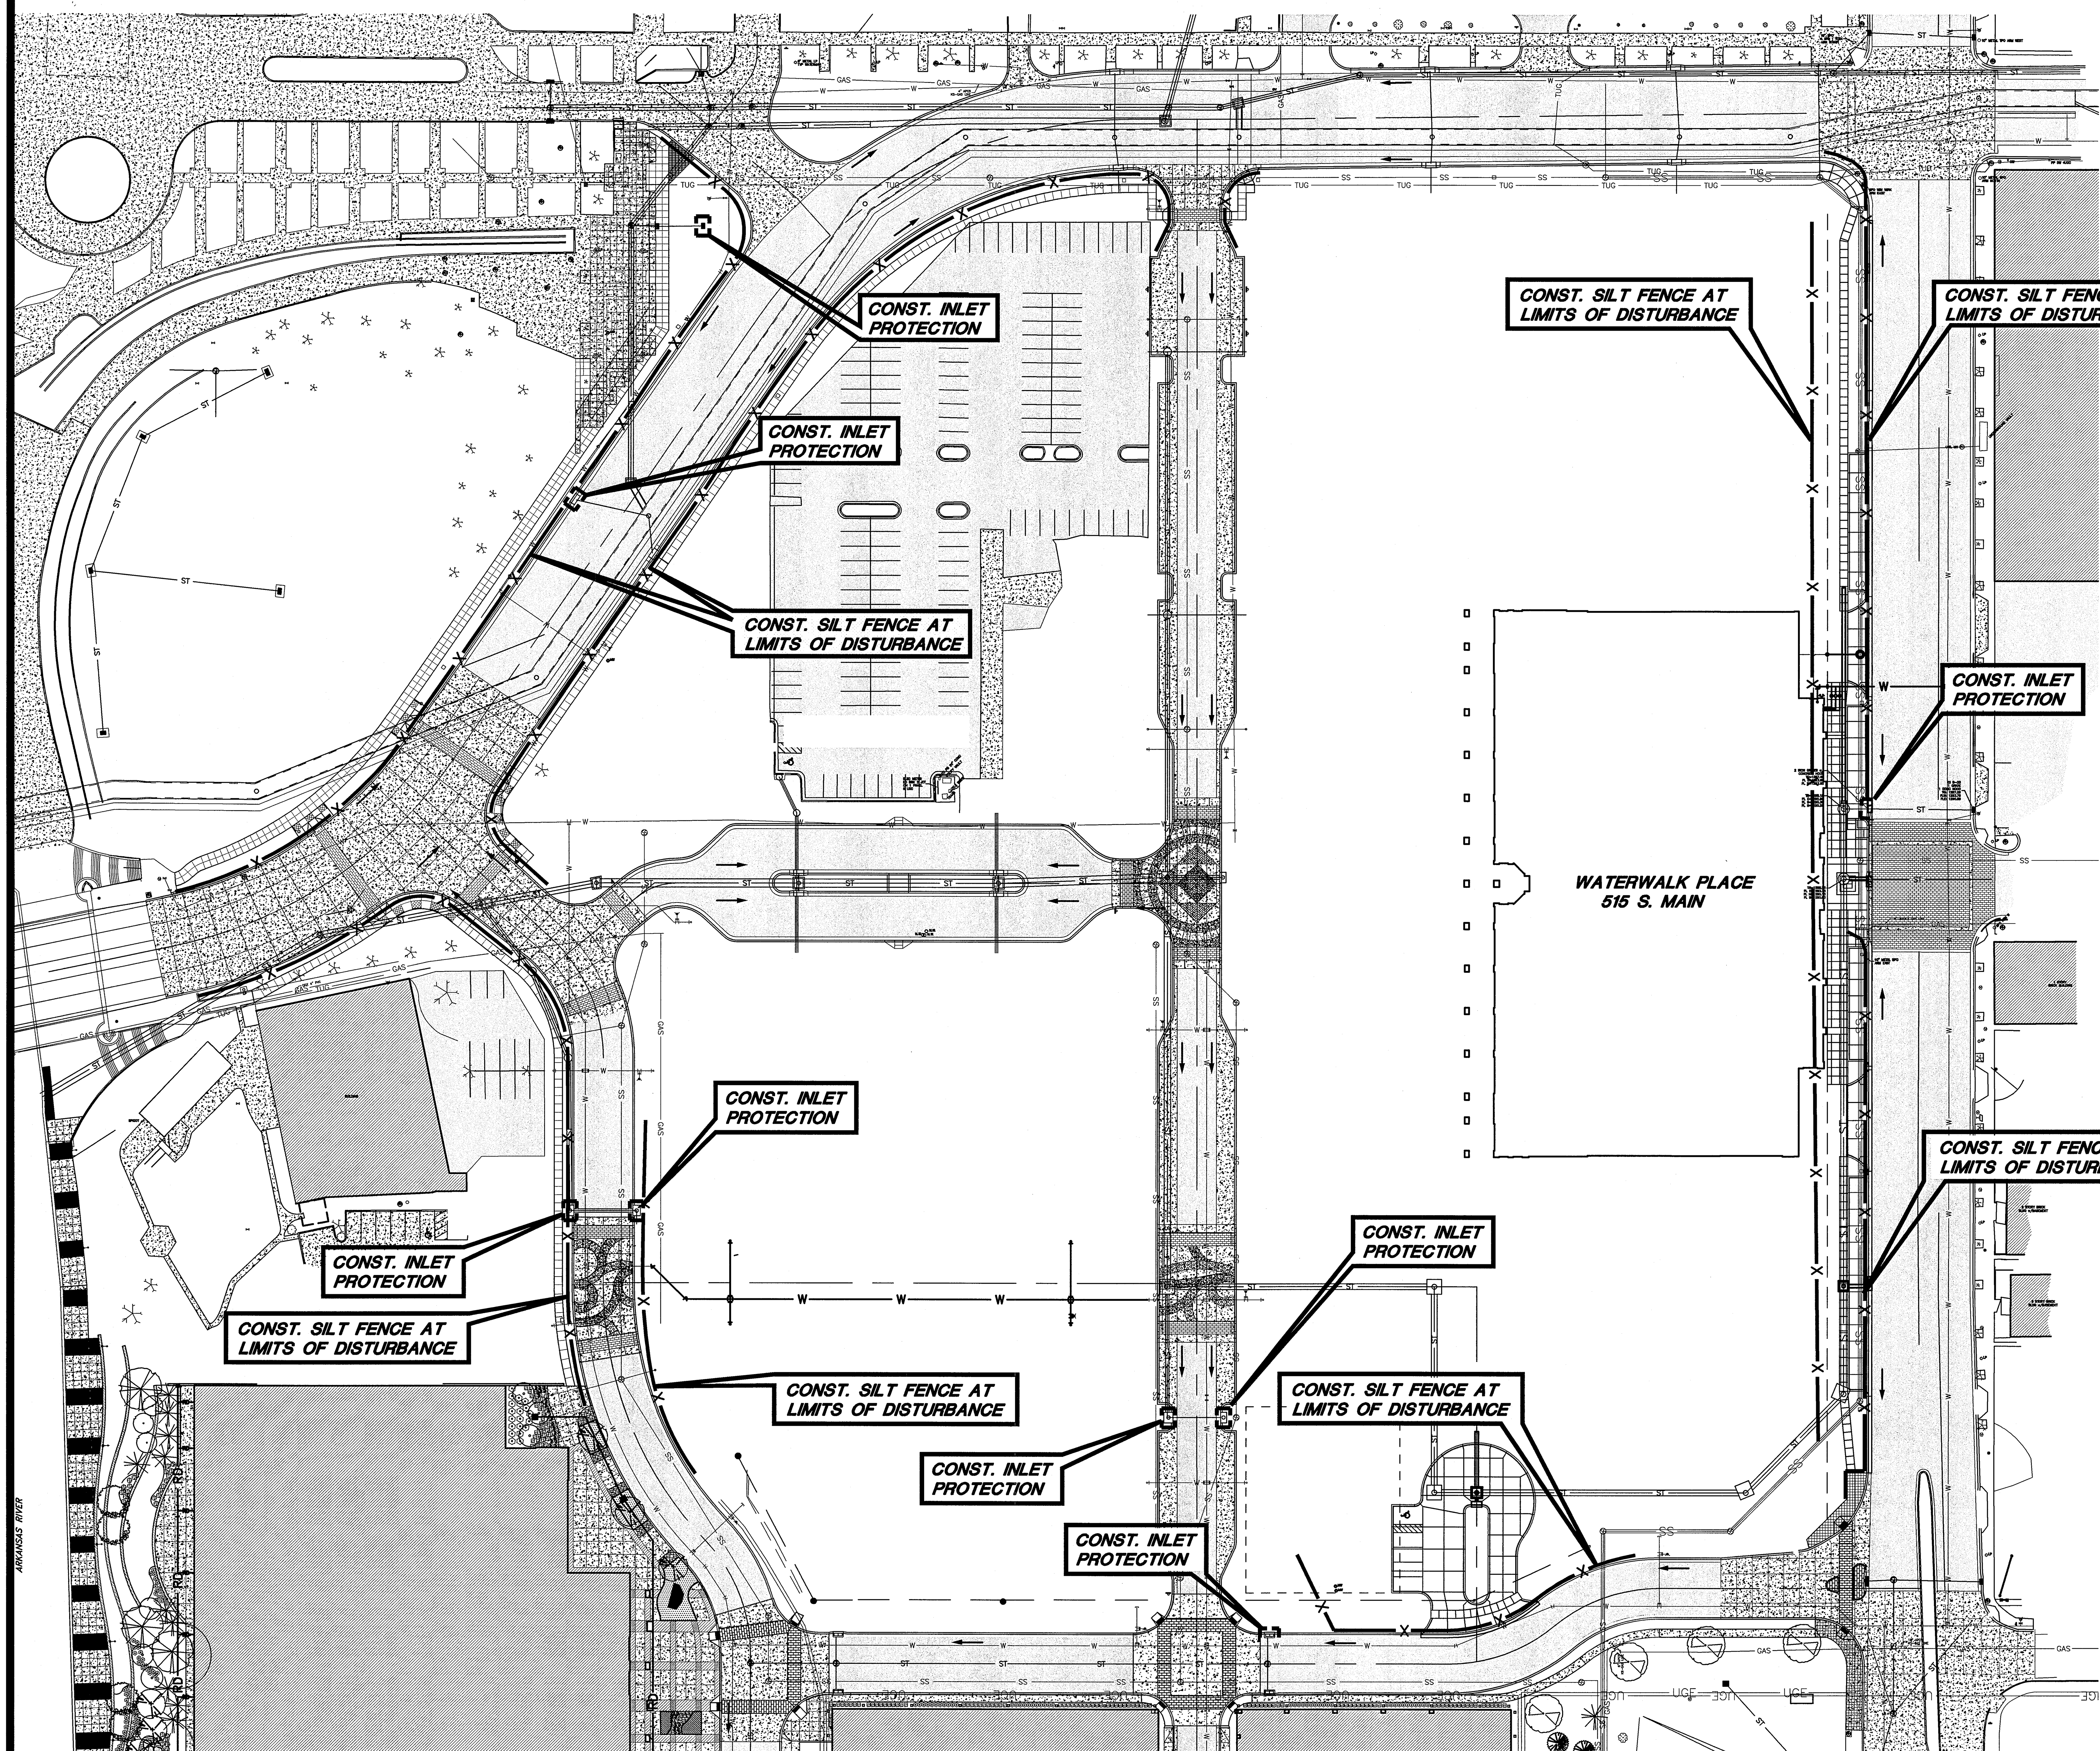

GRAPHIC SCALE

50 0 25 50 100

(IN FEET)
1 inch = 50 ft.

LEGEND

[ ]	INLET PROTECTION
—X—X—	SILT FENCE
←	DRAINAGE DIRECTIONAL FLOW

H:\STD\STORM\EC06

EROSION CONTROL SITE PLAN – GENERAL NOTES

1. INSTALL SILT FENCES PRIOR TO REMOVING TOPSOIL OR BEGINNING GRADING ACTIVITIES.
2. INSTALL STABILIZED CONSTRUCTION ENTRANCE IN AN AREA DRAINING INTO THE POLLUTION CONTROL SYSTEM.
3. MAINTAIN ALL EROSION CONTROL MEASURES UNTIL ALL PAVEMENT AND/OR GROUND COVER IS ESTABLISHED.
4. AFTER ALL PRECIPITATION OF 0.5 INCHES OR GREATER, EROSION CONTROL FACILITIES SHALL BE INSPECTED AND MAINTAINED AS NECESSARY AND IN ACCORDANCE WITH THE STORM WATER POLLUTION PREVENTION PLAN (SWPPP). INSPECTION REPORTS SHALL BE KEPT ON–SITE AS DIRECTED IN THE SWPPP.
5. ALL COMPLETED FORMS AND A STORM WATER POLLUTION PREVENTION PLAN MANUAL SHALL BE KEPT AND POSTED ON SITE AS REQUIRED. A COPY OF THE EROSION CONTROL PLAN SHALL BE MAINTAINED AT THE SITE AND MADE AVAILABLE TO INSPECTORS AT ALL TIMES DURING CONSTRUCTION HOURS.
6. A PERSON IN RESPONSIBLE CHARGE SHALL BE AVAILABLE DURING CONSTRUCTION HOURS TO SUPERVISE IMPLEMENTATION AND MAINTENANCE OF THE POLLUTION PREVENTION PLAN.

ACAD FILE: H:\2215\2215 Ph 2\2215016 Ph2 Pkg3\2215016–EC11.dwg, 11/13/2007 1:34 PM, Bob Cain
XREFS LOADED:

GossenLivingston
Architecture
420 South Emporia
Wichita, KS 67202
Tel: (316) 265–9367
Fax: (316) 265–5646
Email: architects@gla1.com

© 2007 Gossen Livingston Associates, Inc.
The drawing and all information herein is the exclusive property of Gossen Livingston Associates, Inc. and is not to be copied or used in any way without the express written consent of Gossen Livingston Associates, Inc. All drawings, specification, ideas, designs and arrangements appearing herein constitute the original and unpublished Work of:
Gossen Livingston Associates, Inc.

Johnson & Associates, Inc.
100 E. California Ave. - Third Floor
Oklahoma City, OK 73104
(405) 235-8075 FAX (405) 235-8078
Certificate of Authorization #E-1128 EXP. DATE: 12-31-2008

WATERWALK

PUBLIC IMPROVEMENTS PHASE 2 PACKAGE 3

Mark	Date:	Description
	12/17/07	BID SET
	4/25/07	FIELD CHECK SET

EROSION & SEDIMENTATION CONTROL PLAN

Job No.	
Date	12–17–07
Drawn	B.C.
Checked	P.B.

EC1.1
OF
1
Dwg. 4 of 44