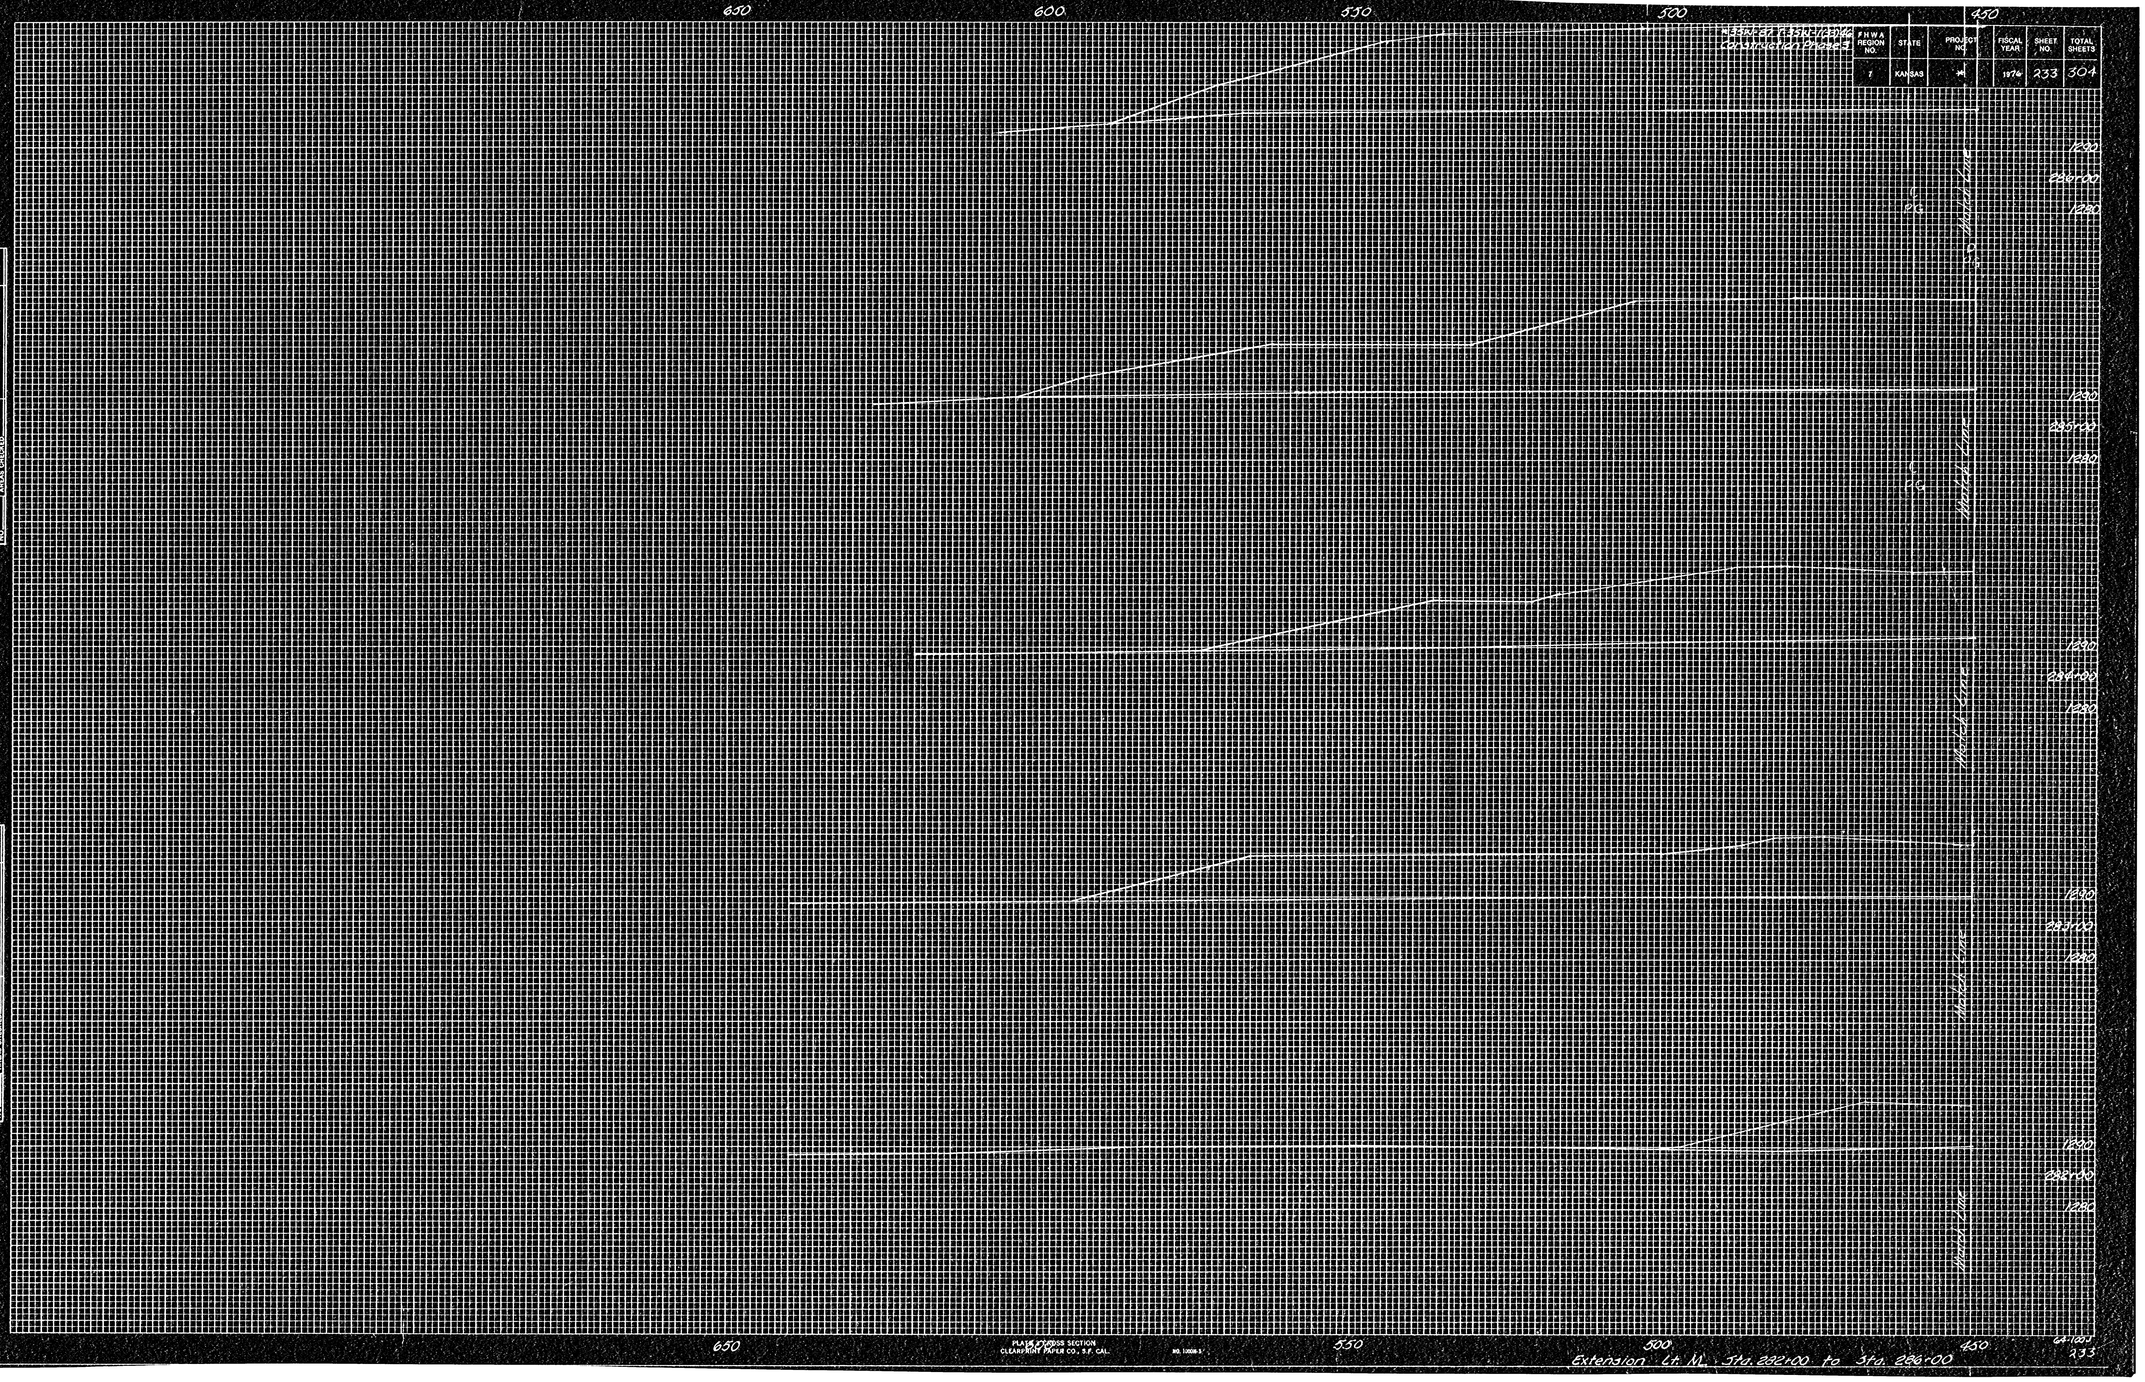
650
600
550
500
450
FHWA REGION NO. 7
STATE KANSAS
PROJECT NO.
FISCAL YEAR 1976
SHEET NO. 233
TOTAL SHEETS 304
1250
286+00
1220
1230
285+00
1240
1200
284+00
1230
1250
283+00
1240
1200
282+00
1230
Match Line
Match Line
Match Line
Match Line
FINAL SURVEY
NOTE BOOK NO.
SURVEYED BY
PLOTTED BY
REMARKS
AREAS CHECKED
DATE
PROFILE SECTION
CLEARPRINT PAPER CO., S.F. CAL.
Extension Lt. M. Sta. 282+00 to Sta. 286+00
64 (20)
233