BENCHMARK:-
CROSS CUT ON NORTH
END OF WEST HEADWALL
137.5' SOUTH & 12' WEST
OF THE INTERSECTION OF
29TH ST N & 127TH ST E.
ELEV. = 1382.45 NAVD88

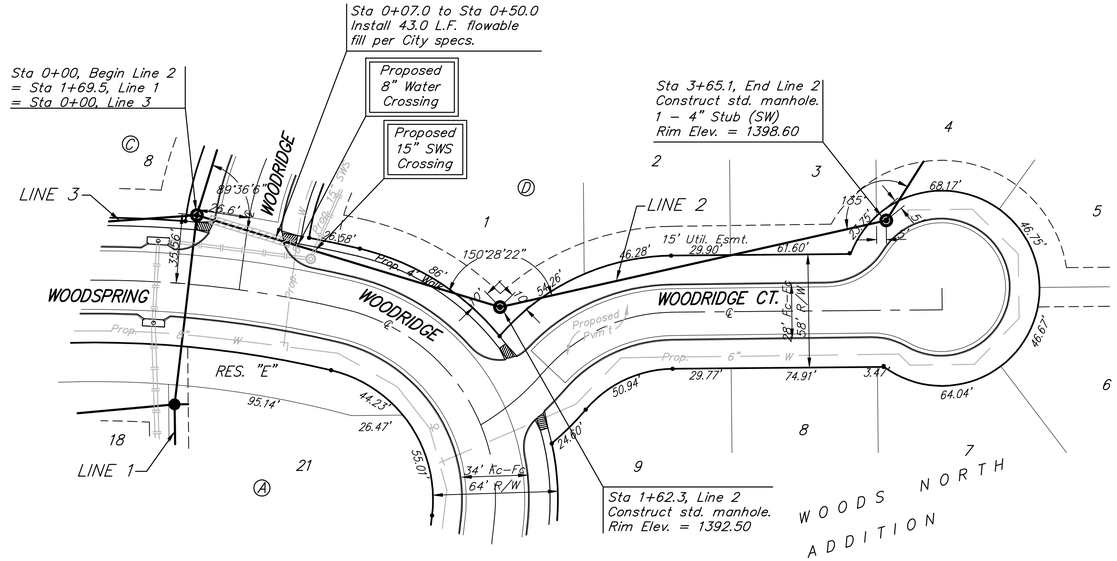

Scale: 1" = 40' Horizontal
1" = 5' Vertical
• = Iron

All trench and manhole excavation areas from Sta. 0+60.0 to Sta. 3+65.1, Line 2 shall be backfilled with sand. The sand backfill shall be within two feet of existing grade and shall be water–jetted and vibrated during backfilling. All costs shall be paid for as L.F. "Sand Backfill Jetted and Vibrated".

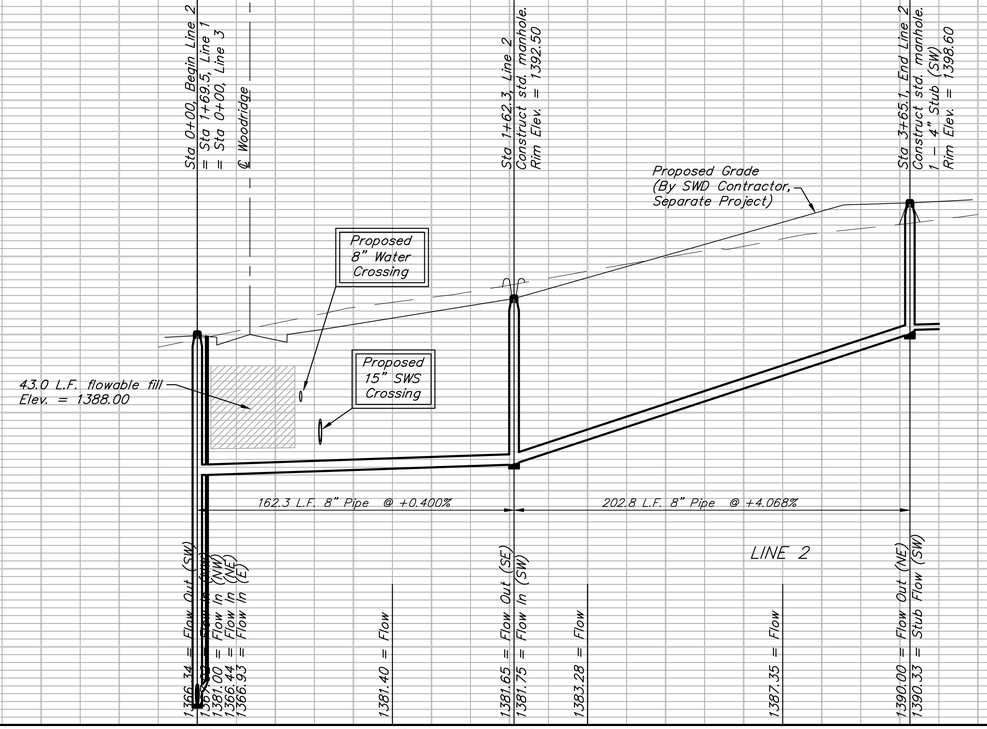

Baughman	WOODS NORTH ADD. - PH. I **LINE 2** SANITARY SEWER IMPROVEMENTS
Baughman Company, P.A. 315 Ellis St. Wichita, KS 67211 P 316.262.7271 F 316.262.0149 ENGINEERING | SURVEYING | PLANNING | LANDSCAPE ARCHITECTURE	
PROJECT NUMBER 468-84485	DESIGN ATD / DRAWN TMS
REVISIONS:	APPROVED / DATE 02/08
	SCALE Noted
	SHEET **4** OF **23**
WoodsNorth\SS3	07-10-E962