


DIMENSIONS IN INCHES

Colors
Copy, Border Black
Background Orange

SPACINGS ARE TO START OF NEXT LETTER

| Y FONT | | | | | | | | | | | | | | | | | | | | | | | | HT LEN |
|---|---|---|---|---|---|---|---|---|---|---|---|---|---|---|---|---|---|---|---|---|---|---|---|---|
| | LETTER SPACINGS | | | | | | | | | | | | | | | | | | | | | | | |
| 30.0 C | | G | I | L | D | A | | | | | | | | | | | | | | | | | | 6.0 |
| | 8.6 | 4.6 | 2.1 | 4.0 | 4.3 | 3.8 | 8.6 | | | | | | | | | | | | | | | | | 18.8 |
| 18.0 C | | N | O | R | T | H | | | | | | | | | | | | | | | | | | 6.0 |
| | 7.6 | 4.5 | 4.7 | 4.3 | 4.0 | 3.3 | 7.6 | | | | | | | | | | | | | | | | | 20.8 |
| 6.0 C | | C | L | O | S | E | D | | | | | | | | | | | | | | | | | 6.0 |
| | 5.7 | 4.3 | 4.0 | 4.5 | 4.6 | 4.0 | 3.3 | 5.7 | | | | | | | | | | | | | | | | 24.6 |

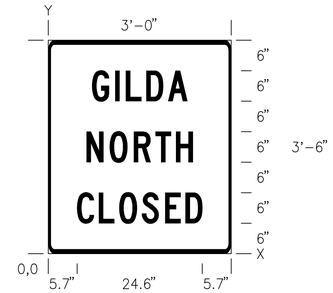


DIMENSIONS IN INCHES

SPACINGS ARE TO START OF NEXT LETTER

| Y FONT | | | | | | | | | | | | | | | | | | | | | | | | HT LEN |
|---|---|---|---|---|---|---|---|---|---|---|---|---|---|---|---|---|---|---|---|---|---|---|---|---|
| | LETTER SPACINGS | | | | | | | | | | | | | | | | | | | | | | | |
| 46.0 EM | | C | E | N | T | R | A | L | | R | A | M | P | | | | | | | | | | | 10.0 |
| | 11.9 | 10.0 | 9.4 | 10.0 | 9.4 | 10.1 | 12.1 | 7.3 | 10.0 | 10.1 | 12.1 | 11.8 | 8.0 | 11.9 | | | | | | | | | | 120.2 |
| 28.0 EM | | C | L | O | S | E | D | | | | | | | | | | | | | | | | | 10.0 |
| | 43.1 | 10.0 | 9.4 | 10.3 | 10.5 | 9.4 | 8.0 | 43.1 | | | | | | | | | | | | | | | | 57.7 |
| 10.0 EM | | U | S | E | | Z | O | O | | B | L | V | D | | | | | | | | | | | 10.0 |
| | 14.6 | 10.5 | 10.5 | 7.3 | 10.0 | 10.0 | 10.3 | 8.3 | 10.0 | 10.5 | 8.0 | 11.1 | 8.0 | 14.6 | | | | | | | | | | 114.8 |

| No. | Revision | By | Date |
|---|---|---|---|
| | | | |

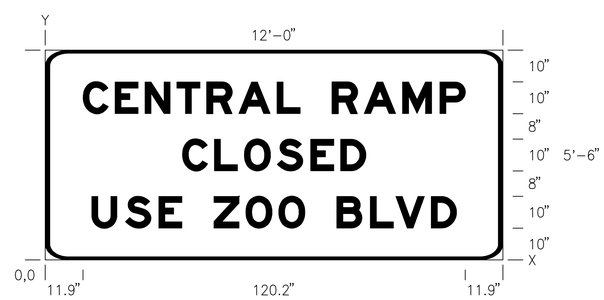CENTRAL AVENUE
SPECIAL
TRAFFIC CONTROL SIGN

JAMES L. ARMOUR, P.E.-CITY ENGINEER
CITY OF WICHITA PROJECT NO. 472-84639

Professional Engineering Consultants, P.A.
303 S. TOPEKA • WICHITA, KANSAS 67202
316-262-2691 • FAX 316-262-3003

| | | | |
|---|---|---|---|
| Designed by | PMJ | Job No. | 06655 |
| Drawn by | DRP | Date | Jan. 2008 |



DSNR: PMJ OPER: DRP SCALE:
I:/2006/06655/TRAFFIC/06655-SPECIALSIGNLAYOUT.DGN LAST REV: 10-18-2007 BY: akl