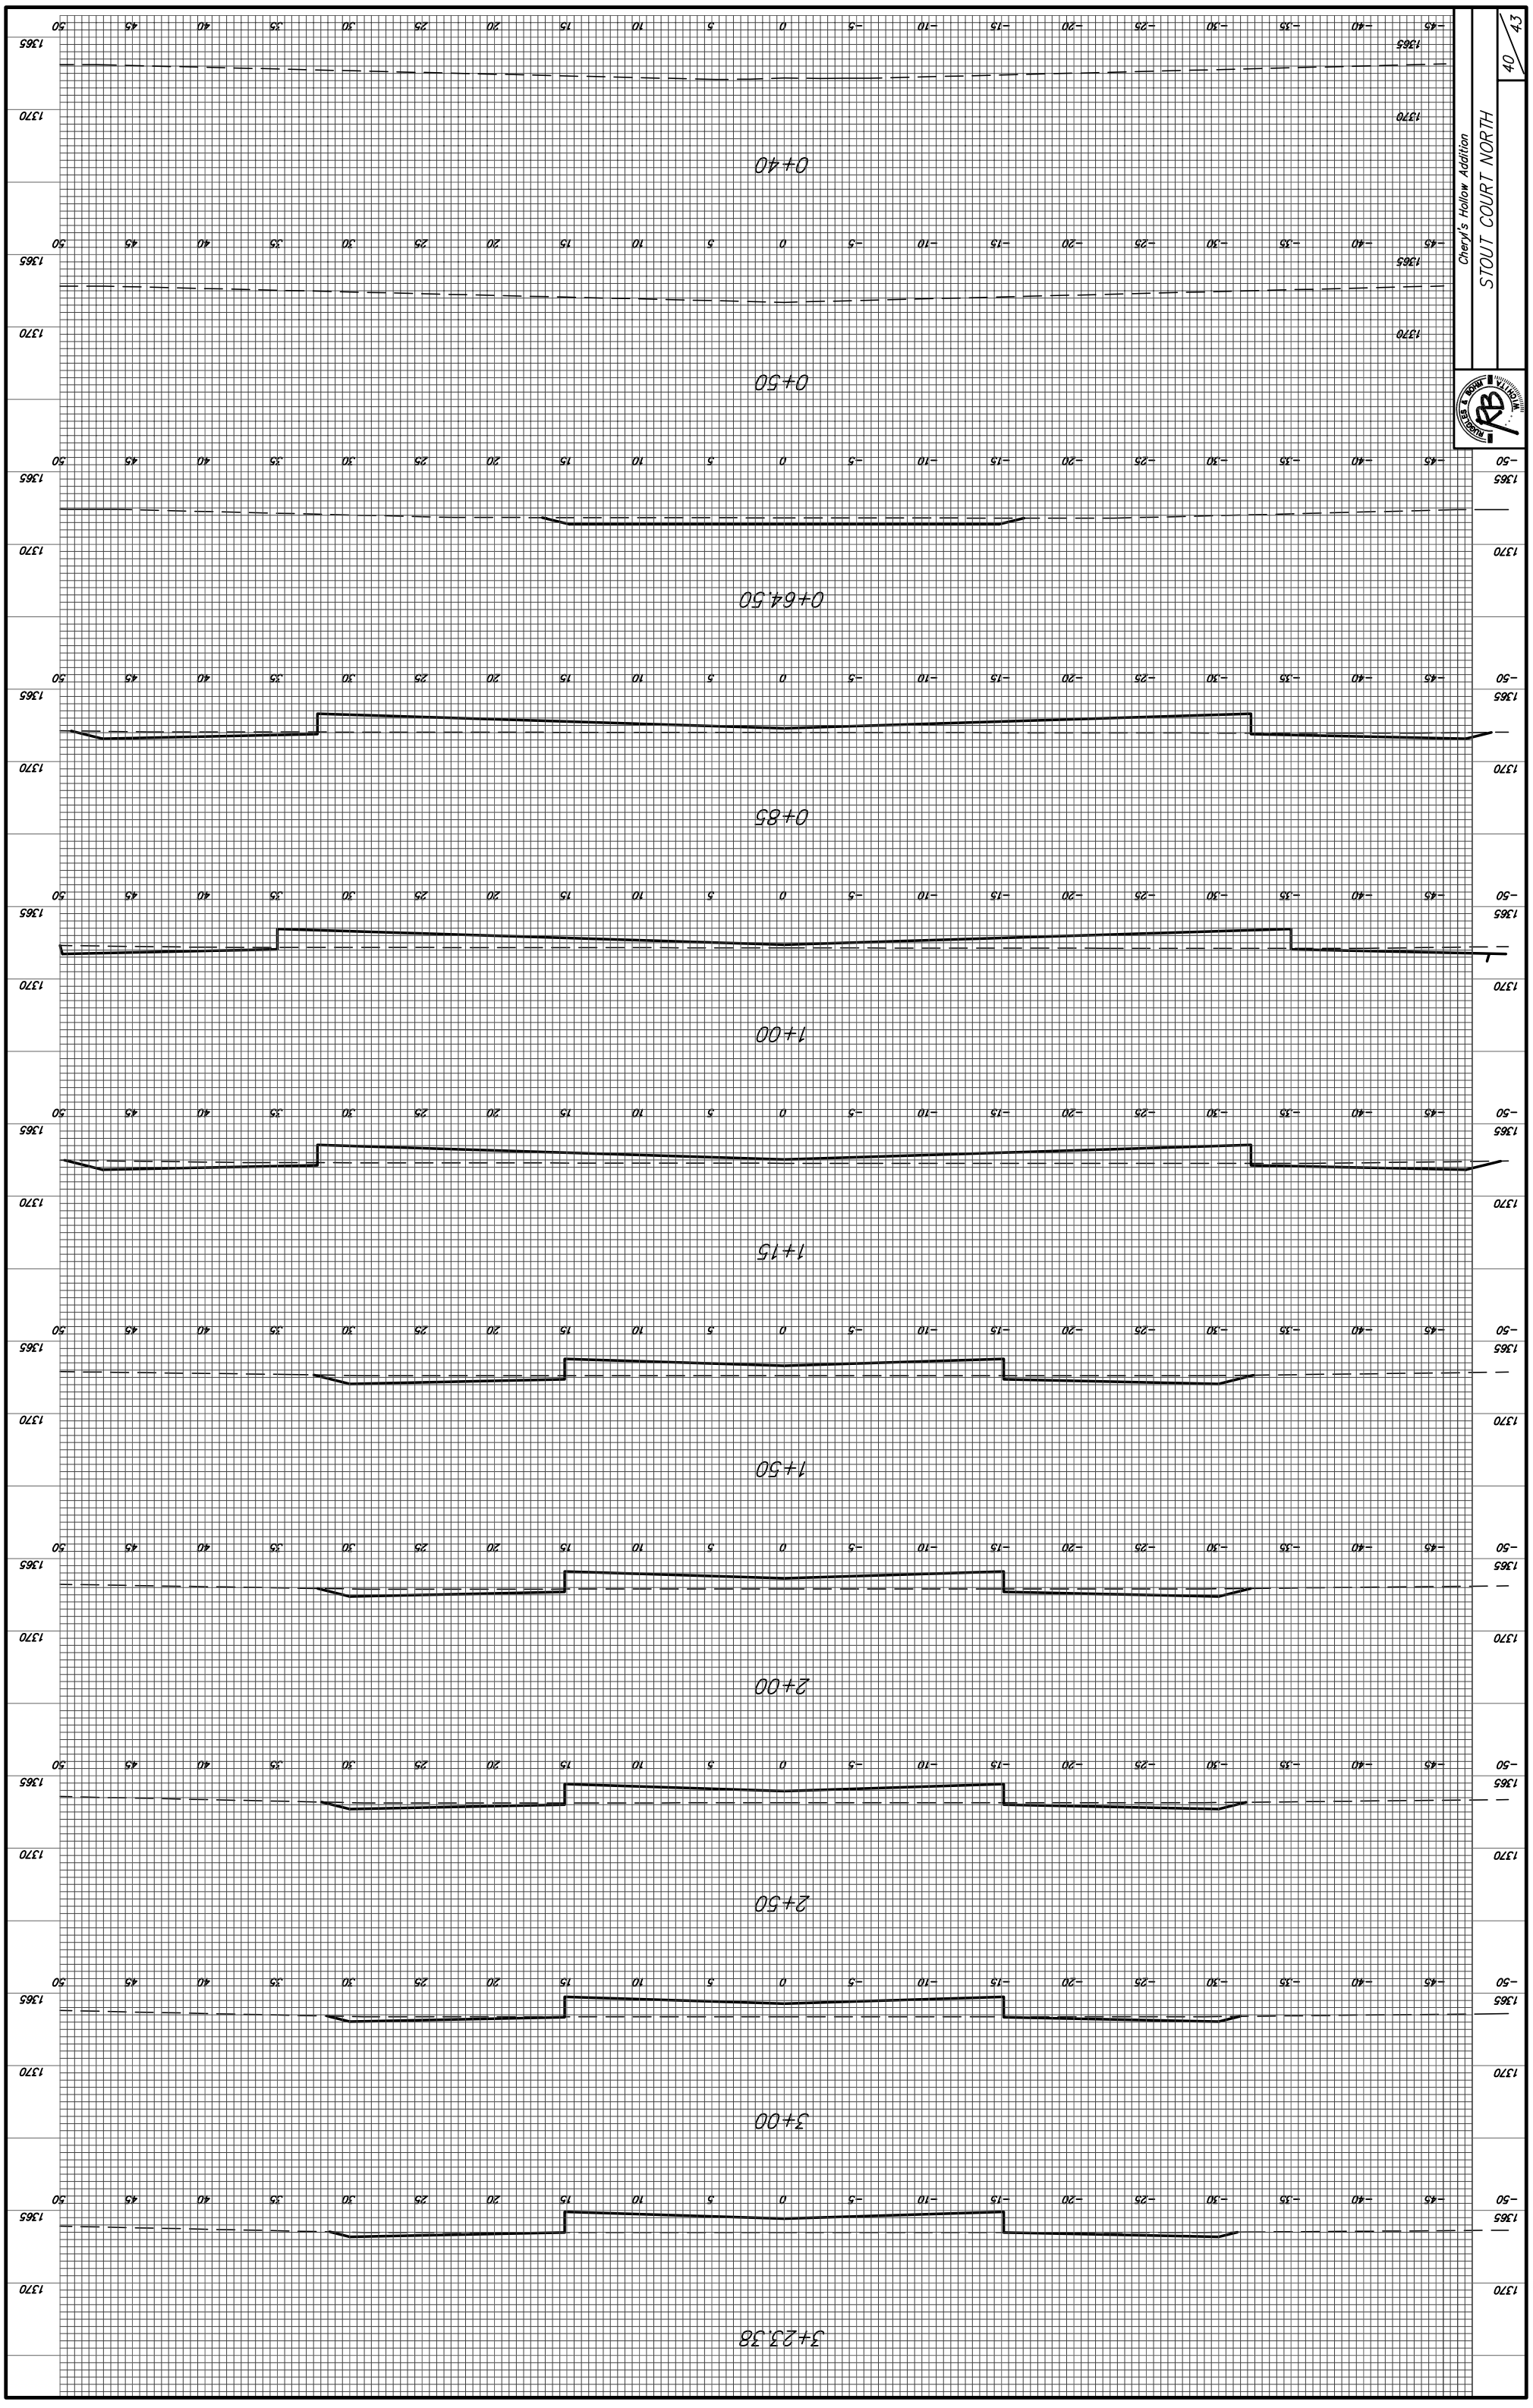

Cheryl's Hollow Addition

STOUT COURT NORTH

40/43

RUSSELL & BOWN WICHITA