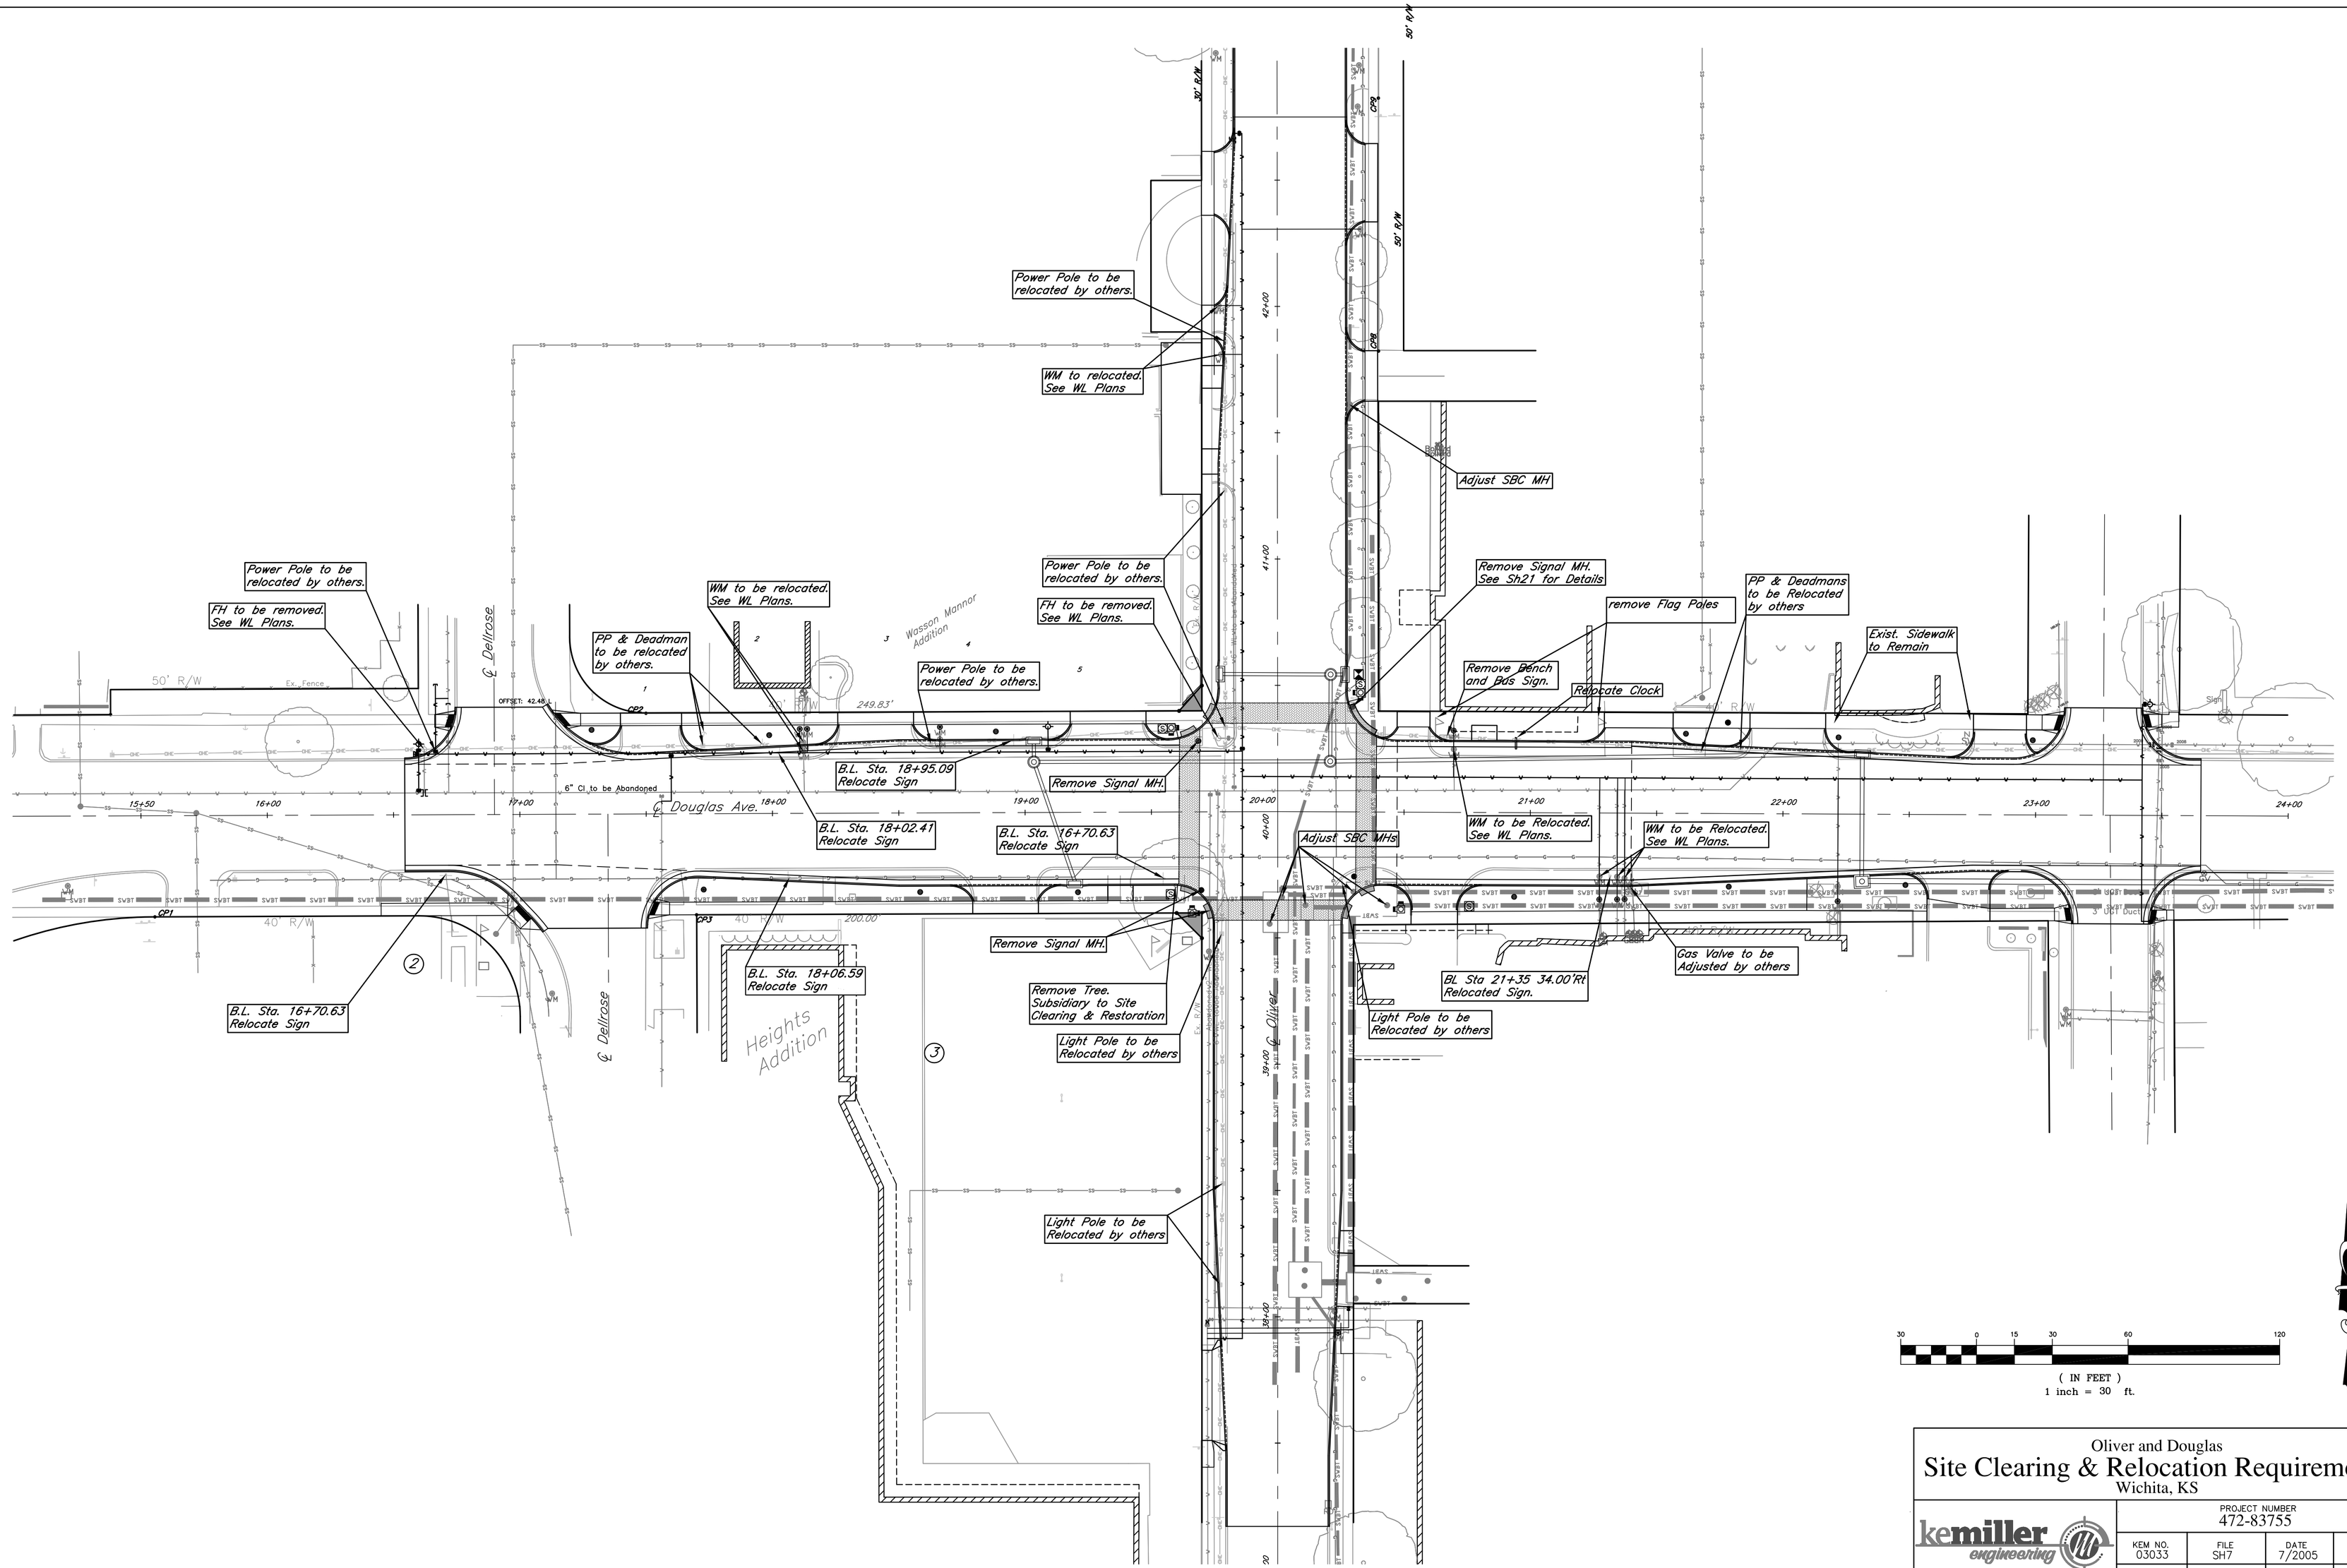

Oliver and Douglas

Site Clearing & Relocation Requirements

Wichita, KS

kemiller engineering

516 S. Market,
Wichita, KS 67202 316/264-0242

PROJECT NUMBER			
472-83755			
KEM NO. 03033	FILE SH7	DATE 7/2005	SHEET 11
DESIGN PB	DRAWN JO	REVISED 2/15/08	OF 49