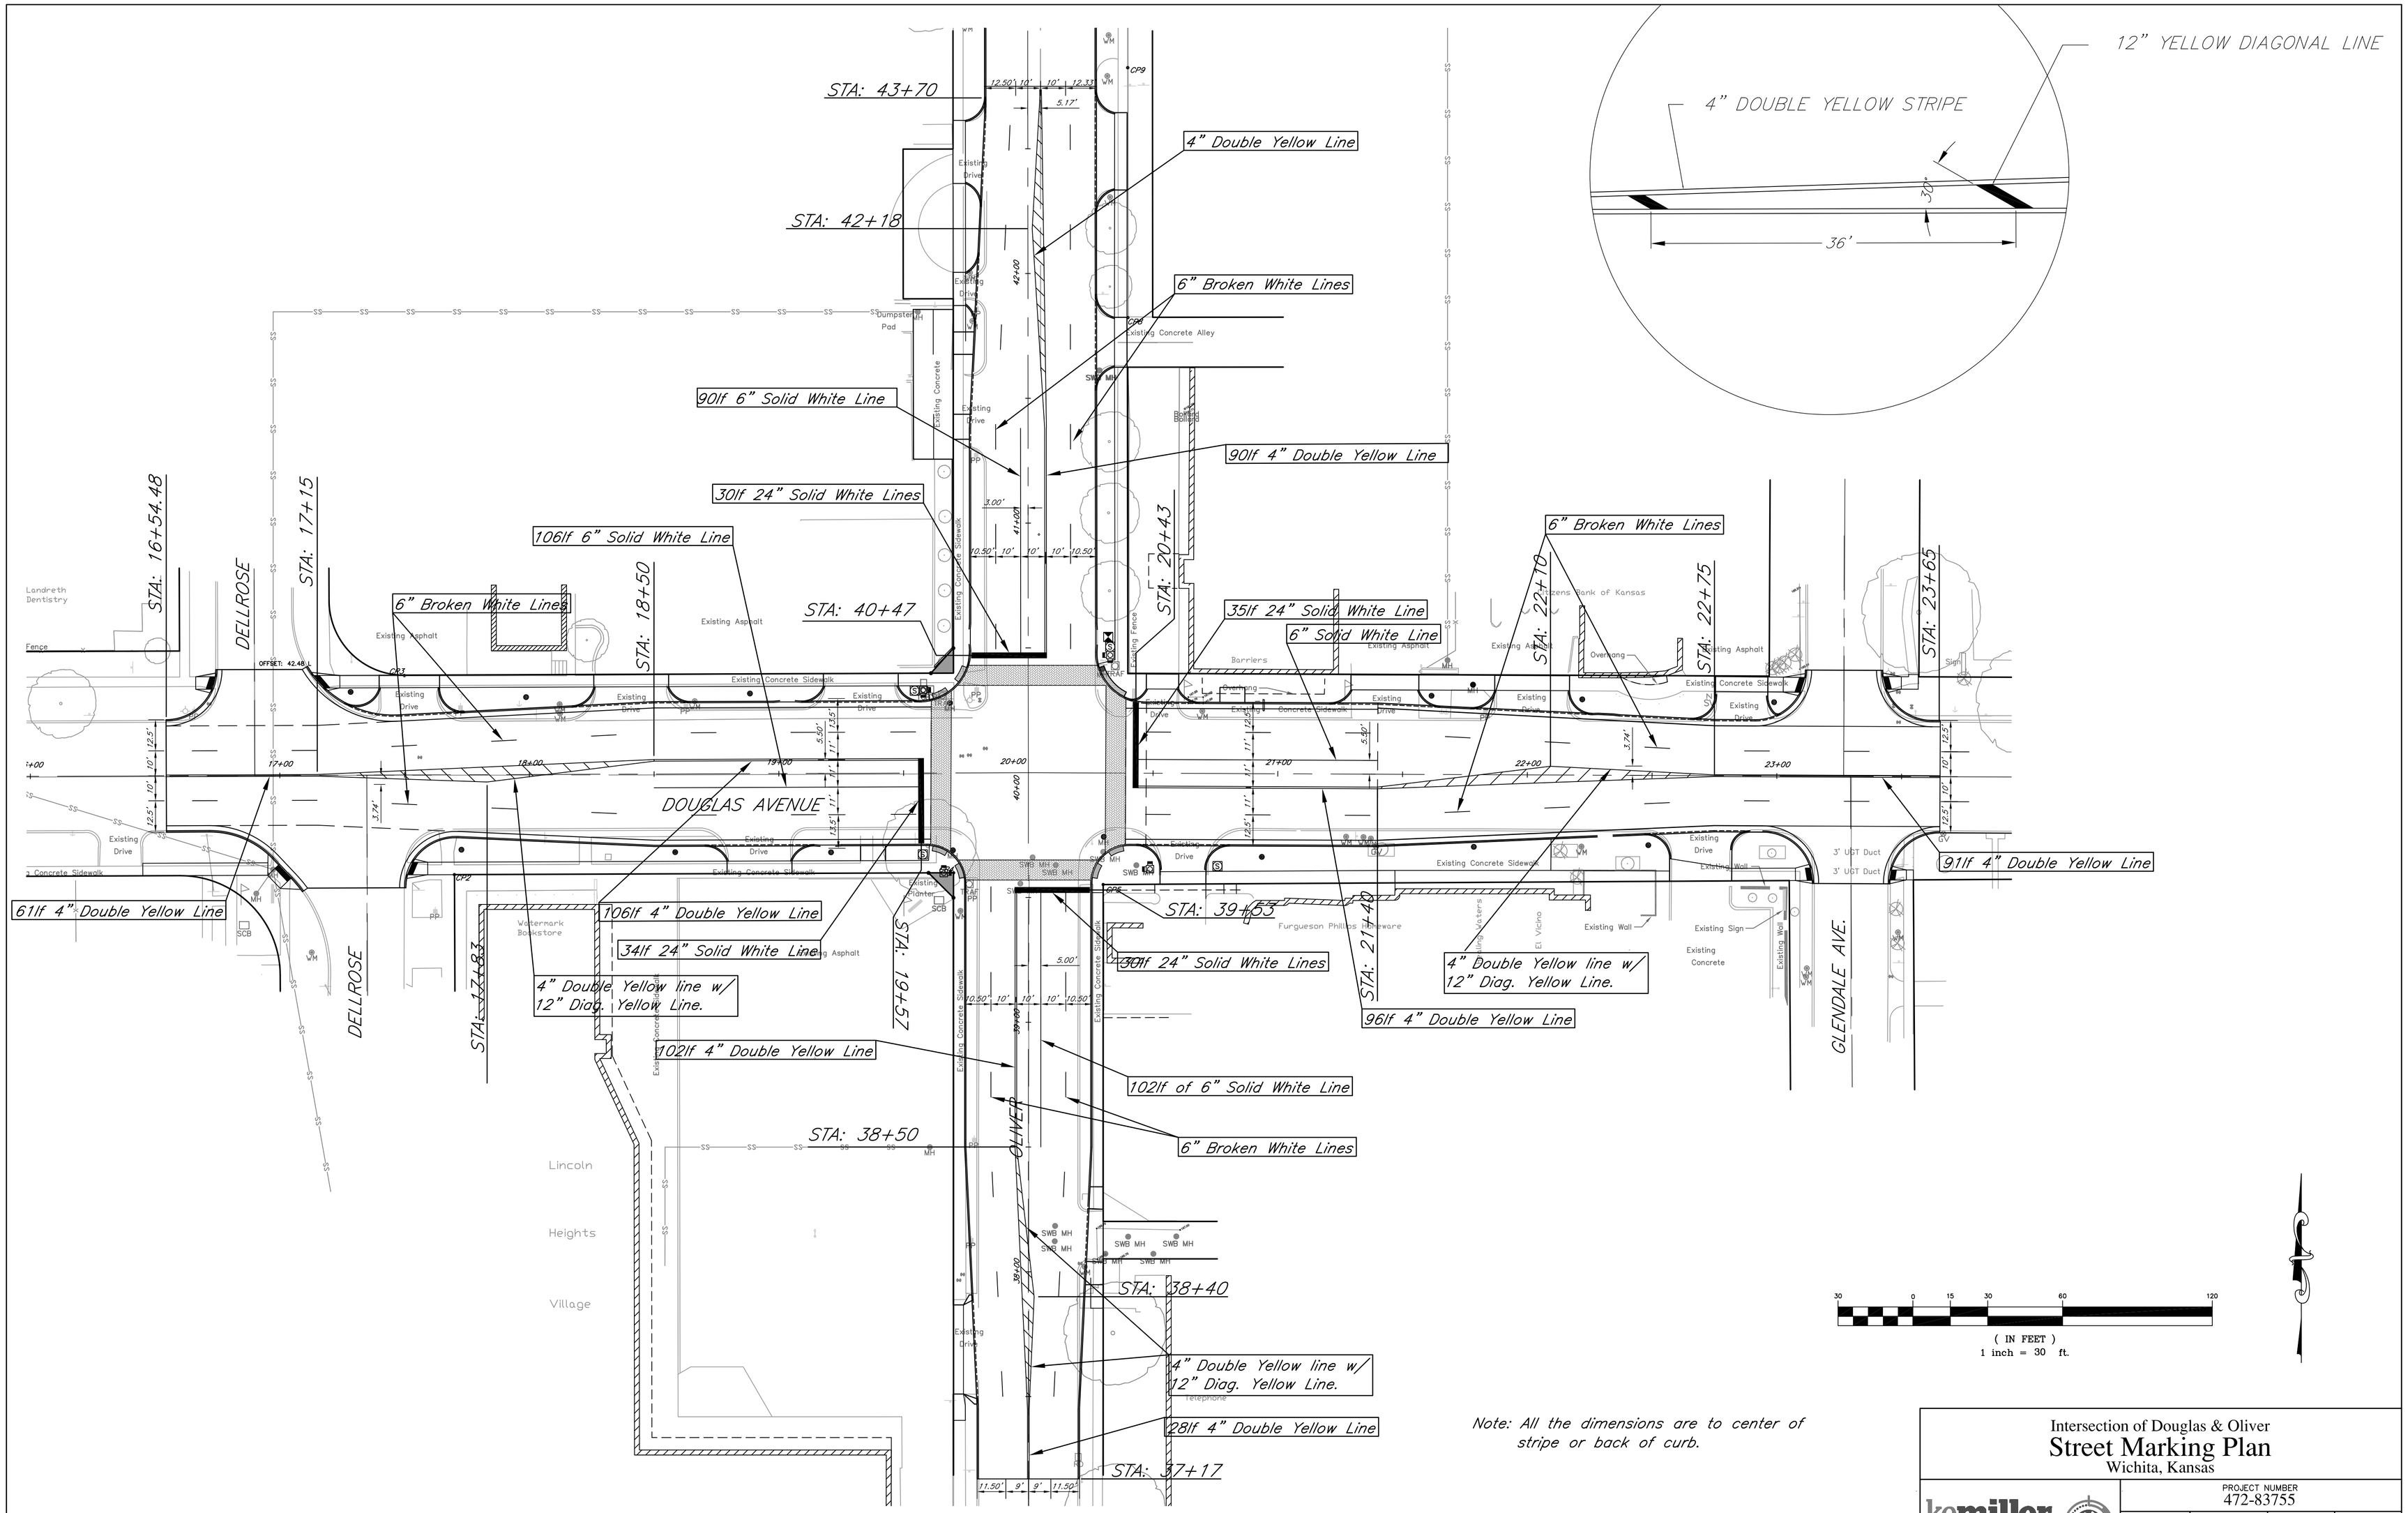

Note: All the dimensions are to center of stripe or back of curb.

Intersection of Douglas & Oliver

Street Marking Plan

Wichita, Kansas

kemiller engineering
516 S. Market,
Wichita, KS 67202
316/264-0242

PROJECT NUMBER			
472-83755			
KEM NO. 03033	FILE strip	DATE 7/2005	SHEET 25
DESIGN PB	DRAWN PB	REVISED 2/15/08	OF 49