

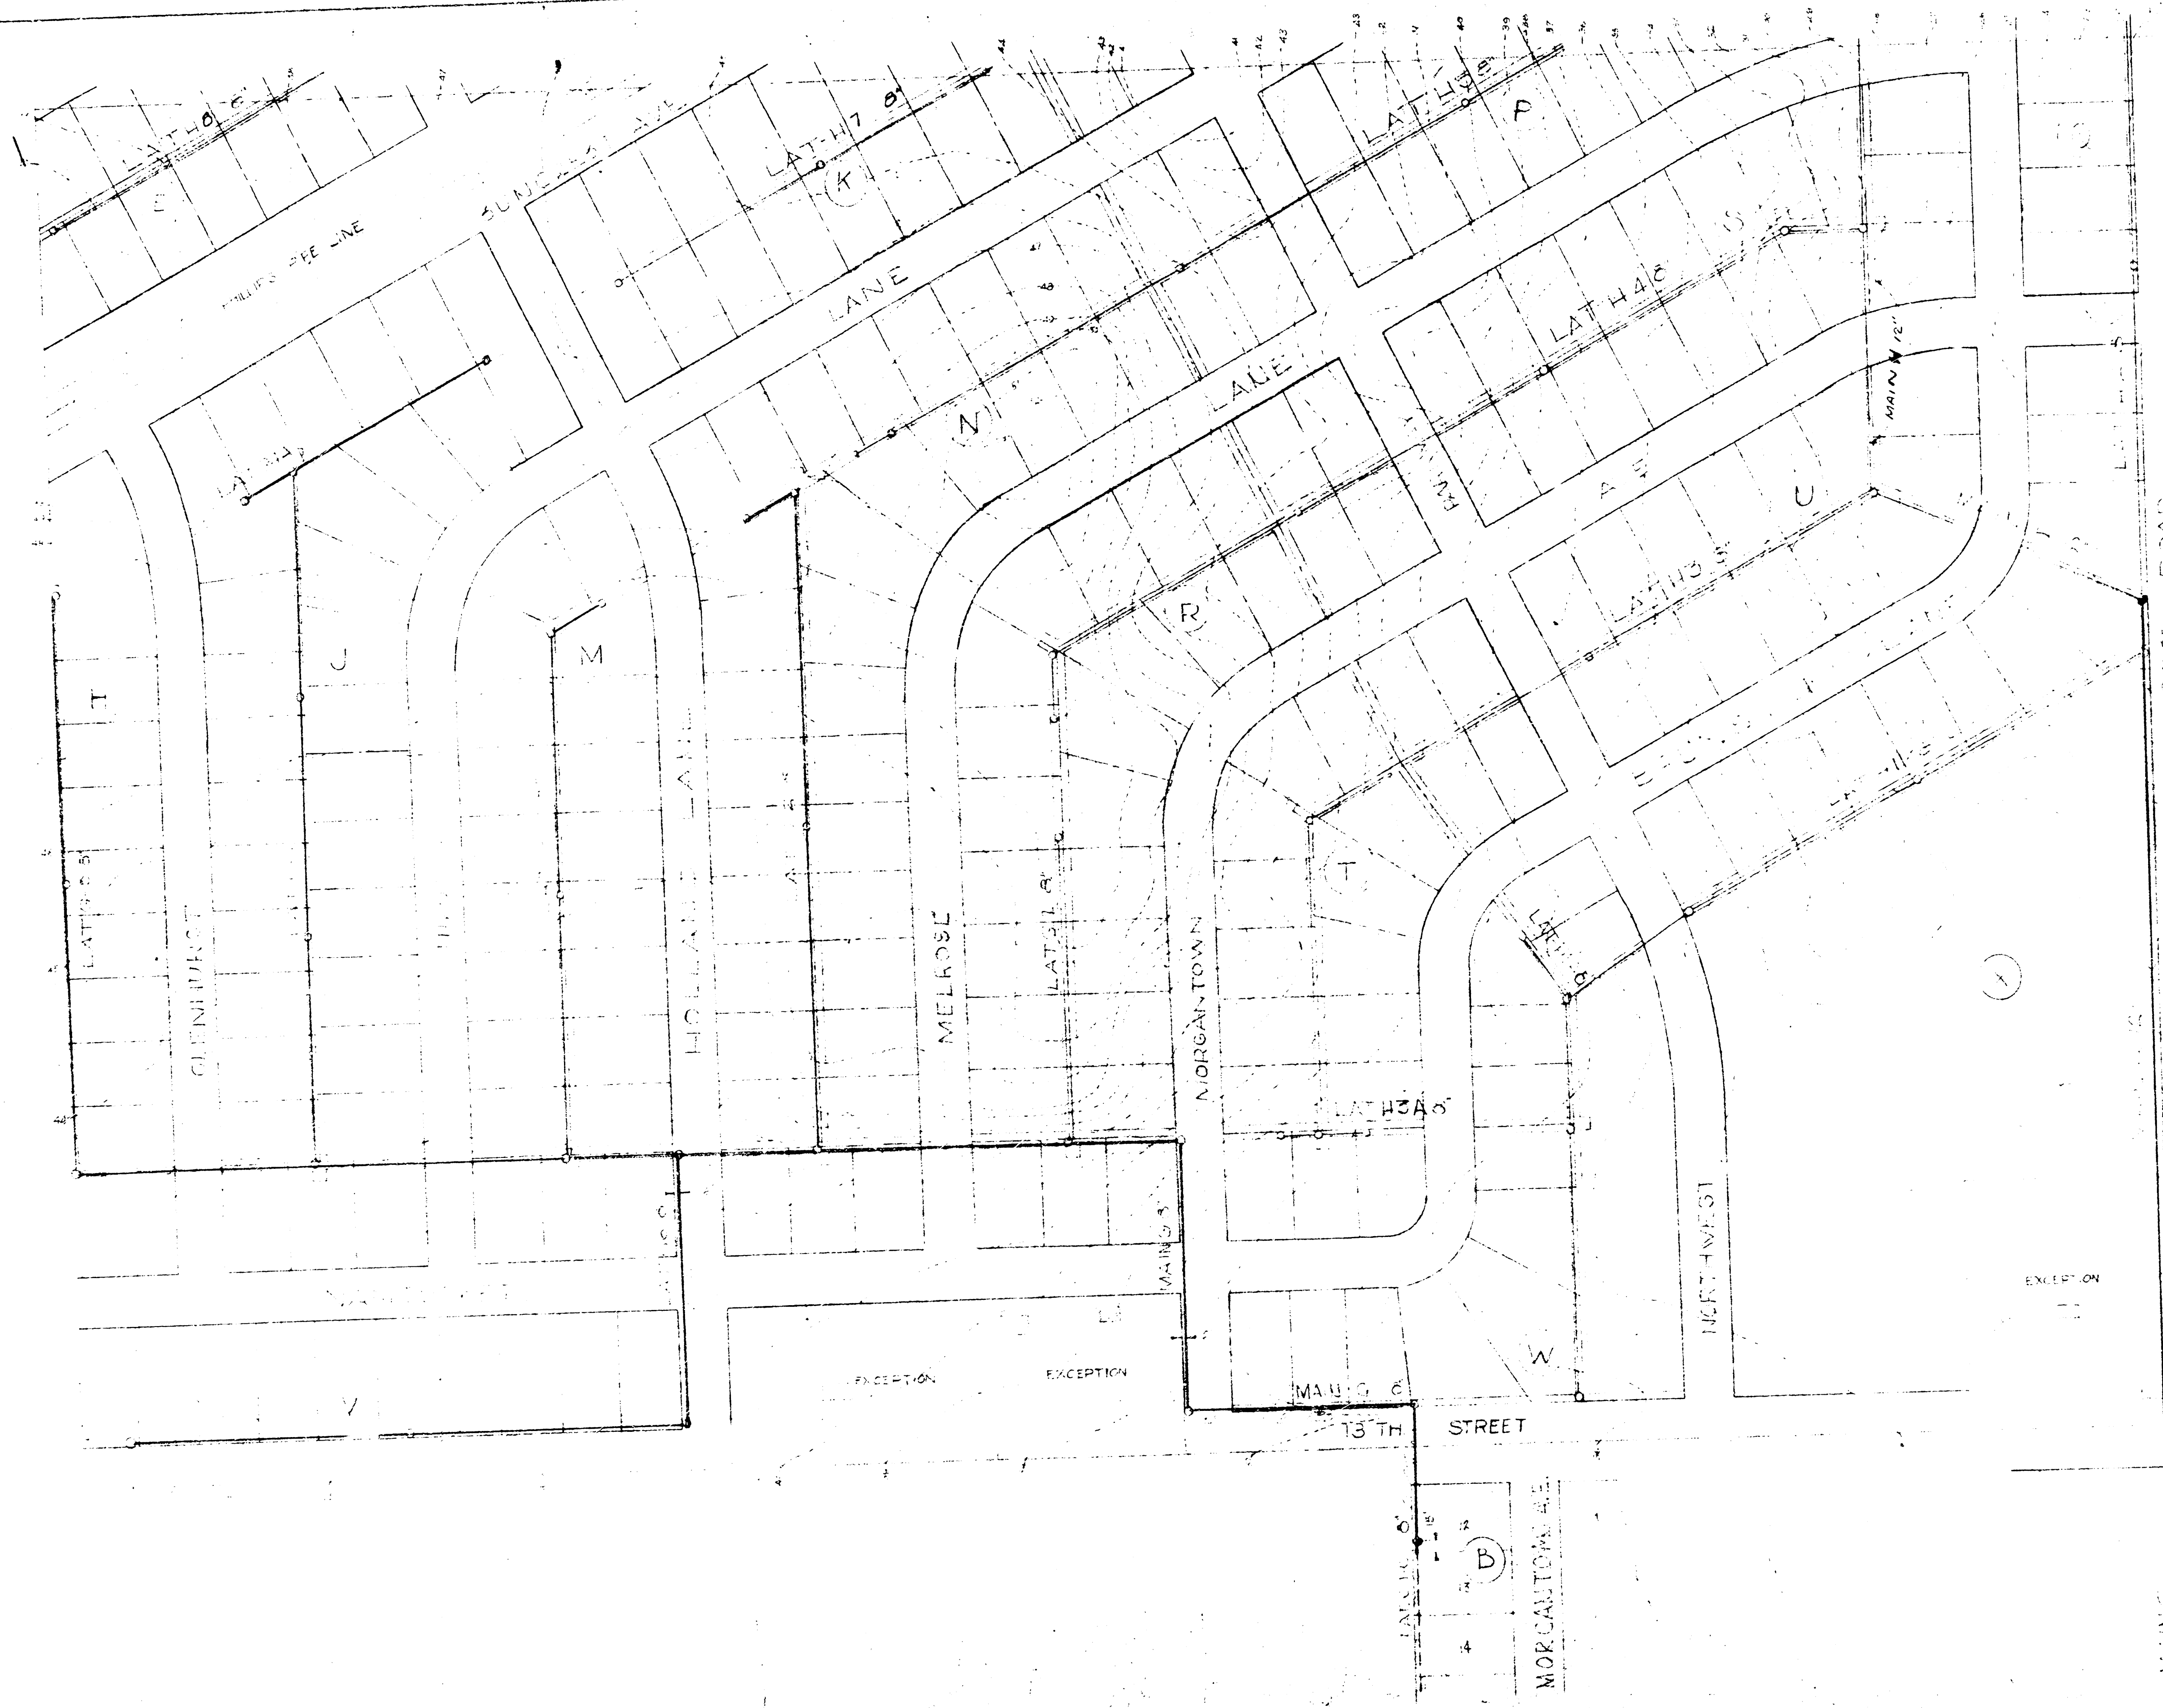


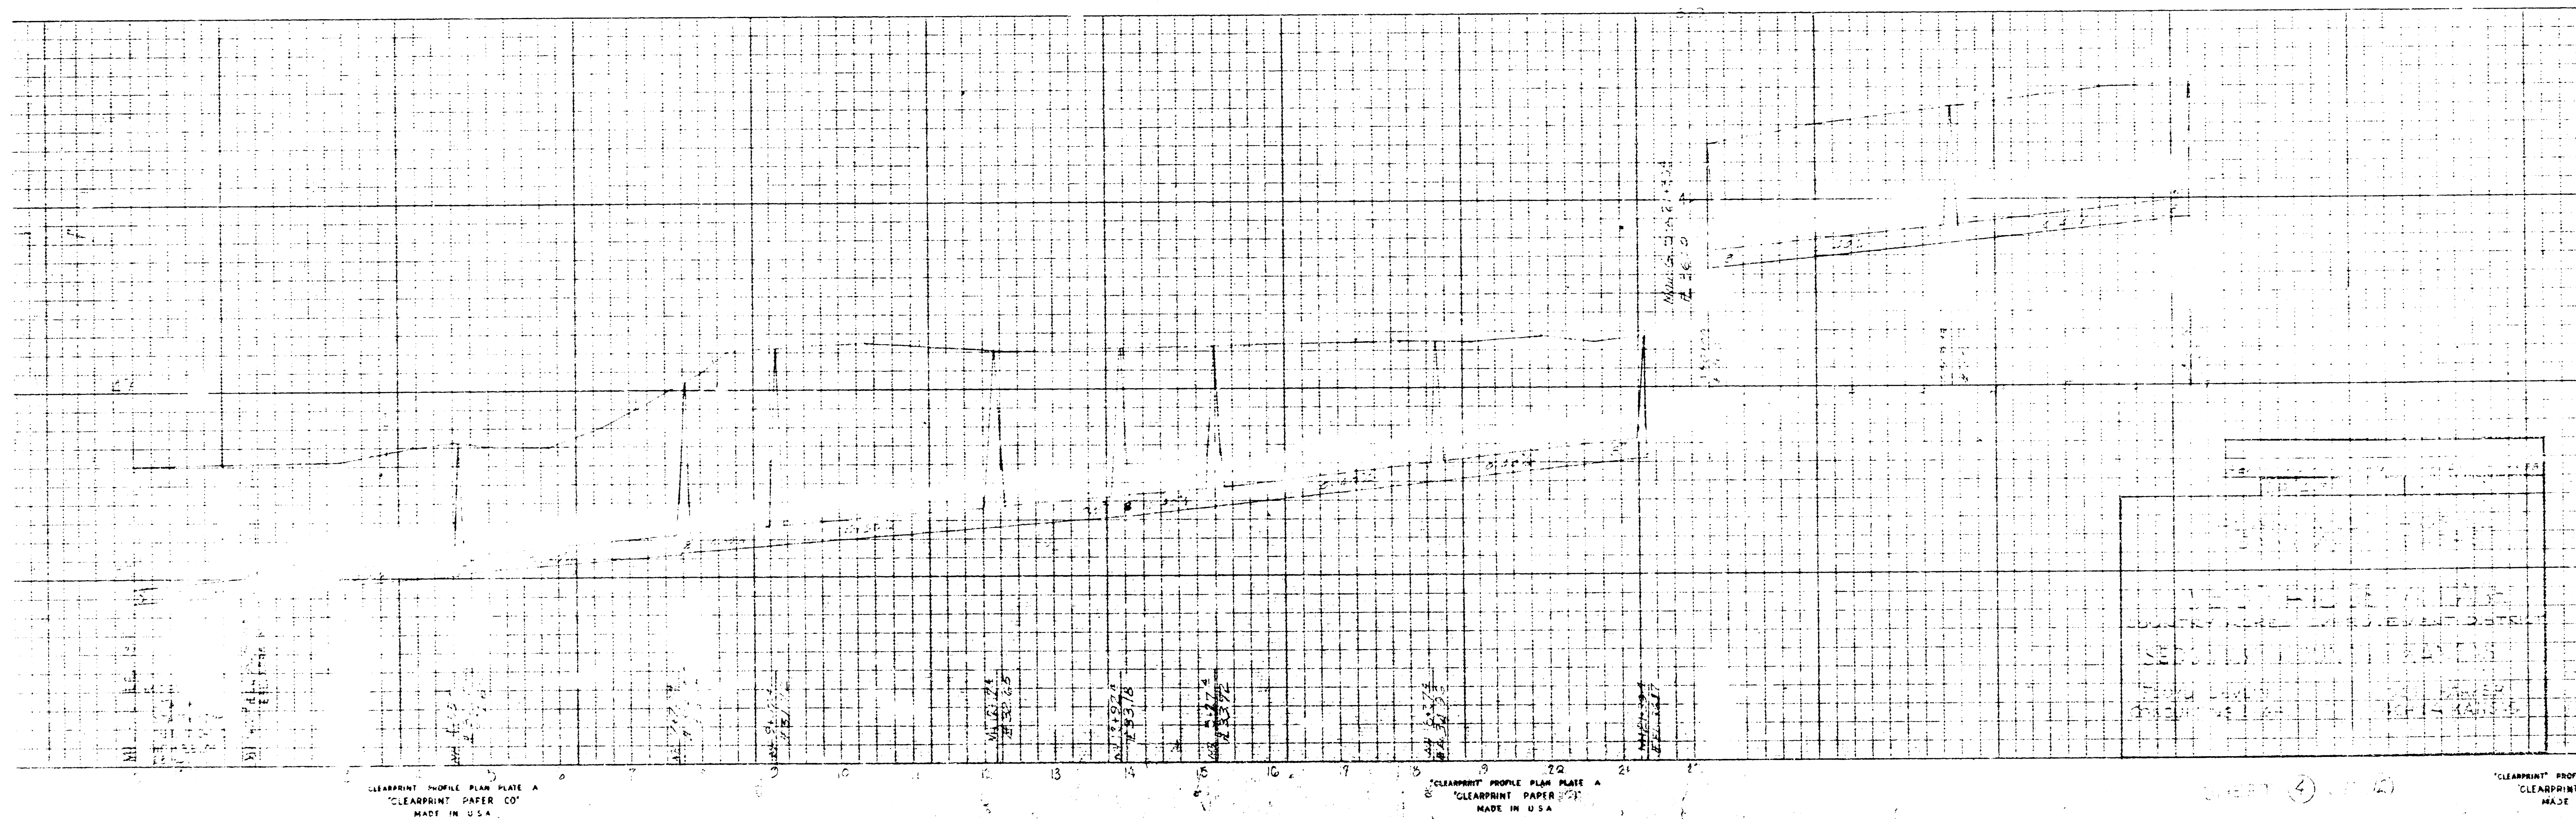





ALL INFORMATION
SANITARY SEWERS
COUNTRY ACRES
IMPROVEMENT DISTRICT
SEDGWICK COUNTY, KANSAS
FLOYD B. DEVLIN
CONSULTING ENGINEER
1956
854 WEST 13TH ST
WICHITA, KANSAS

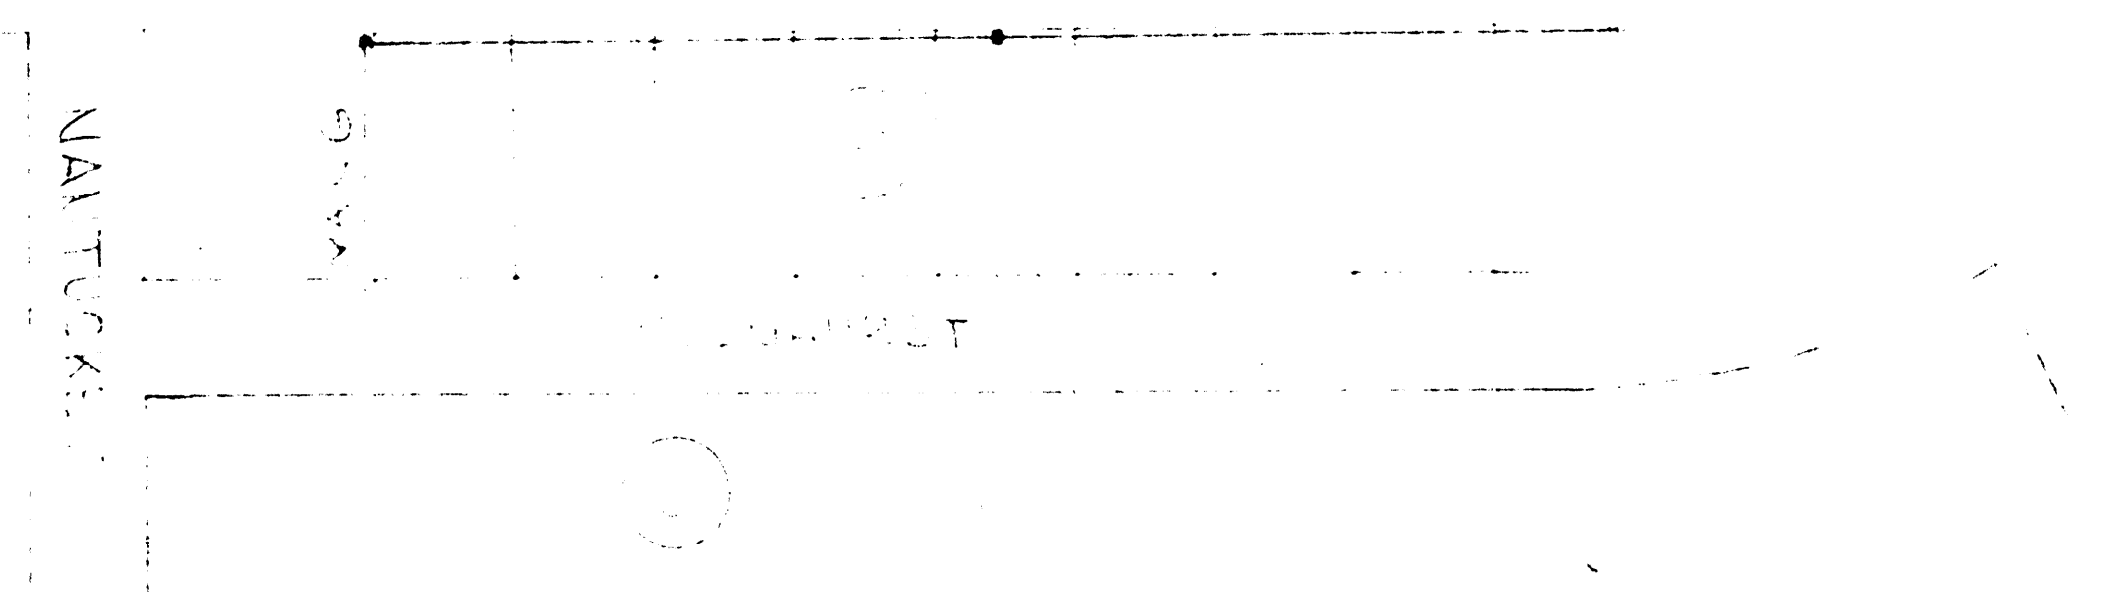

CLEARPRINT PROFILE PLAN PLATE A
"CLEARPRINT PAPER CO."
MADE IN U.S.A.

CLEARPRINT PROFILE PLAN PLATE A
"CLEARPRINT PAPER CO."
MADE IN U.S.A.

"CLEARPRINT" PROF.
"CLEARPRINT"
MADE IN U.S.A.

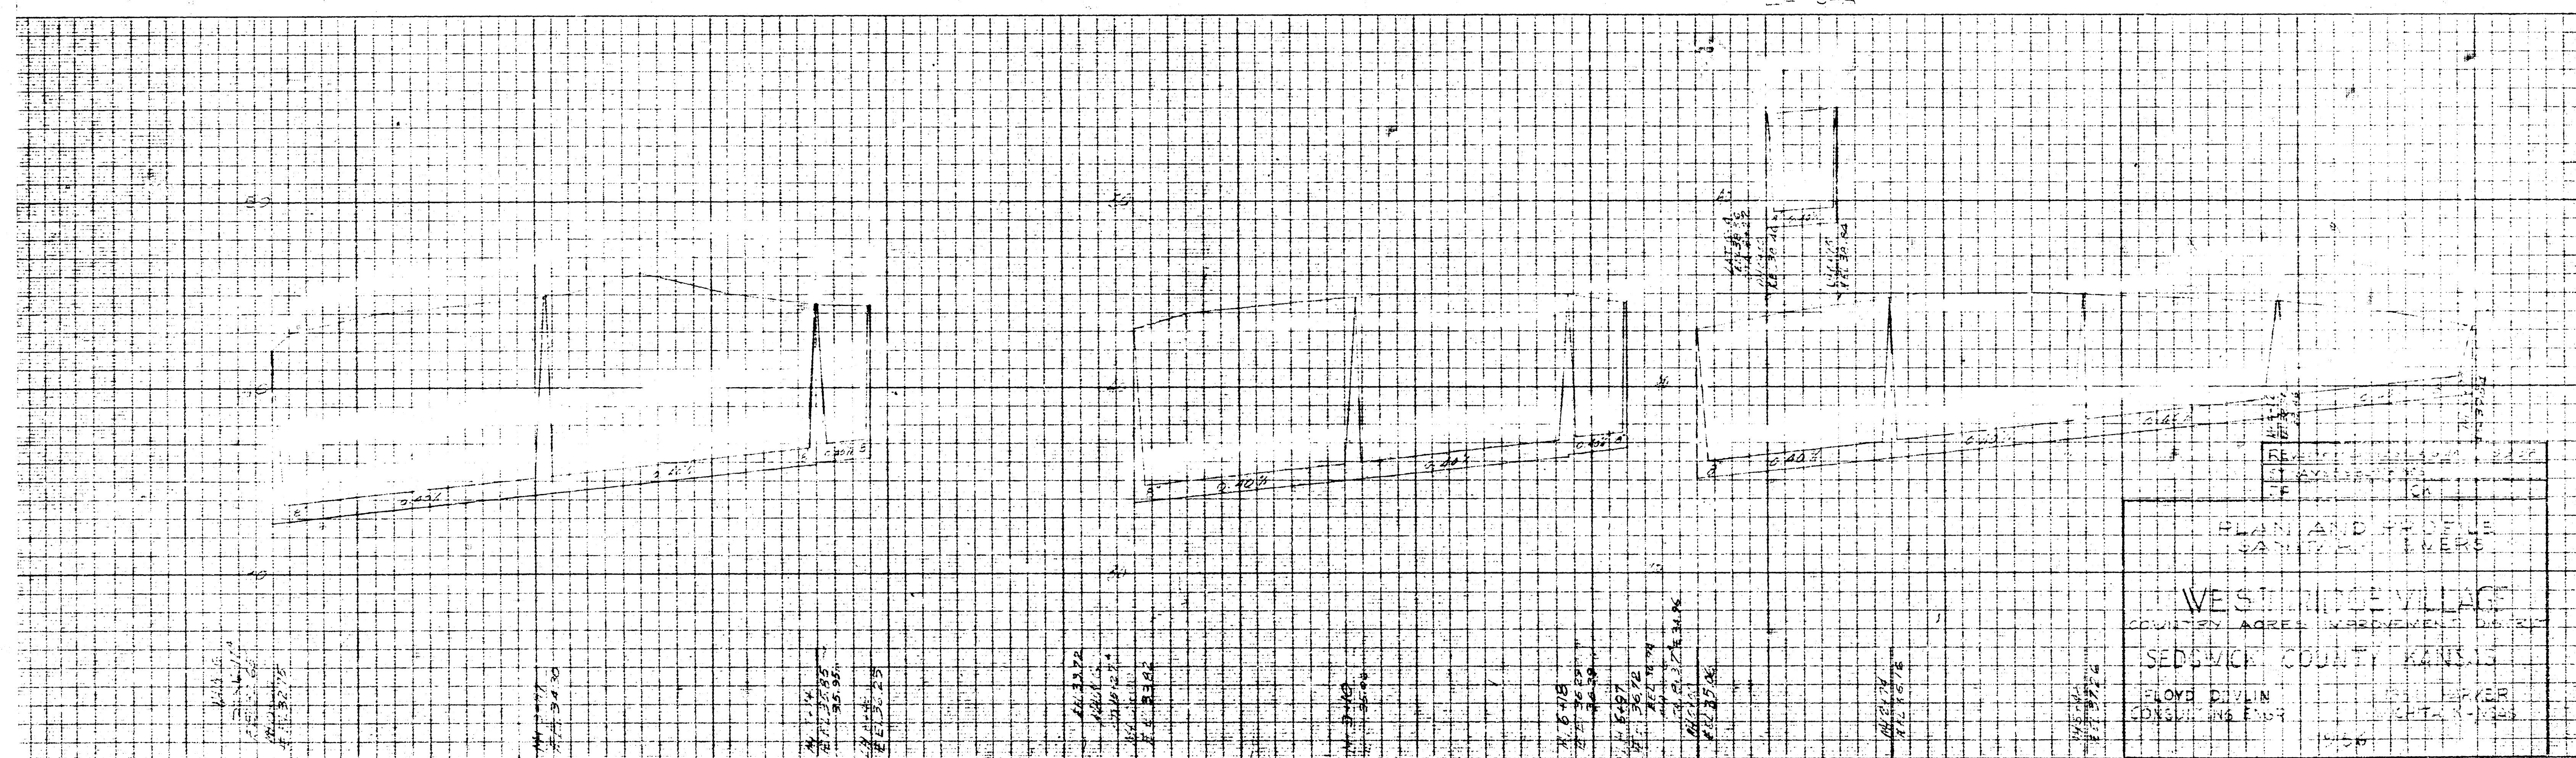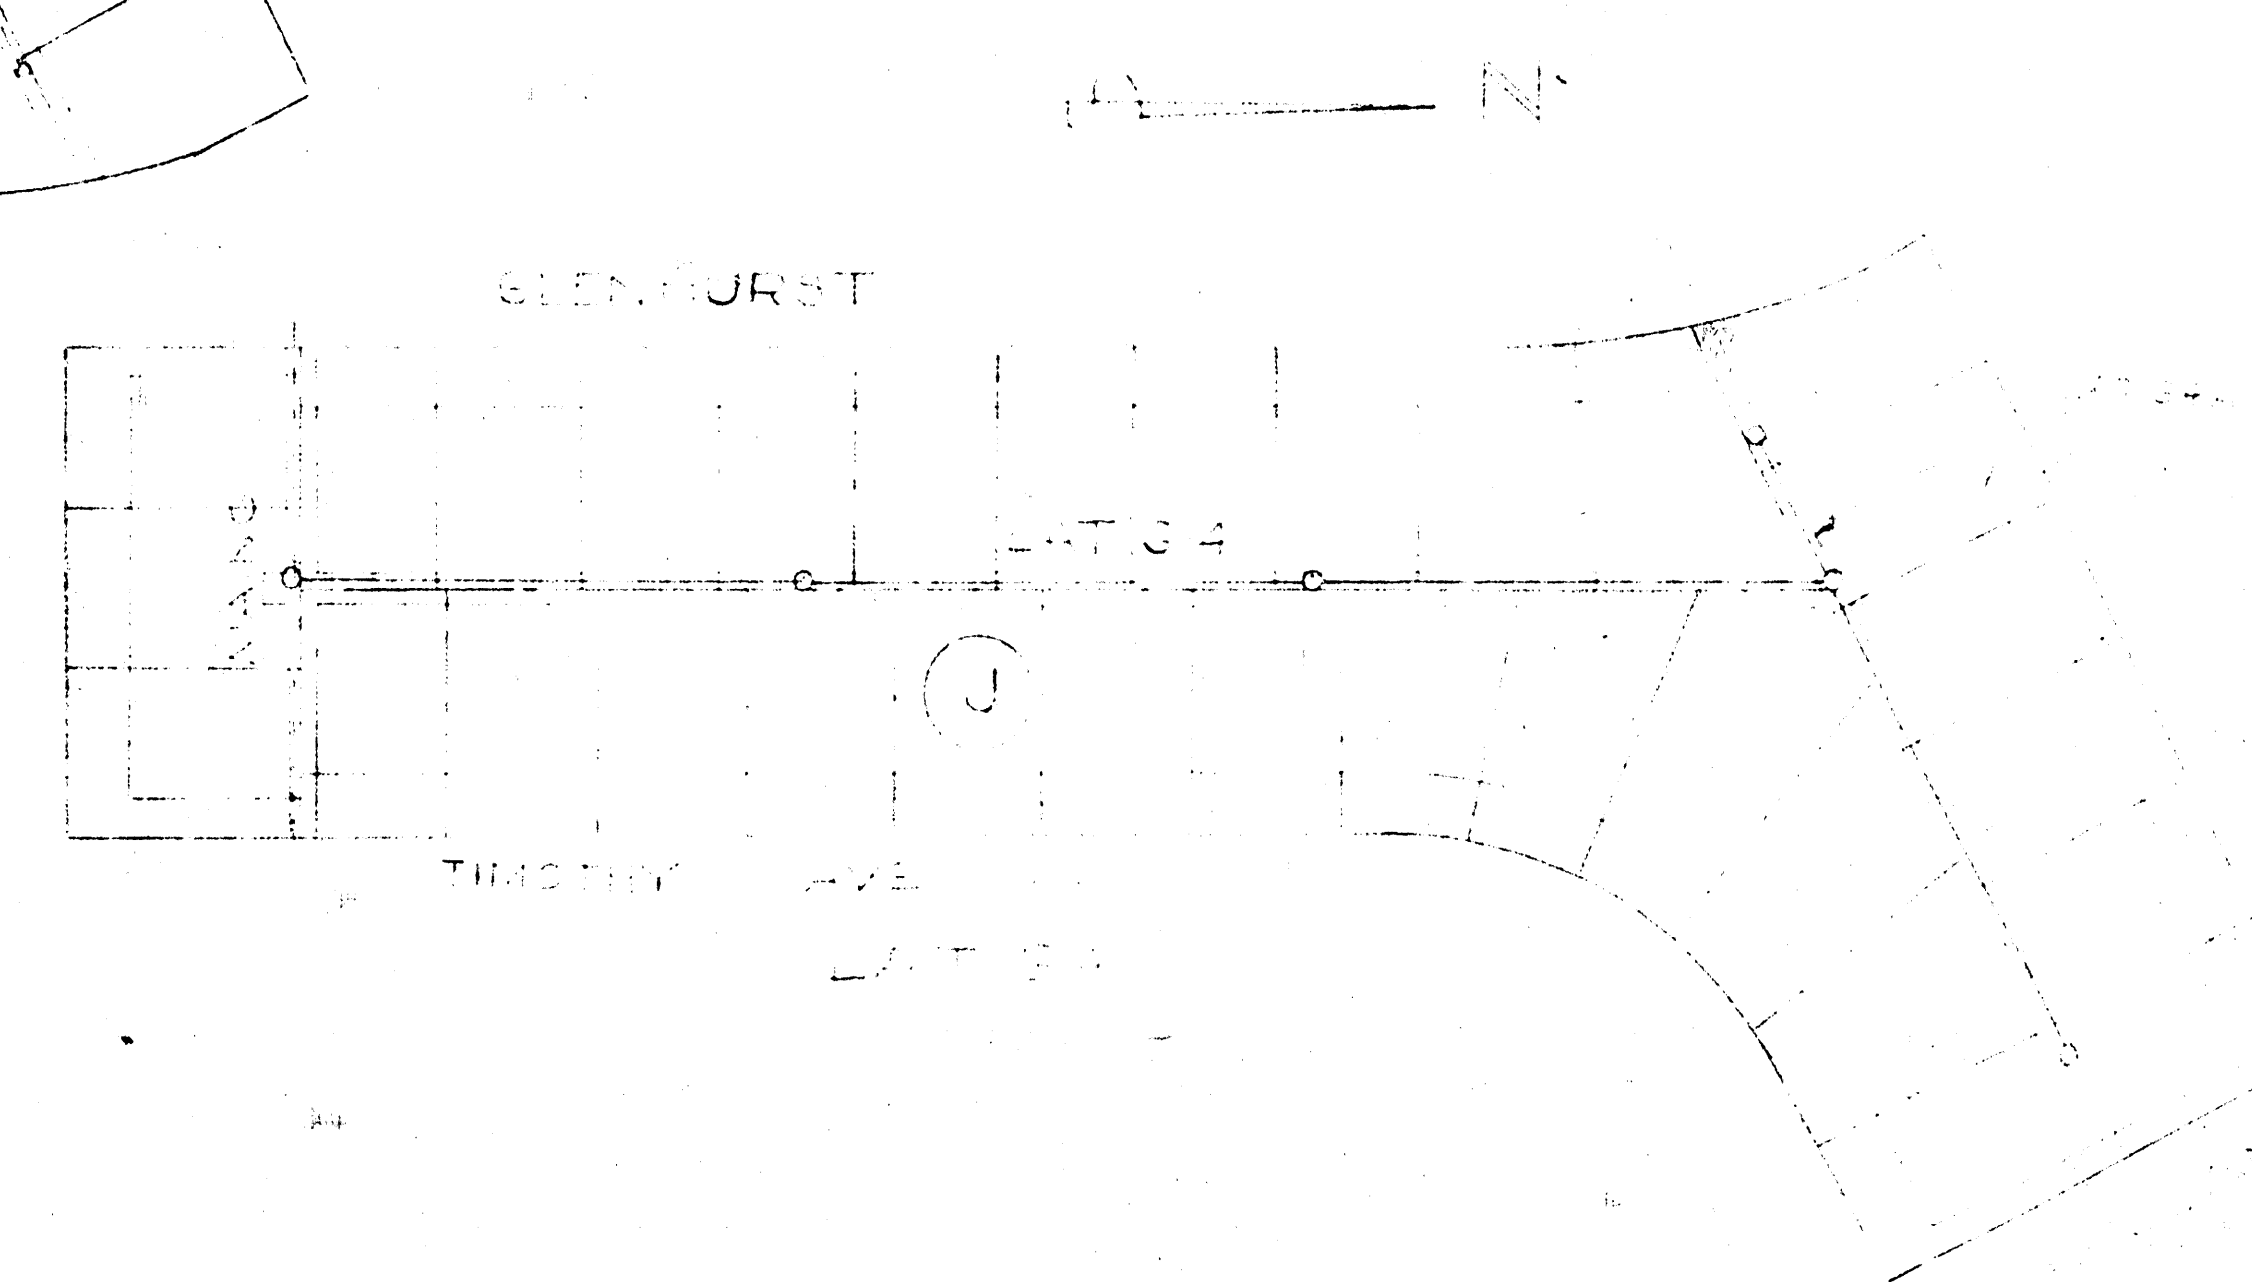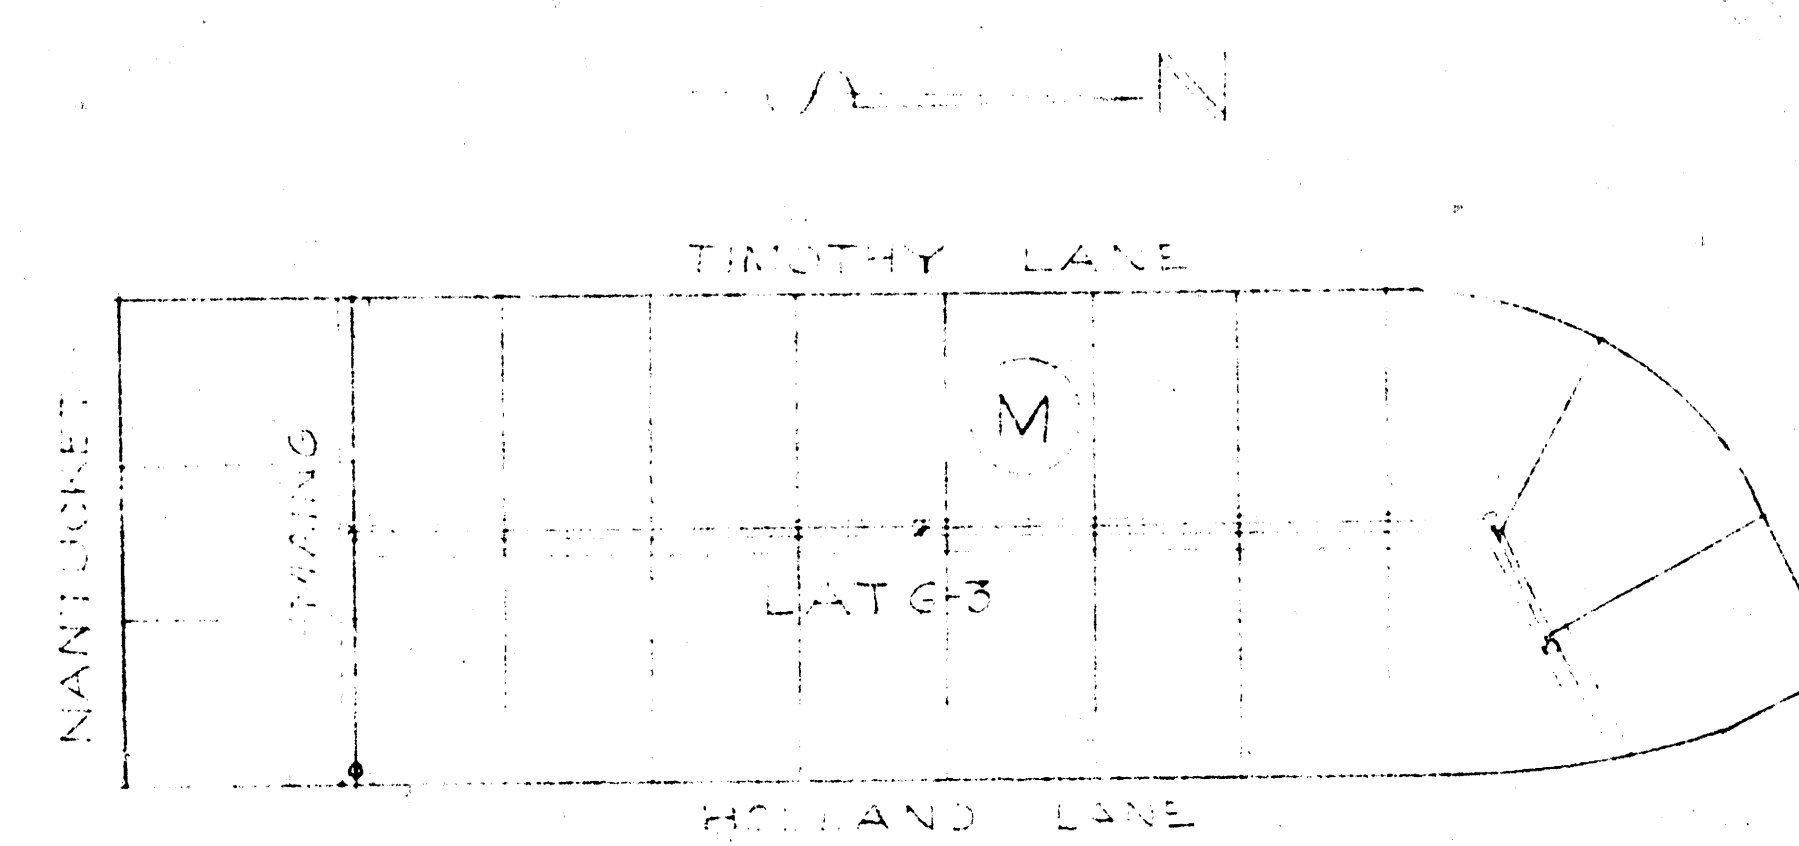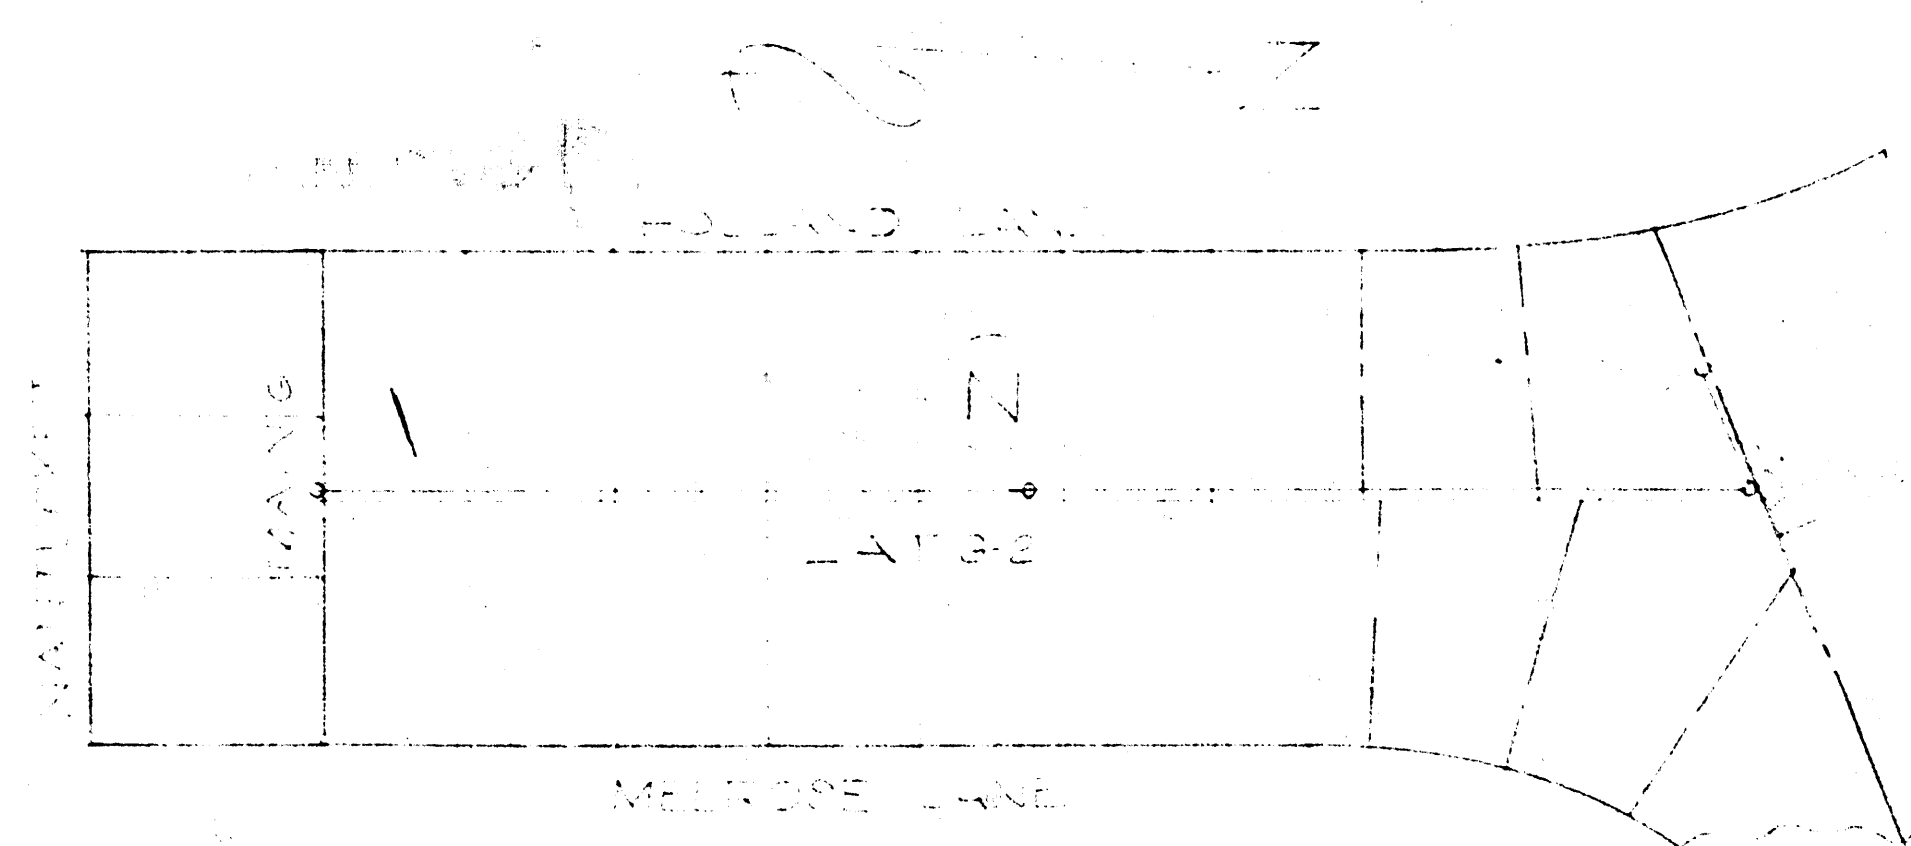


"CLEARPRINT" PROFILE PLANT PLATE A
"CLEARPRINT" PAPER CO.
MADE IN U.S.A.

"CLEARPRINT" PROFILE PLANT PLATE A
"CLEARPRINT" PAPER CO.
MADE IN U.S.A.


SHEET 3 OF 3

"CLEARPRINT" PROFILE PLANT PLATE A
"CLEARPRINT" PAPER CO.
MADE IN U.S.A.


PLAN AND PROFILE TIMOTHY LANE	
WEST WINDY VILLAGE	
COUNTY AGRI. IMPROVEMENT DISTRICT	
SEDGWICK COUNTY, KANSAS	
EDWARD DEVLIN CONSULTING ENGINEER	JOHN L. DEVLIN ENGINEER
JANUARY 1964	

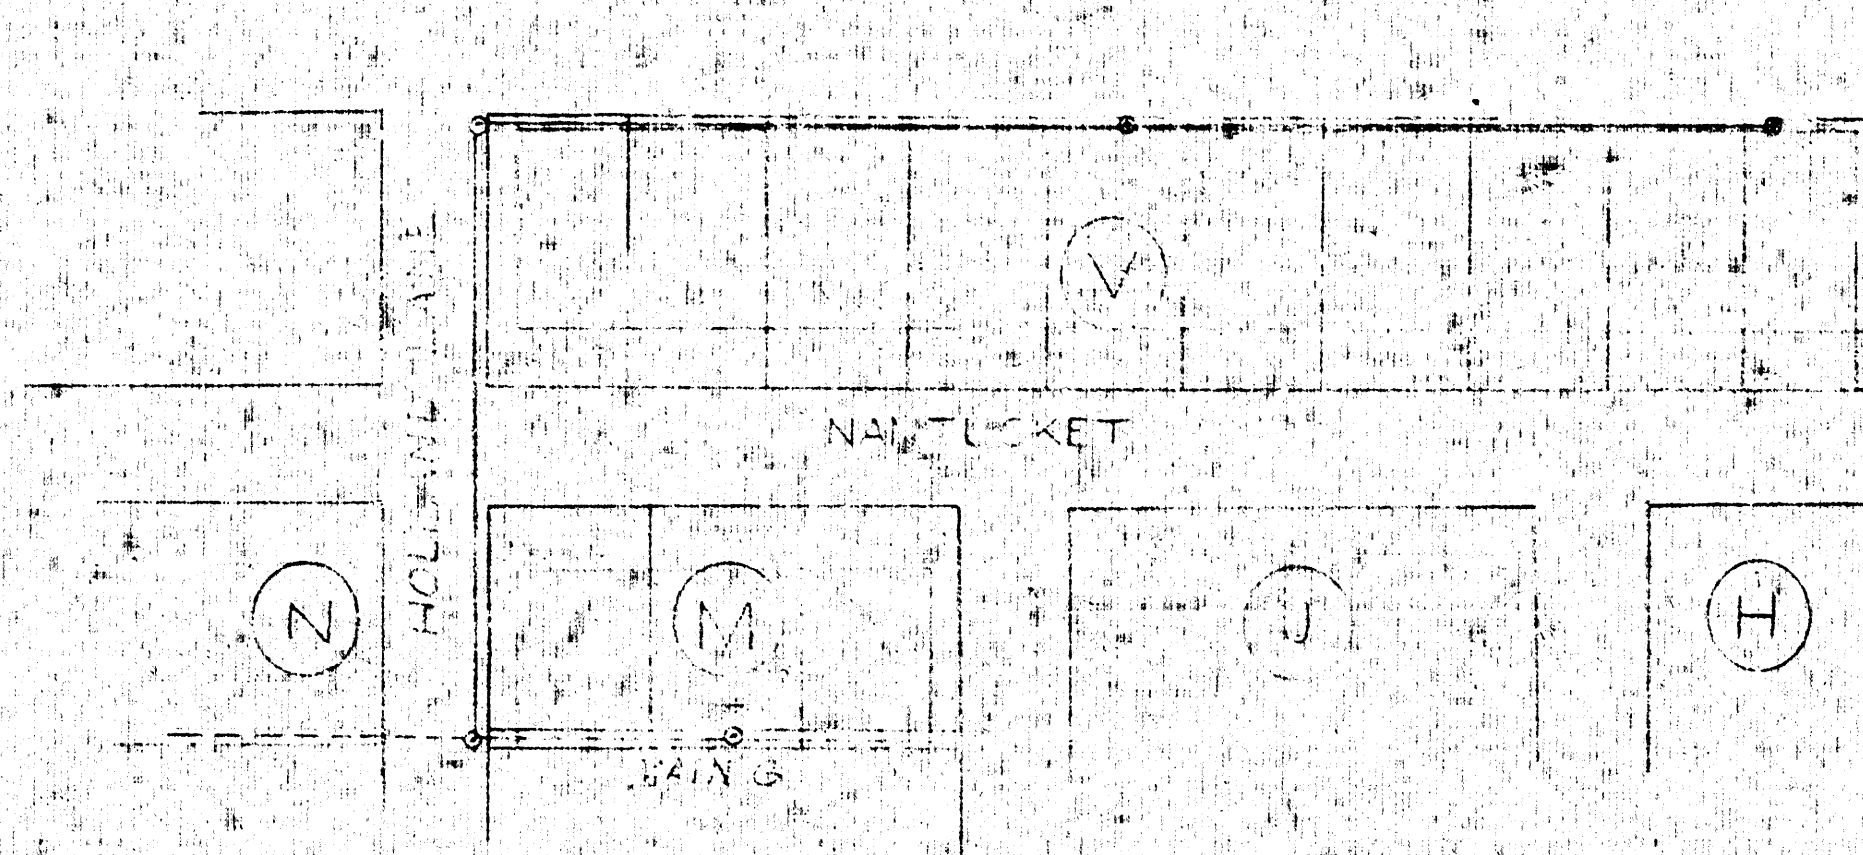

LAT 5-6

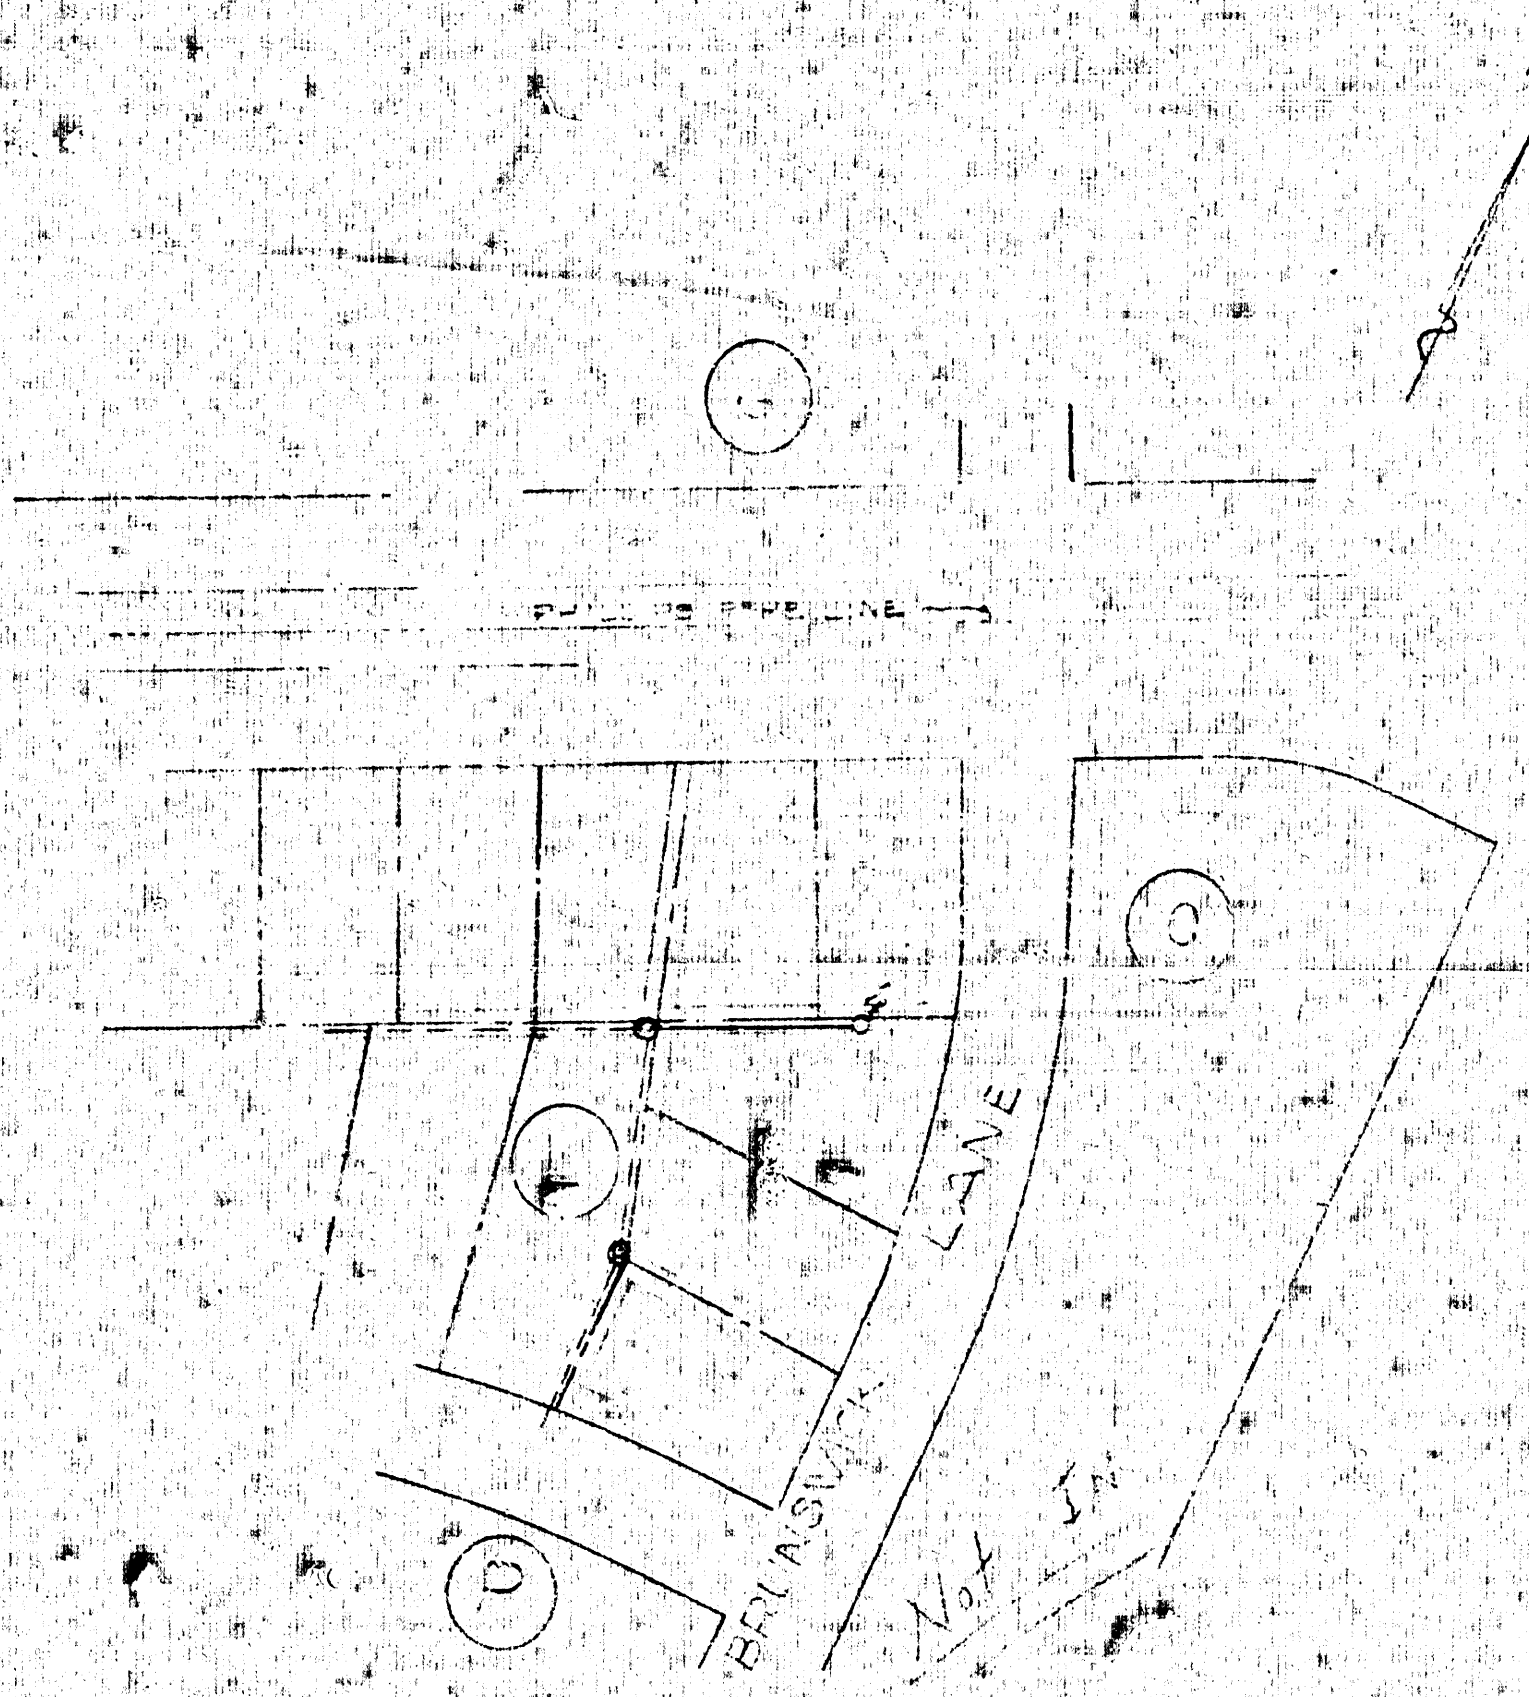

LAT H-6

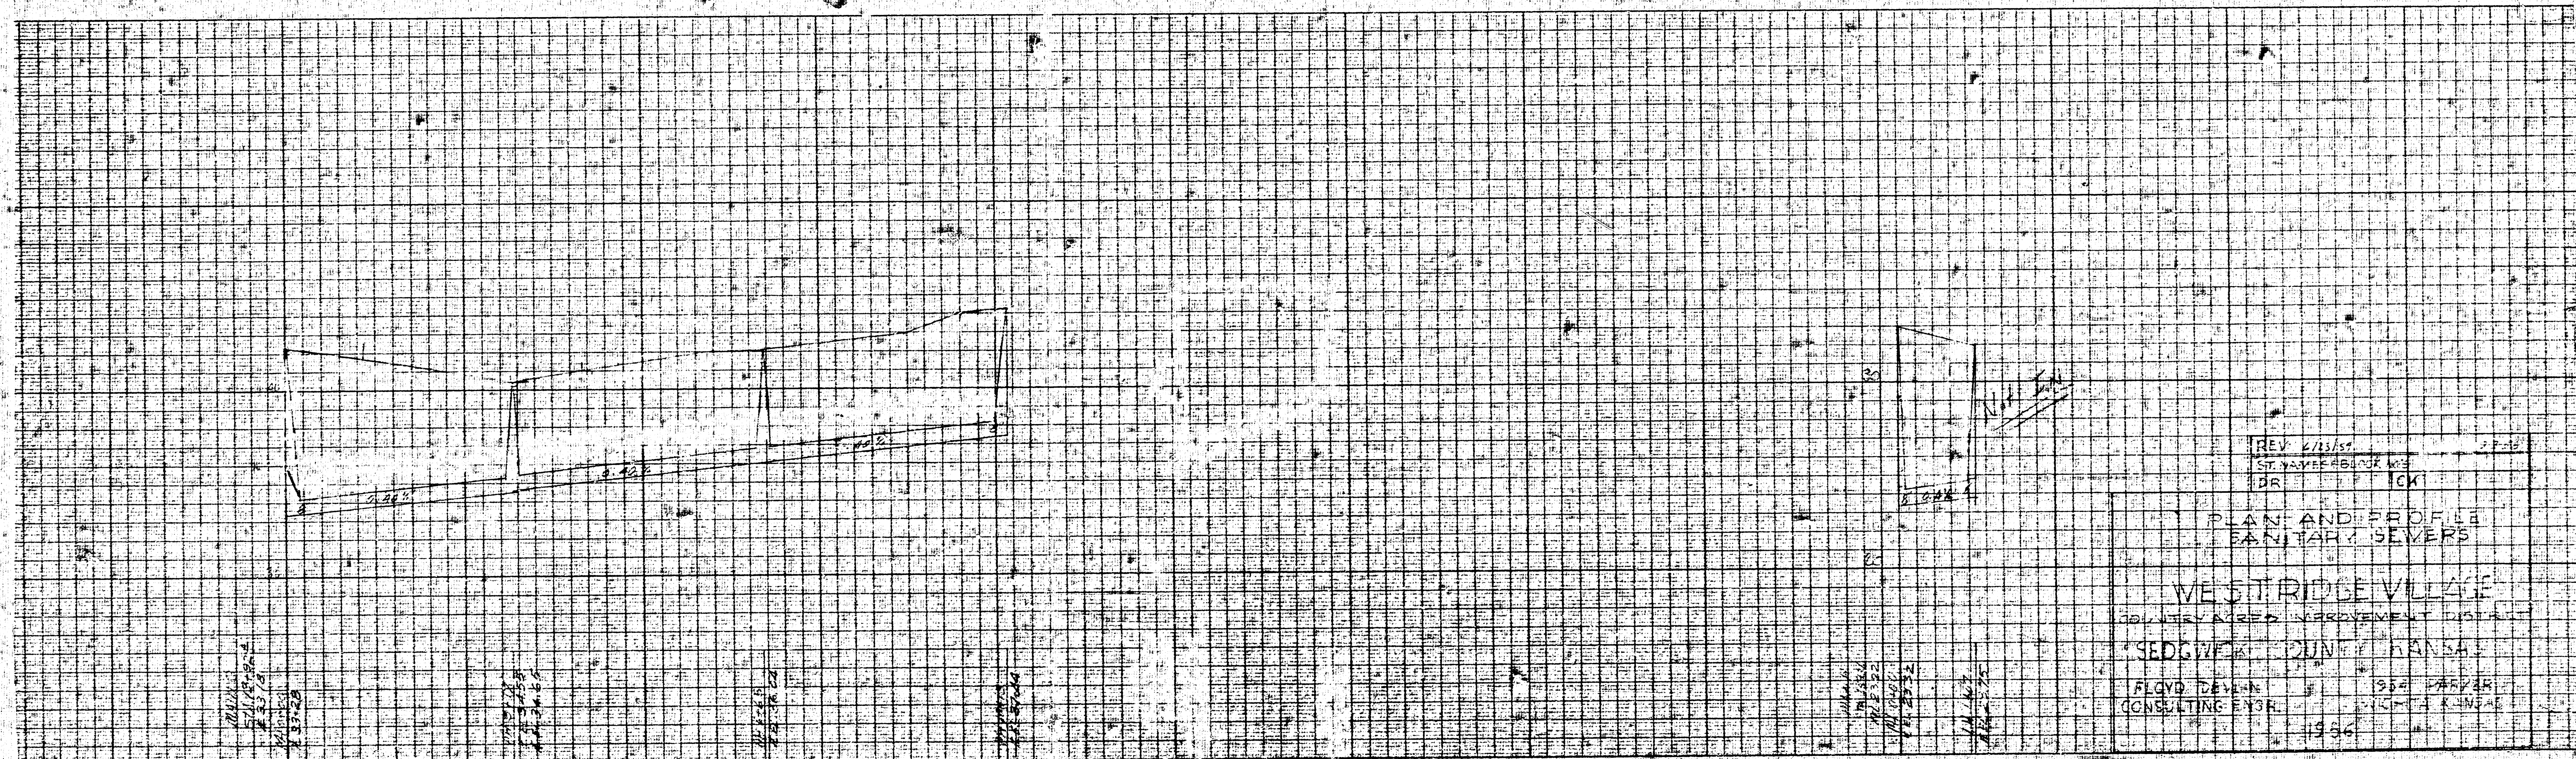

REV 2/11/54

PLAN AND PROFILE
SANITARY SEWERS

WESTRIDGE VILLAGE

SEDGWICK COUNTY, KANSAS




SHEET 6 OF 6




"CLEARPOINT" PROFILE PLANT PLATE A
"CLEARPOINT" PAPER CO.
MADE IN U.S.A.

"CLEARPOINT" PROFILE PLANT PLATE A
"CLEARPOINT" PAPER CO.
MADE IN U.S.A.

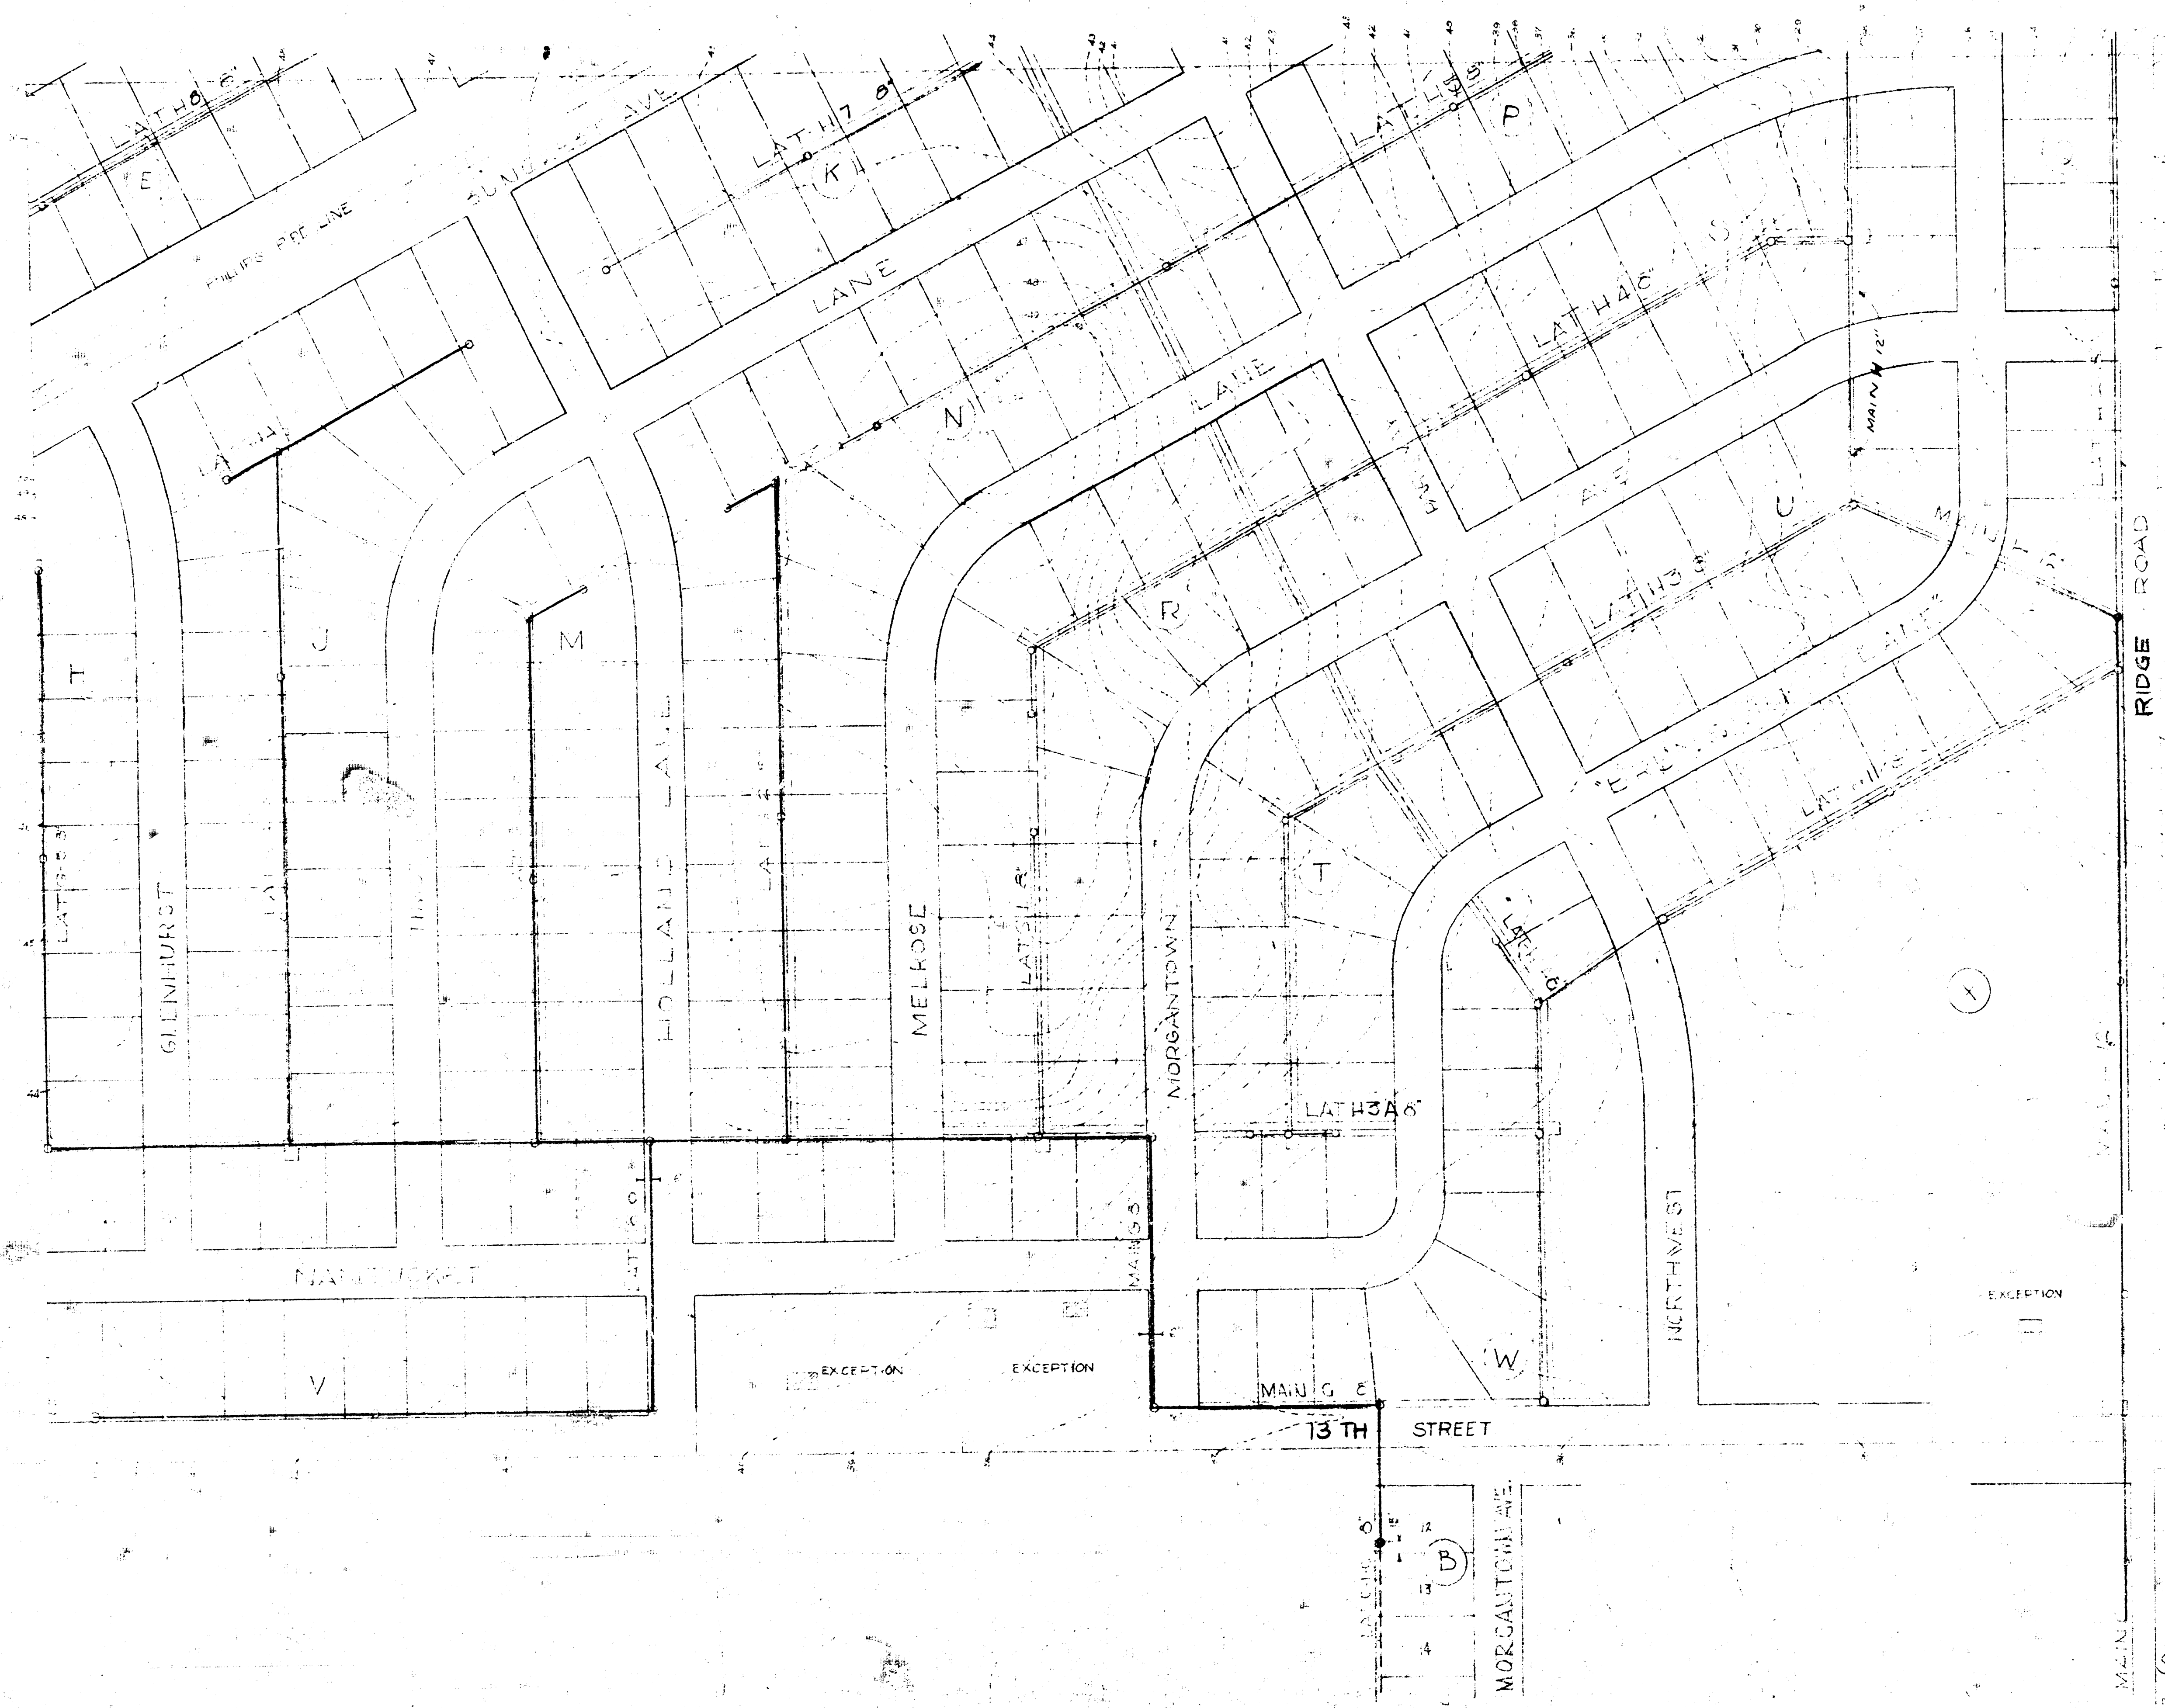

(W/STHIDGE ALLEGE)
SANITARY SEWERS
COUNTRY ACRES
IMPROVEMENT DISTRICT
SEDGWICK COUNTY KANSAS
FLOYD B. DEVLIN 954 WEST 13TH ST
CONSULTING ENGINEER WICHITA KANSAS
1956


Sheet 1 of 2

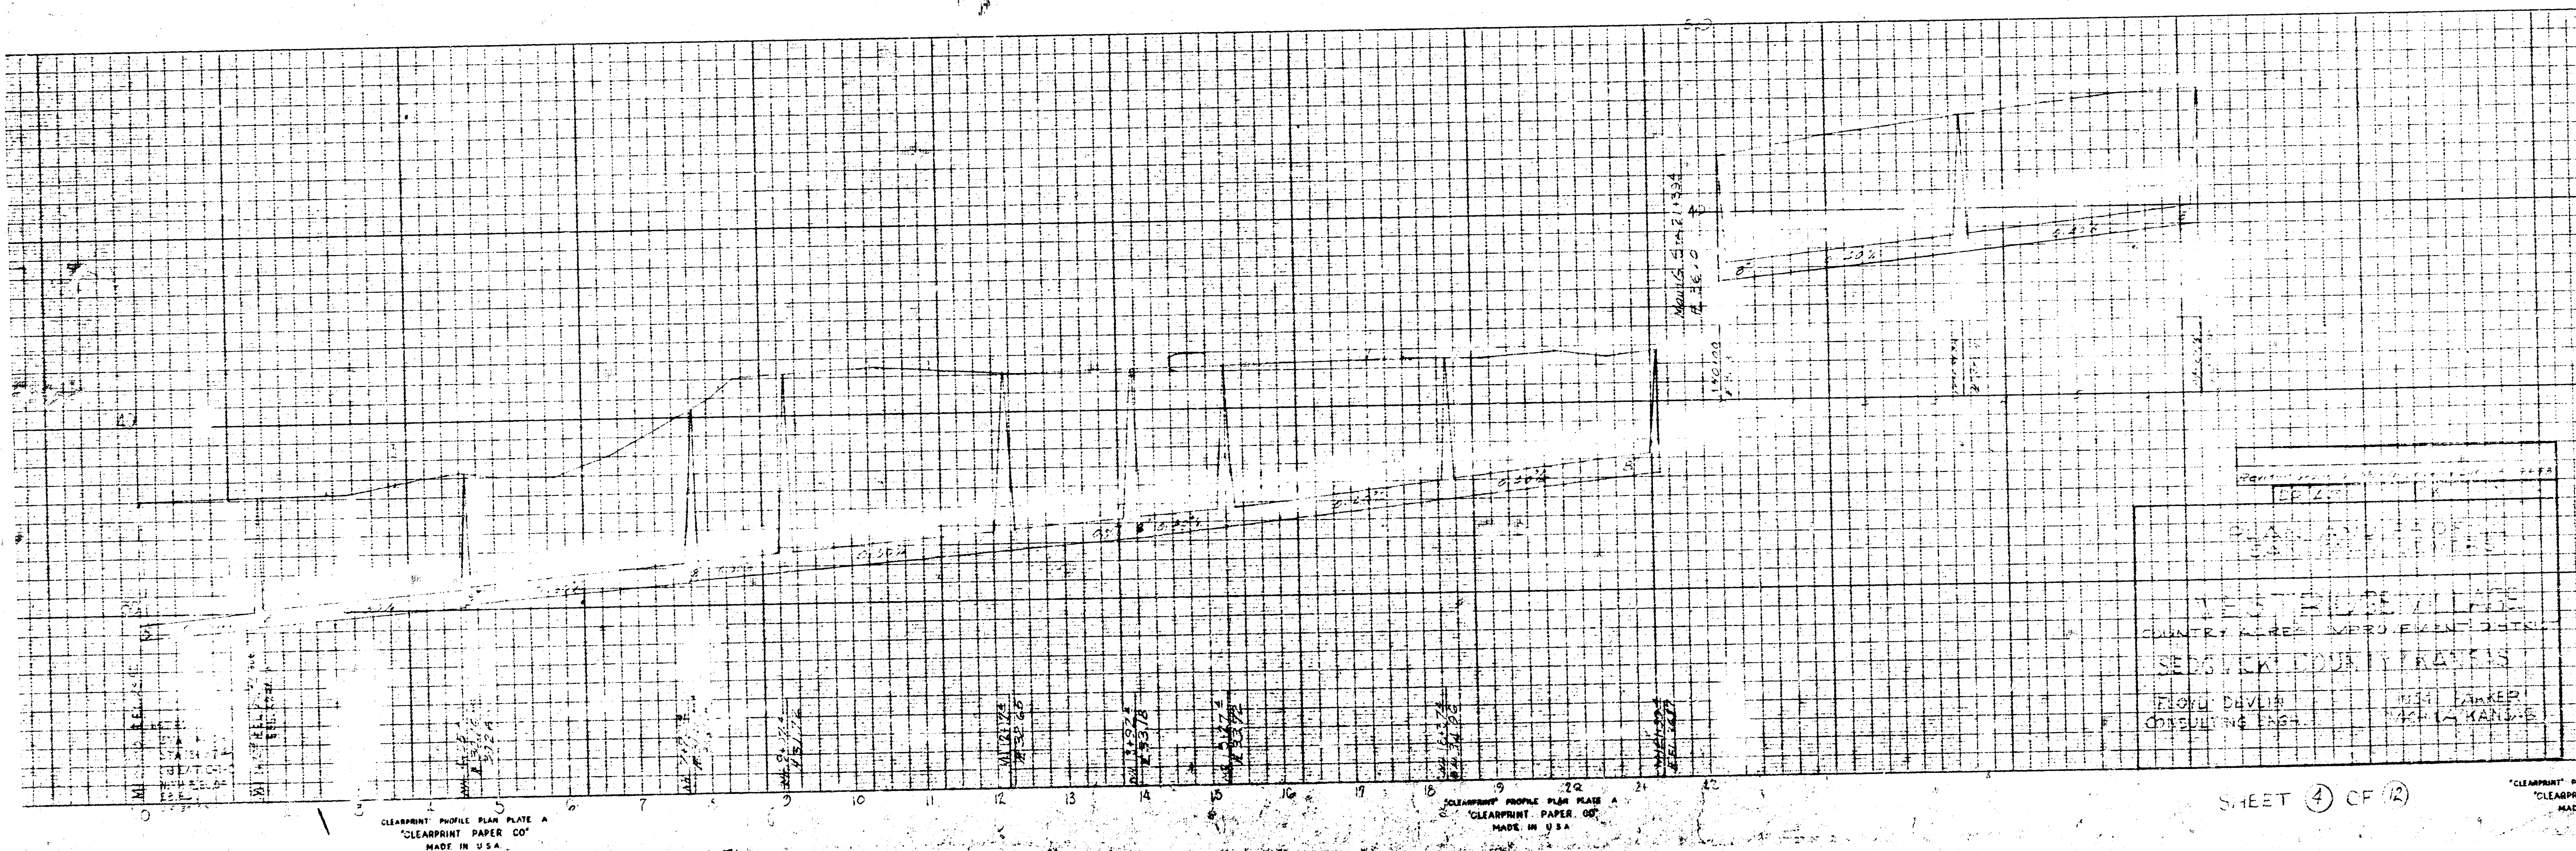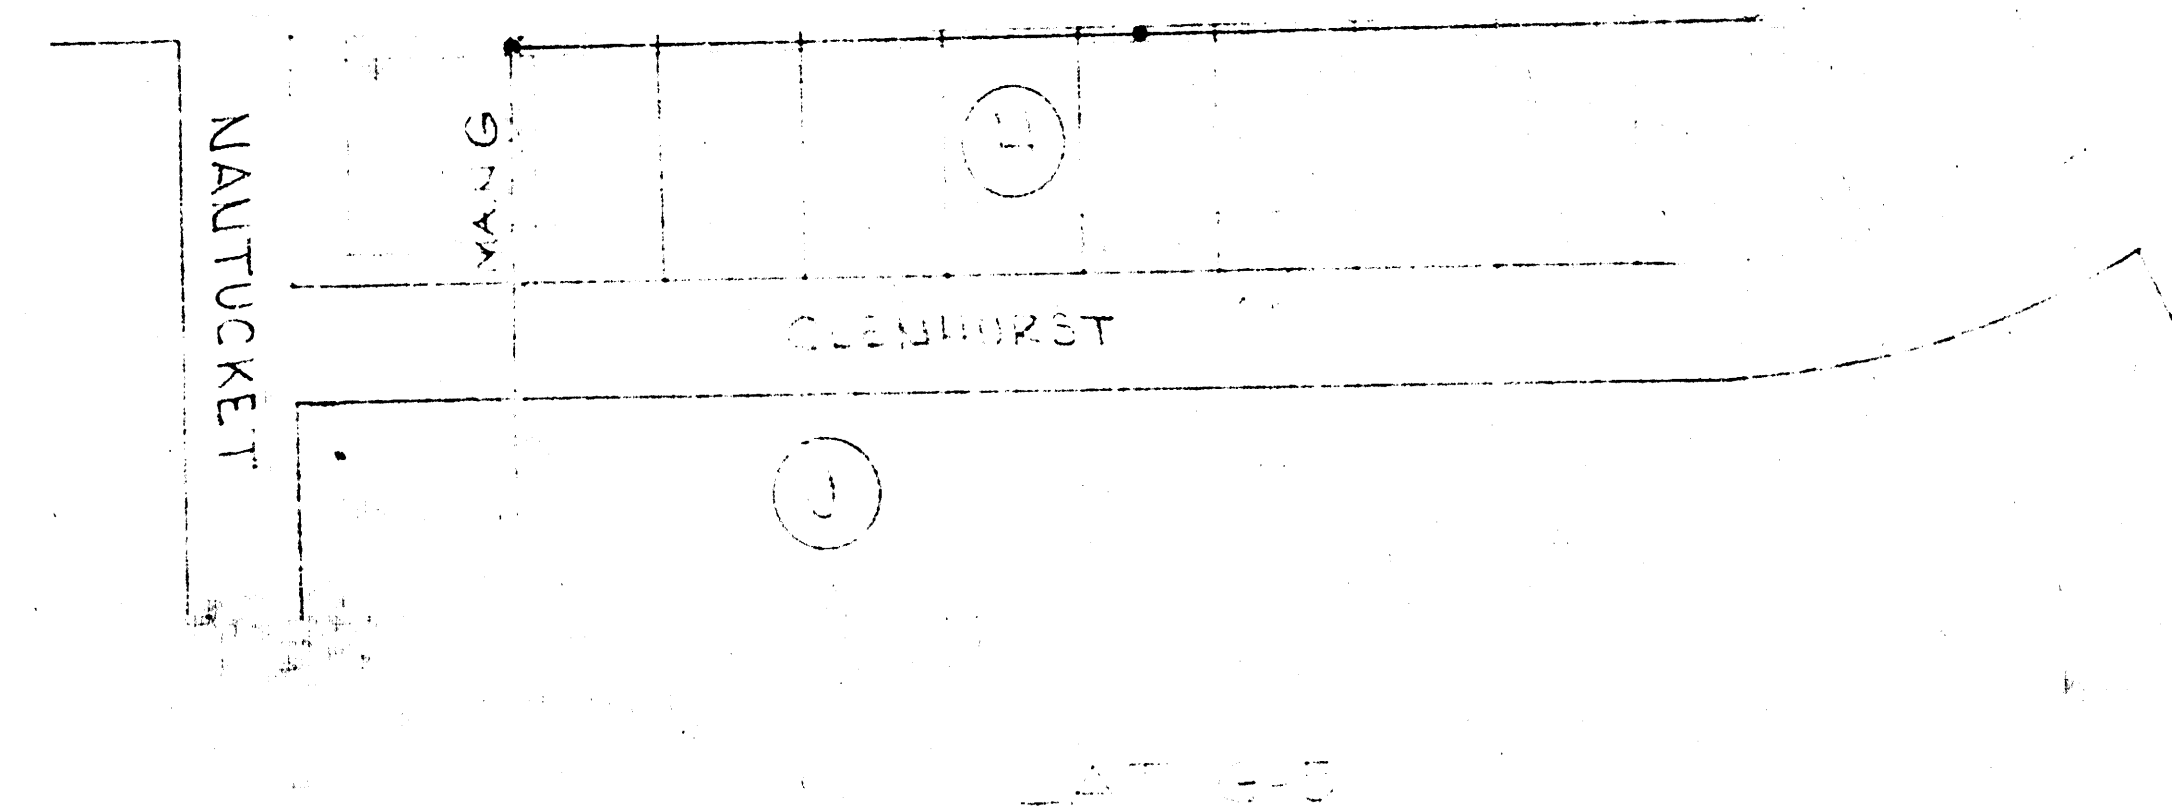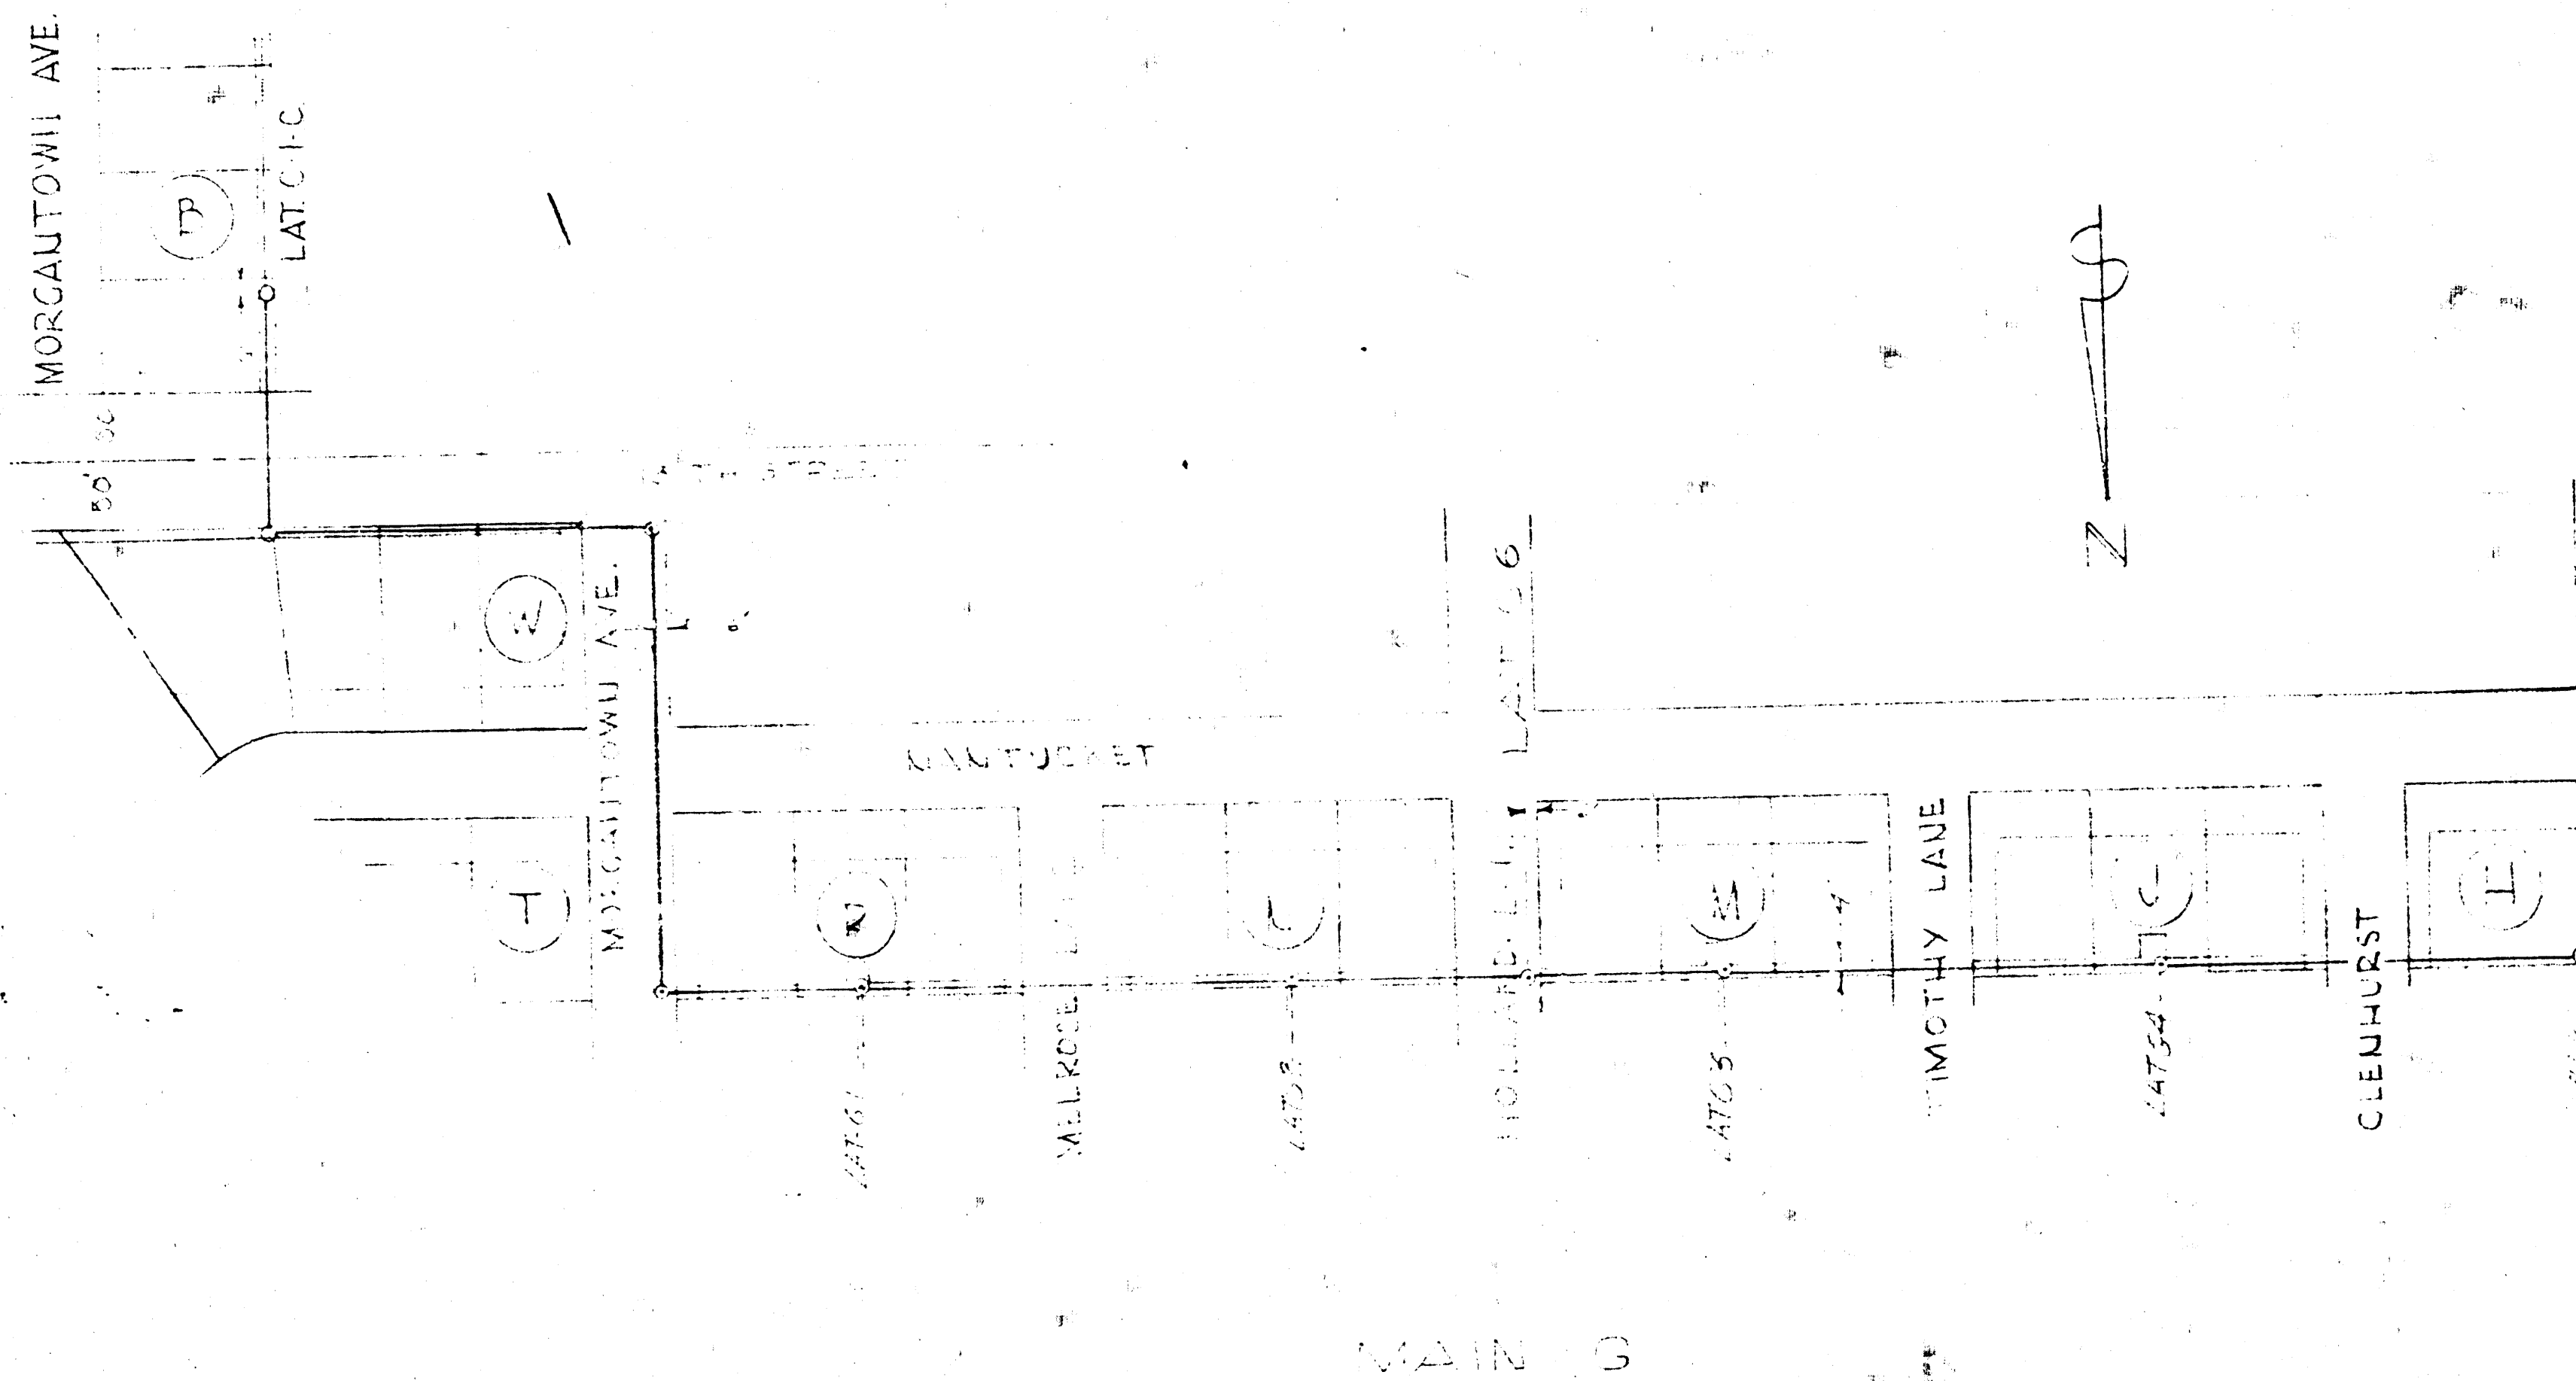



SHEET 4 OF 12


"CLEARPRINT" PAPER
MADE IN U.S.A.

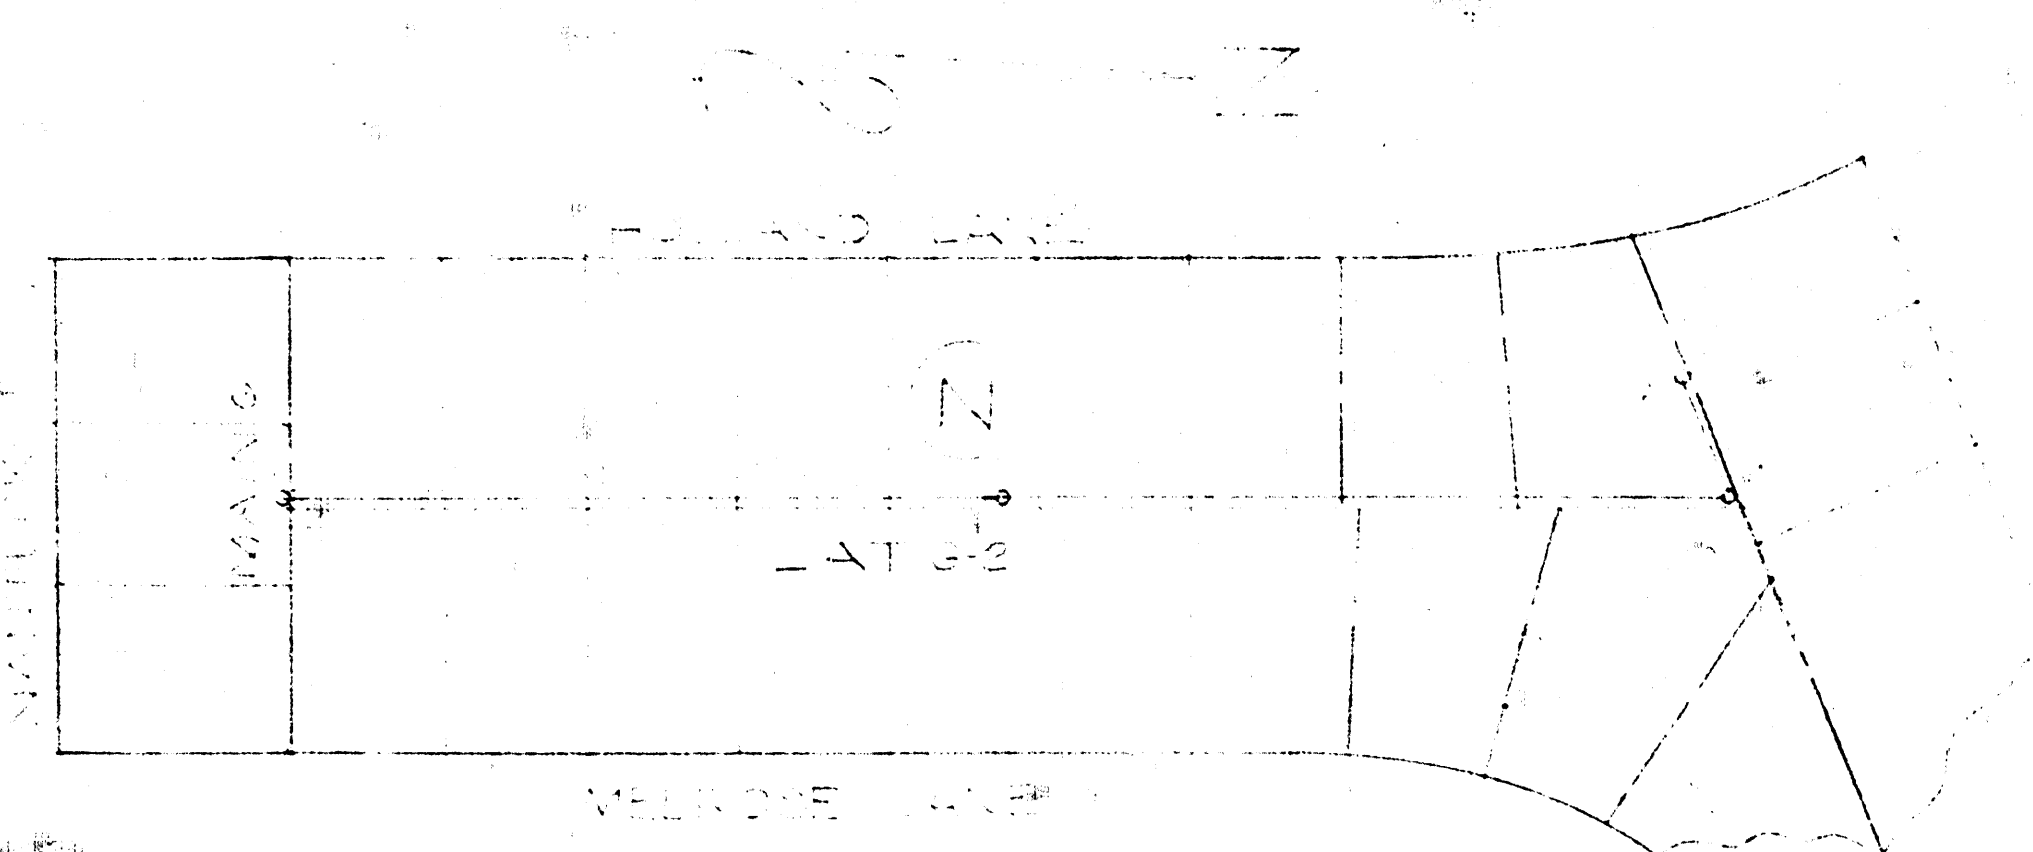


LAT G-2

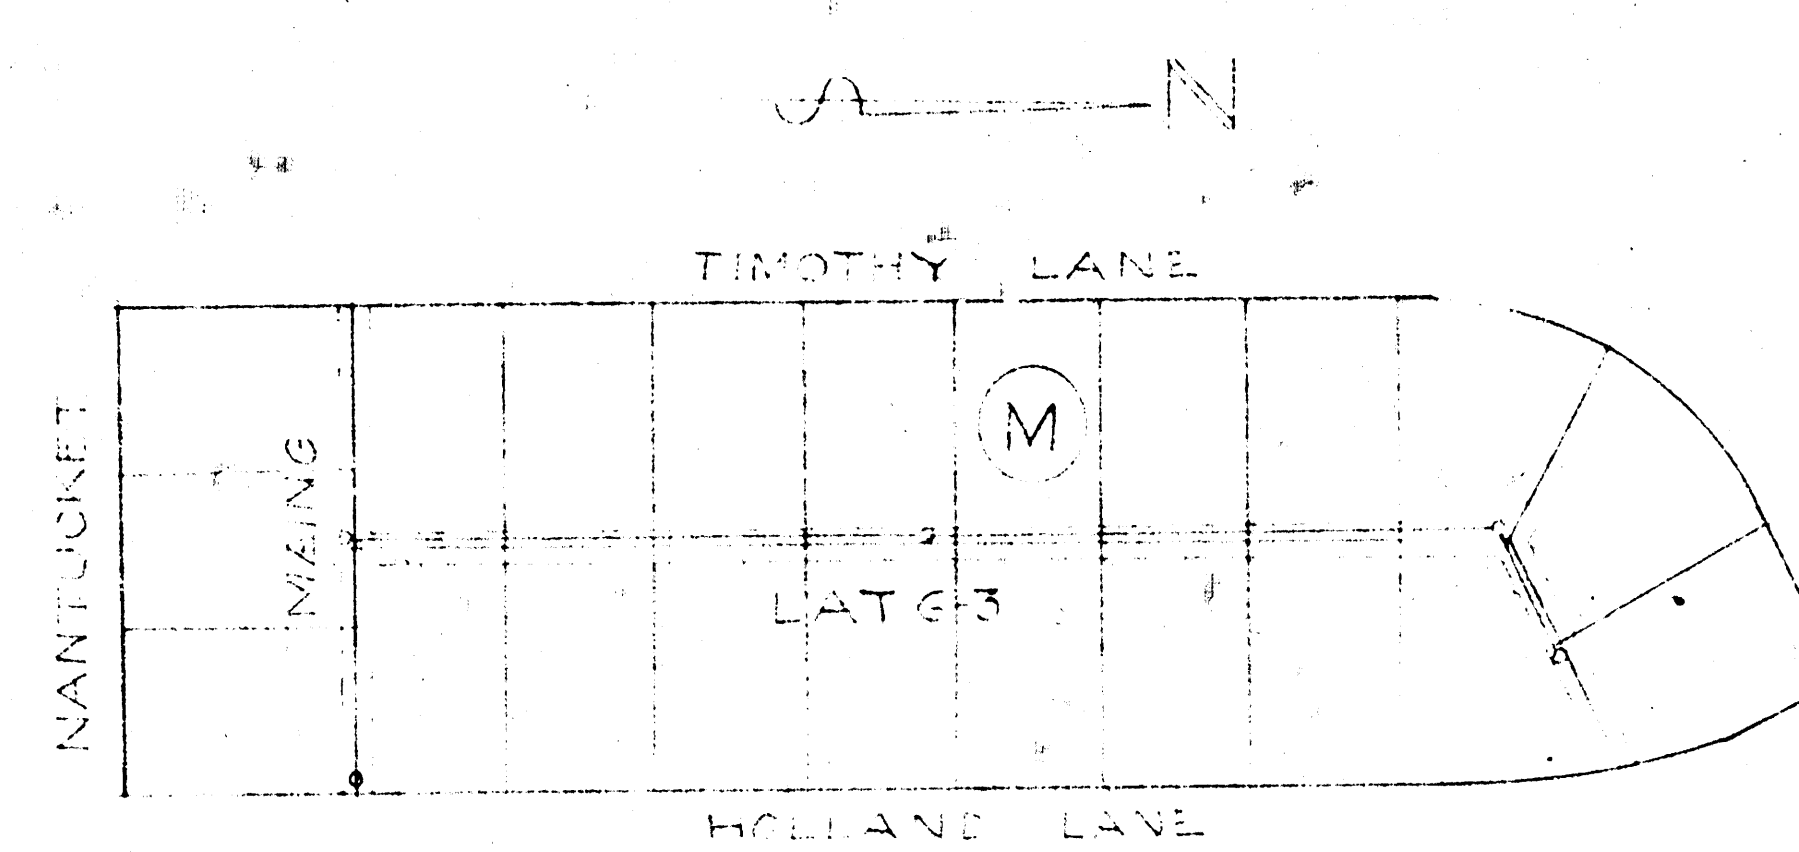

LAT G-3

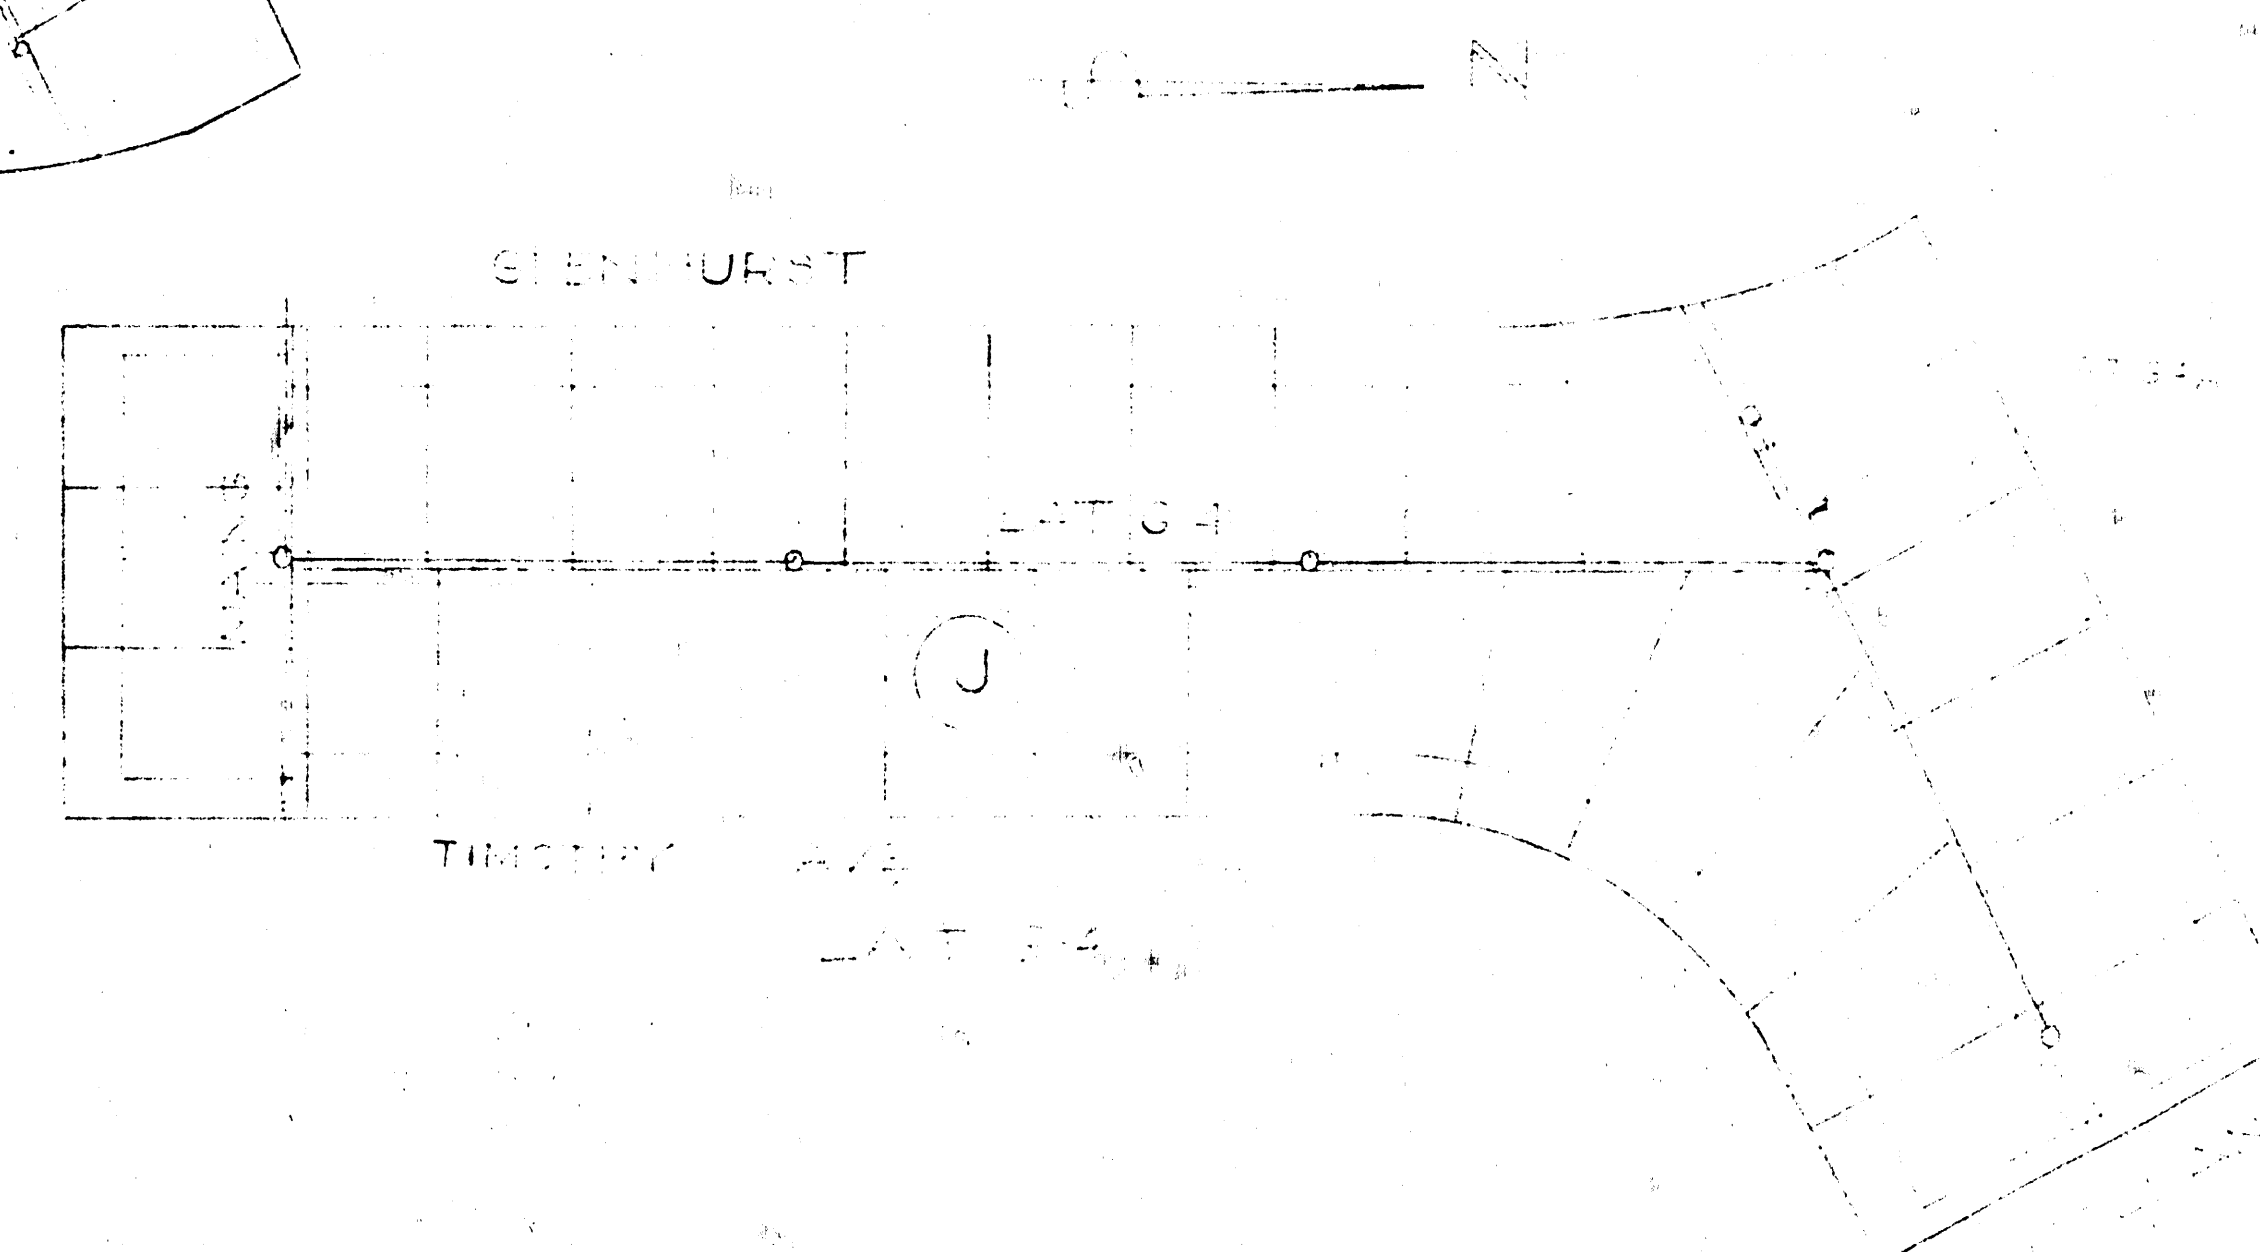

LAT G-4

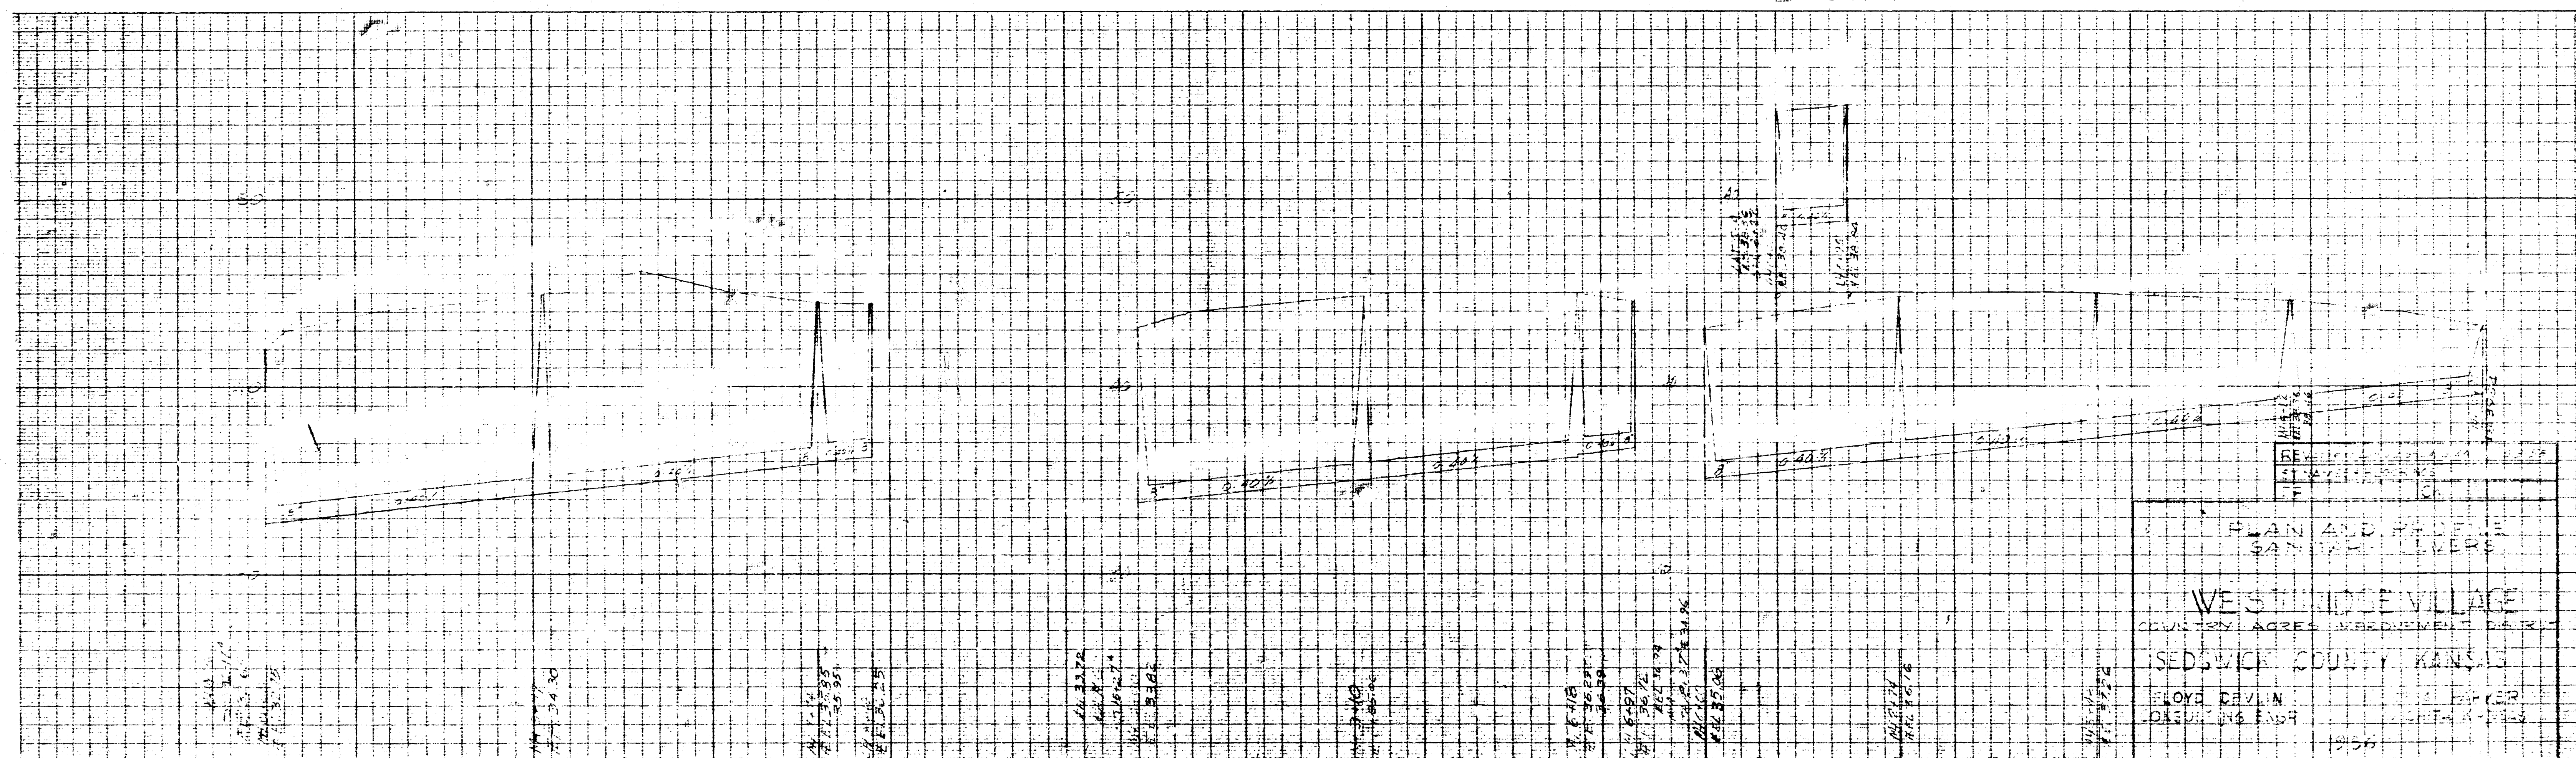


"CLEARPRINT" PROFILE PLAN PLATE A
"CLEARPRINT" PAPER CO.
MADE IN U.S.A.

"CLEARPRINT" PROFILE PLAN PLATE A
"CLEARPRINT" PAPER CO.
MADE IN U.S.A.


SHEET 3 OF 3

"CLEARPRINT" PROFILE PLAN PLATE
"CLEARPRINT" PAPER CO.
MADE IN U.S.A.


PLAN AND PROFILE
SEDSWICK COUNTY, KANSAS
ELOYE REVIN

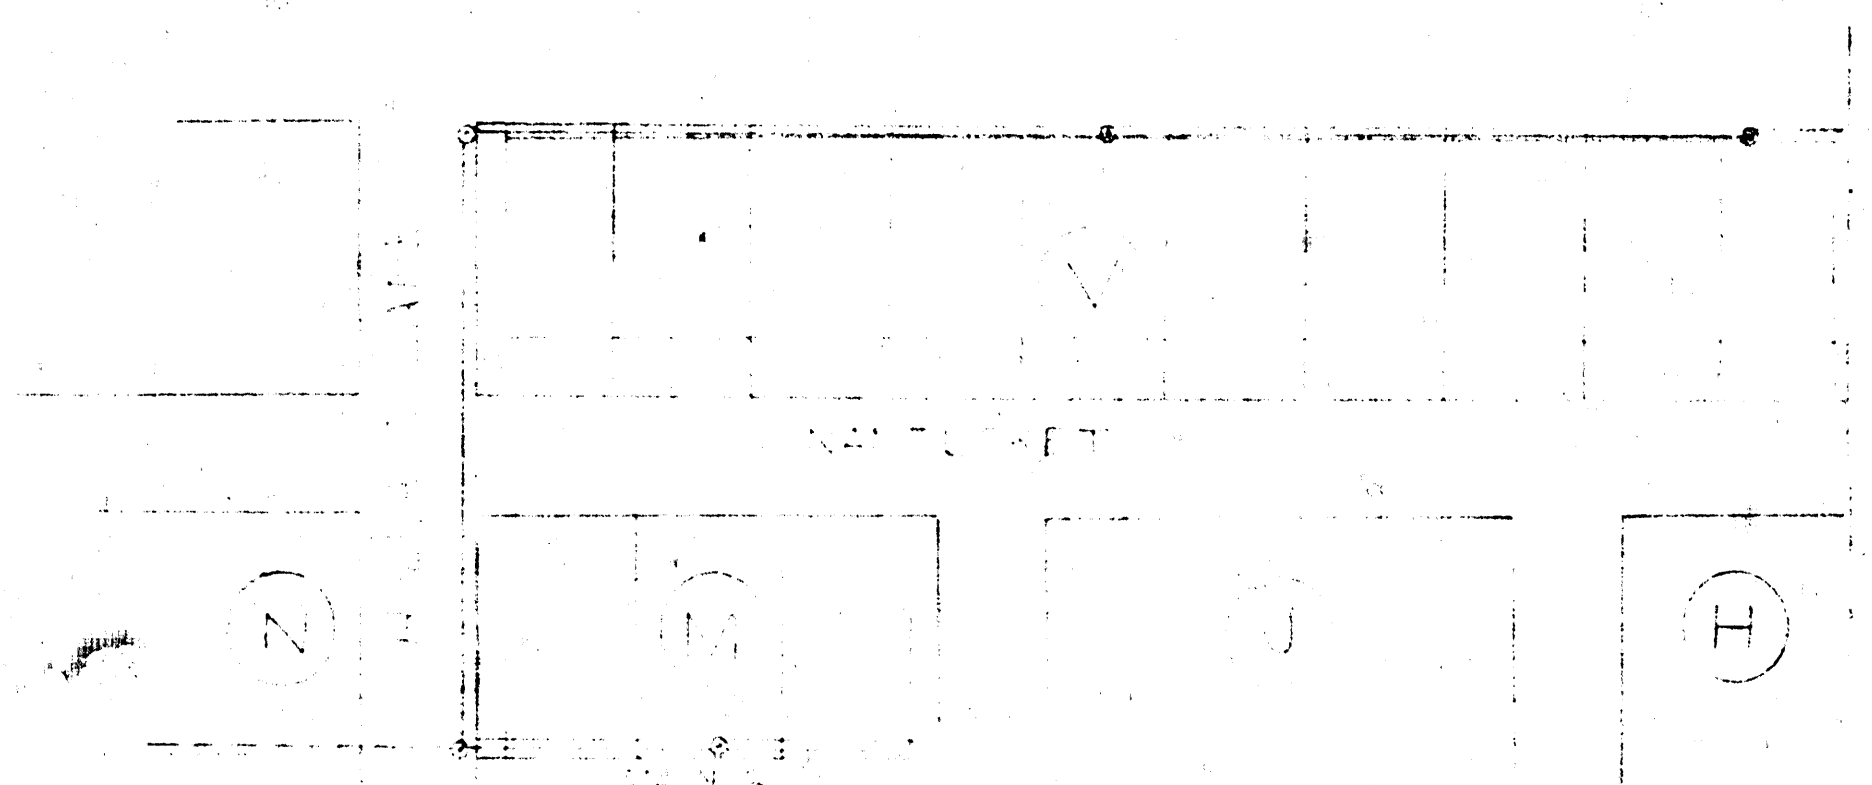

LAT 5-6

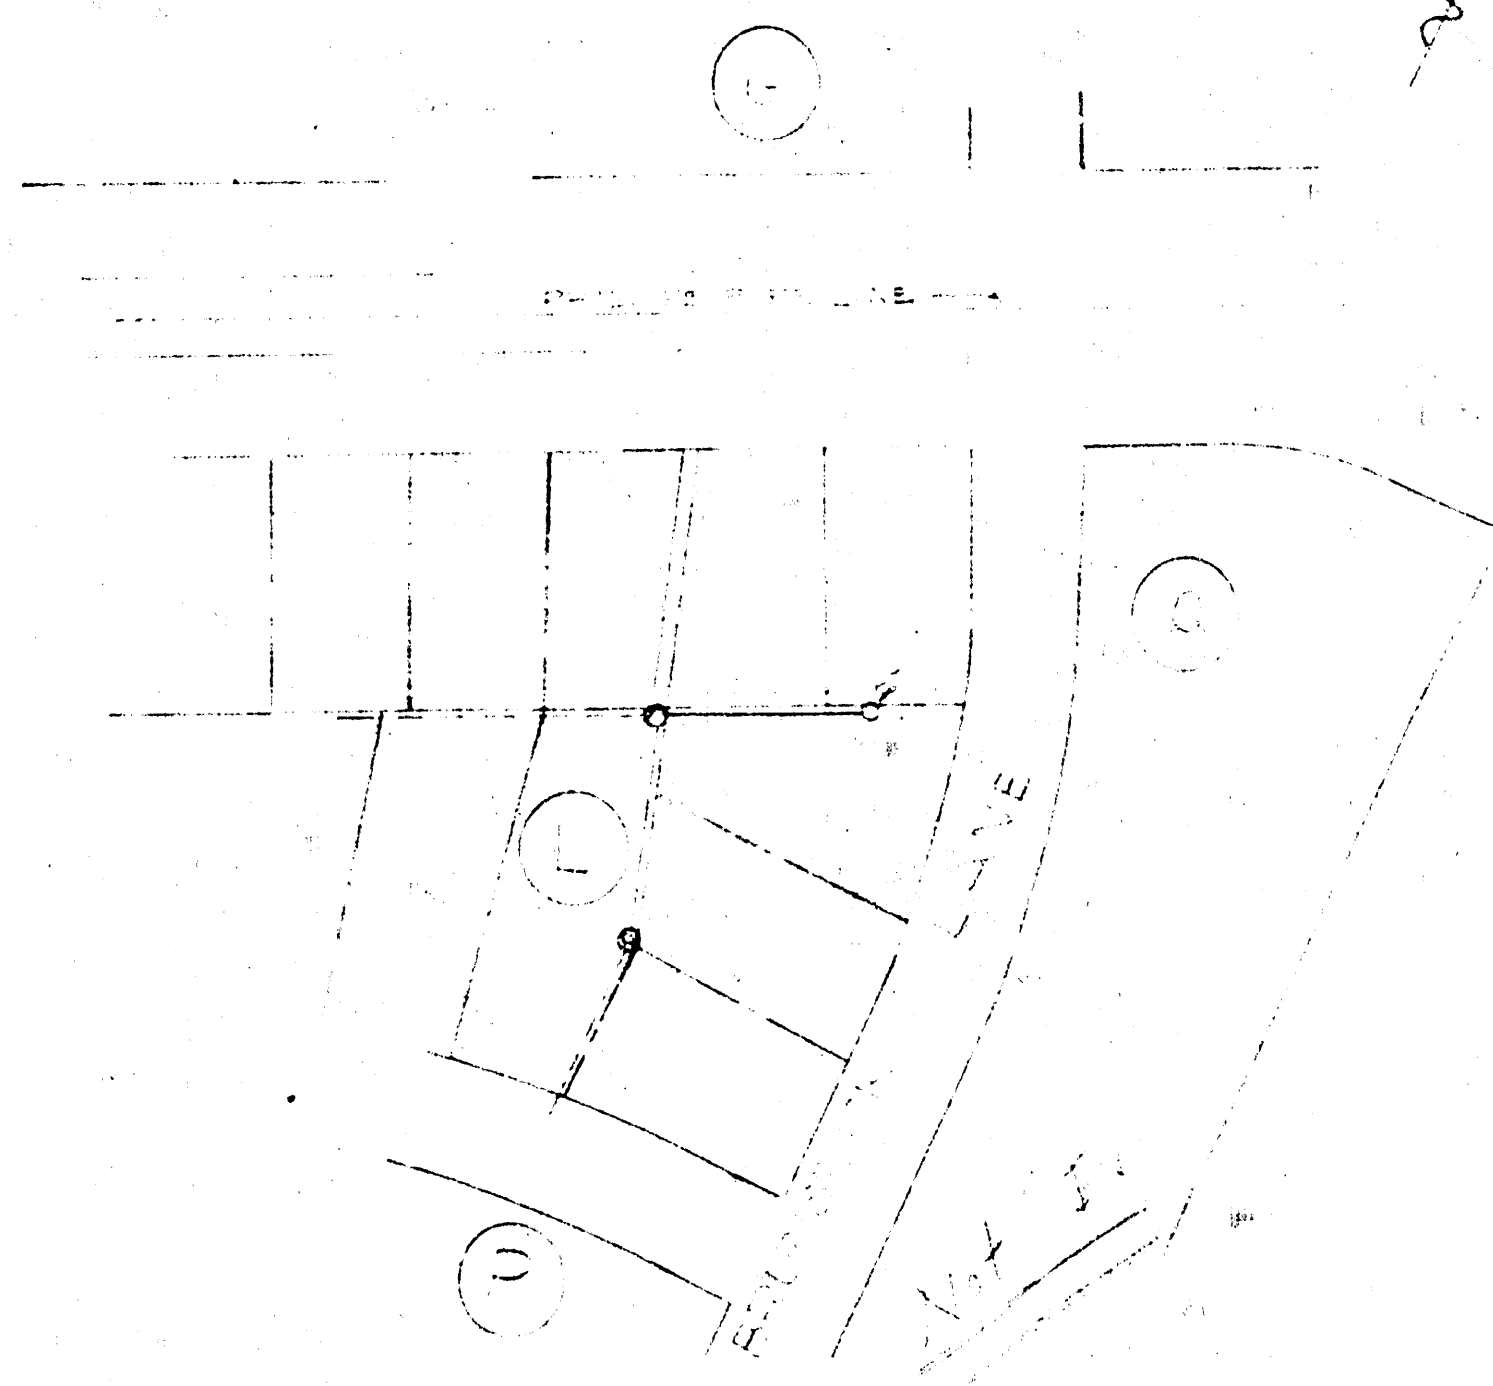

LAT 4-6

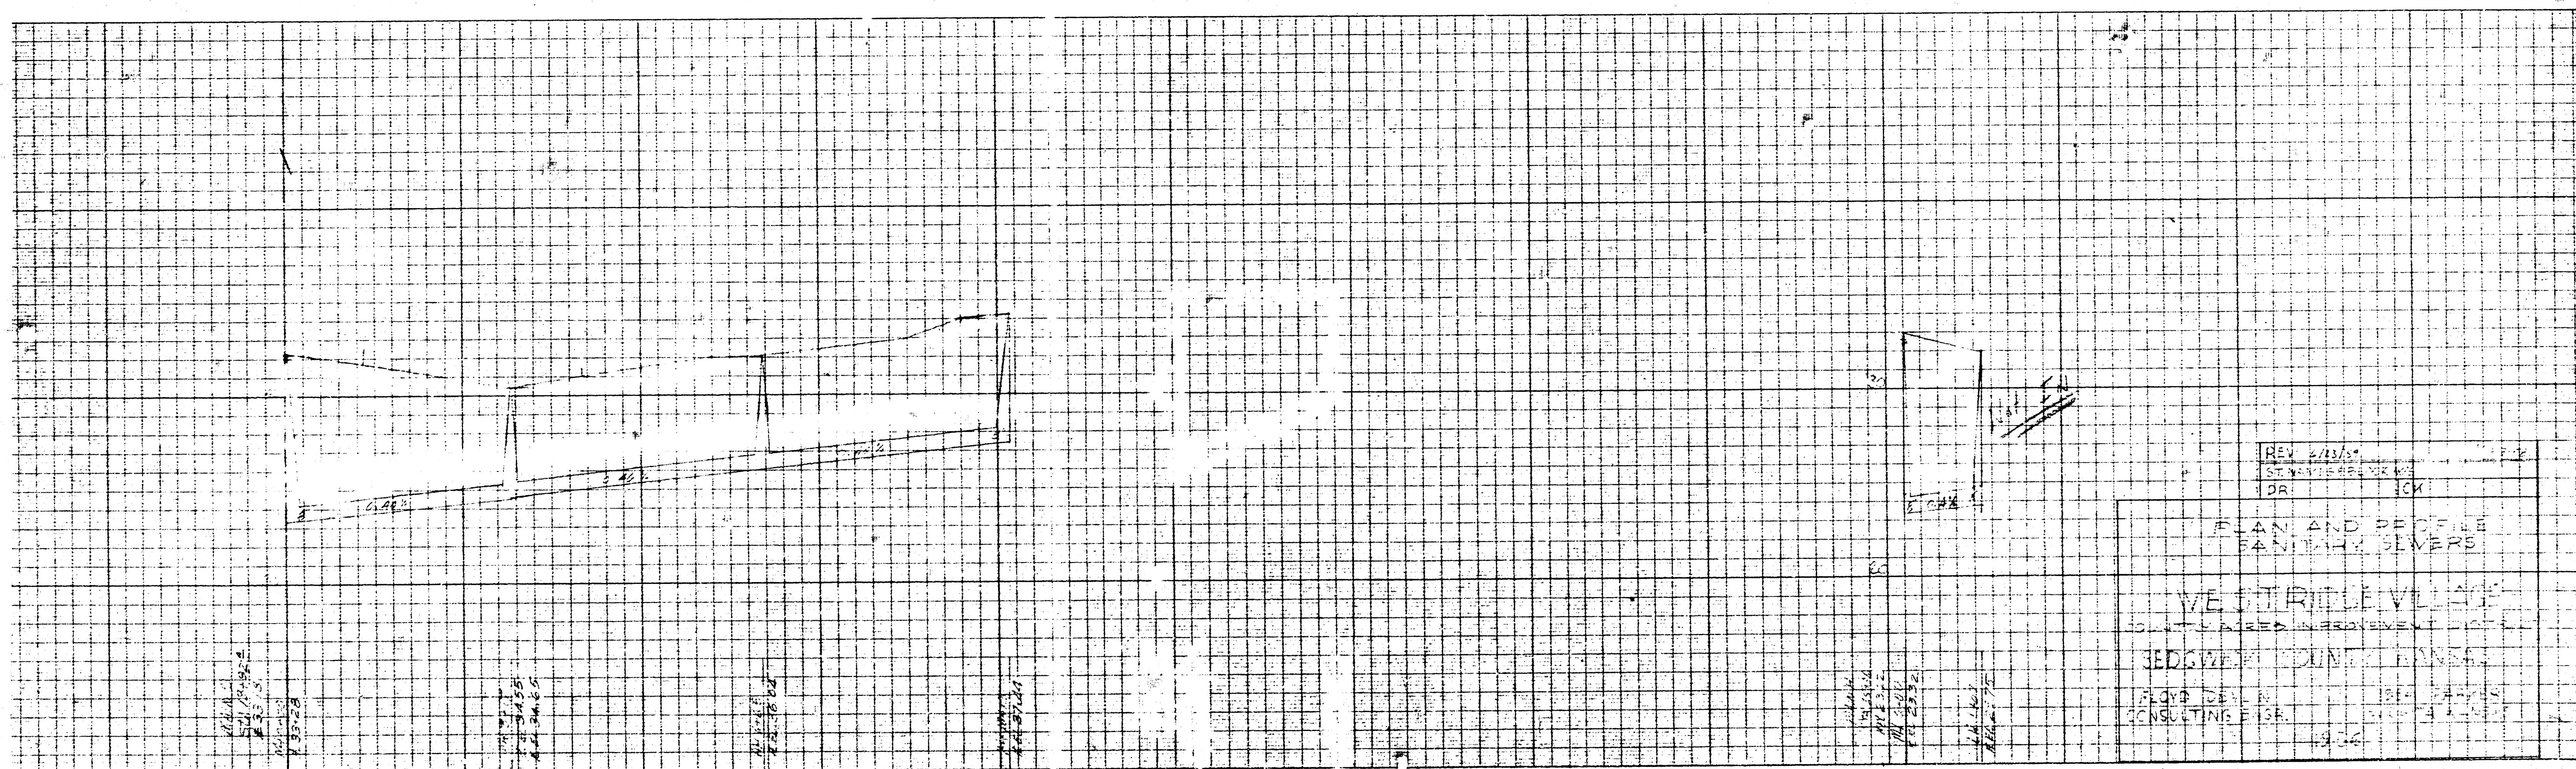

REV 2/1/55
CONSTRUCTION
DR 10X

PLAN AND PROFILE
SANITARY SEWERS

WESTRIDGE VILLAGE



"CLEARPRINT" PROFILE PLAN PLATE A
"CLEARPRINT" PAPER CO.
MADE IN U.S.A.

"CLEARPRINT" PROFILE PLAN PLATE A
"CLEARPRINT" PAPER CO.
MADE IN U.S.A.

SHEET 1 OF 2