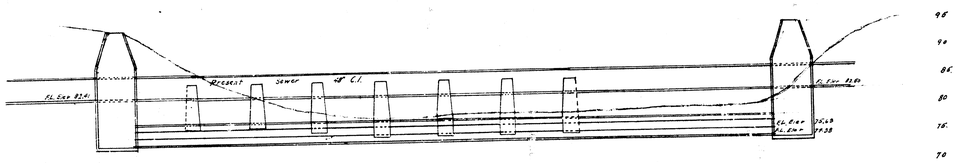

PROFILE OF PRESENT AND PROPOSED CROSSINGS

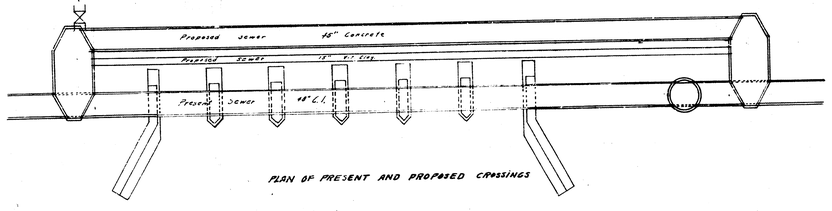

PLAN OF PRESENT AND PROPOSED CROSSINGS

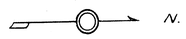

CROSSING OF GYPSUM CREEK.

SANITARY SEWER DIST. NO. 12.

WICHITA, KANS.

Scale 10'=1"

DETAILS OF TUBING USED IN REPAIRING GYPSUM CREEK CROSSING

P.L. BROCKWAW — CITY ENGINEER

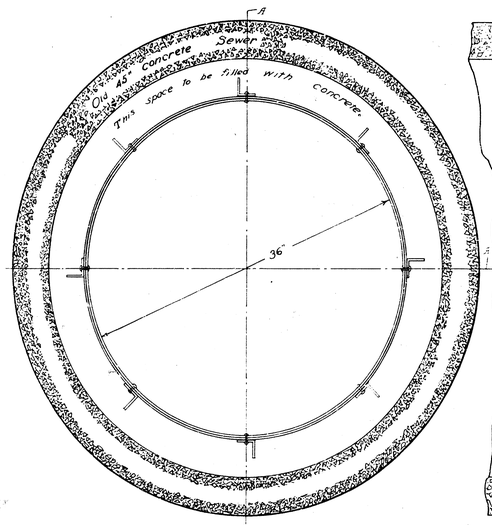

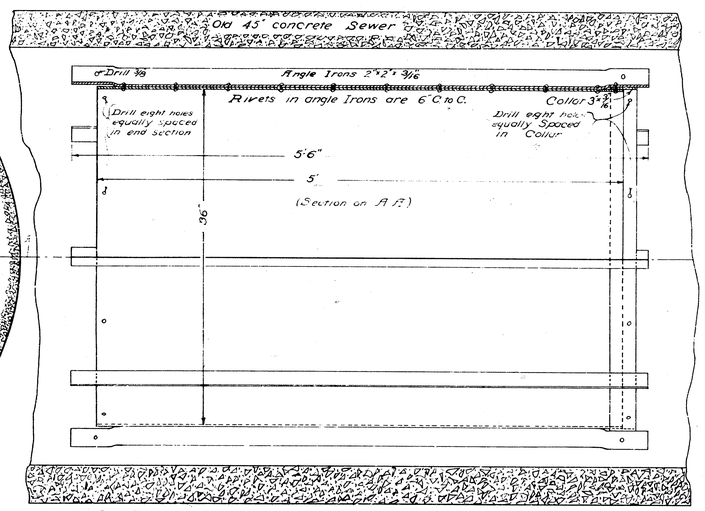

— NOTE —

(1) Angle Irons must be so spaced & reversed and Collars & end section so drilled that succeeding sections can be bolted together.

(2) All drill holes are 3/8".

(3) 22 Sections required

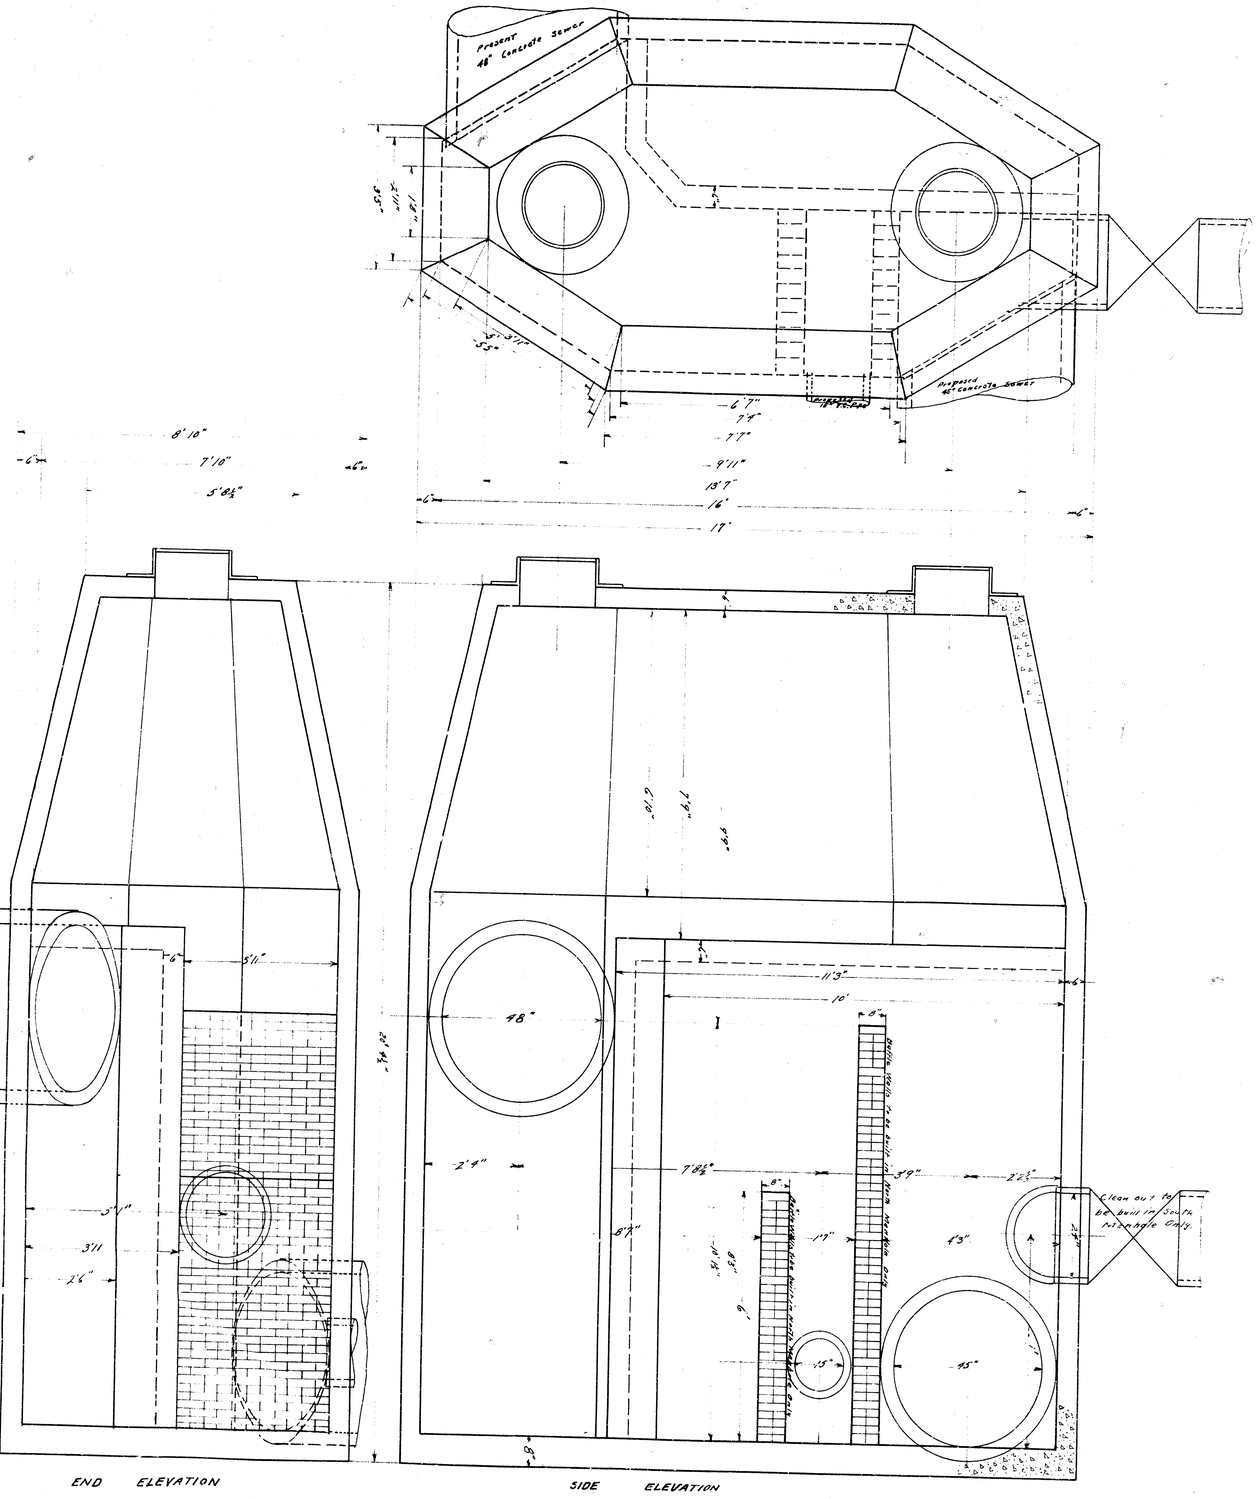
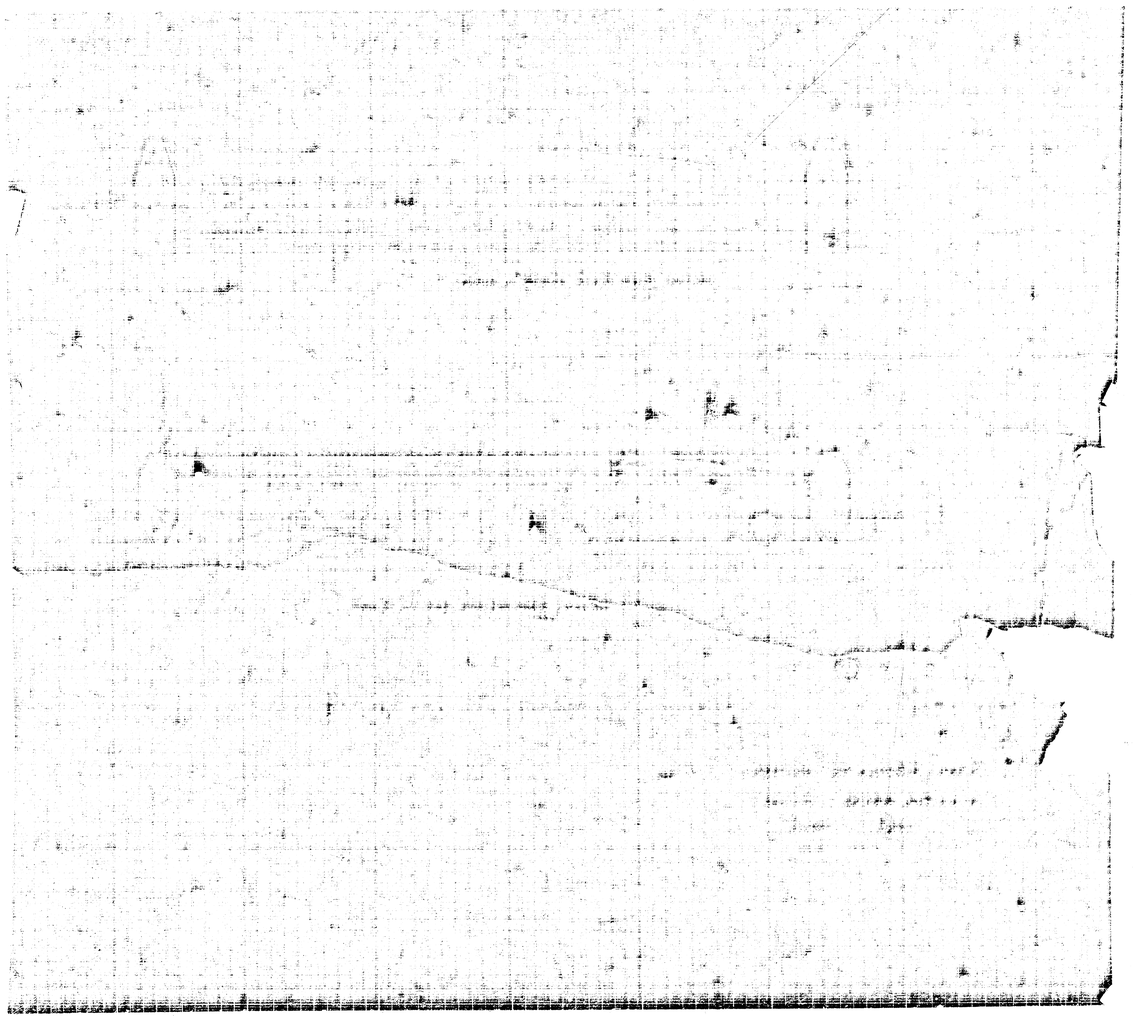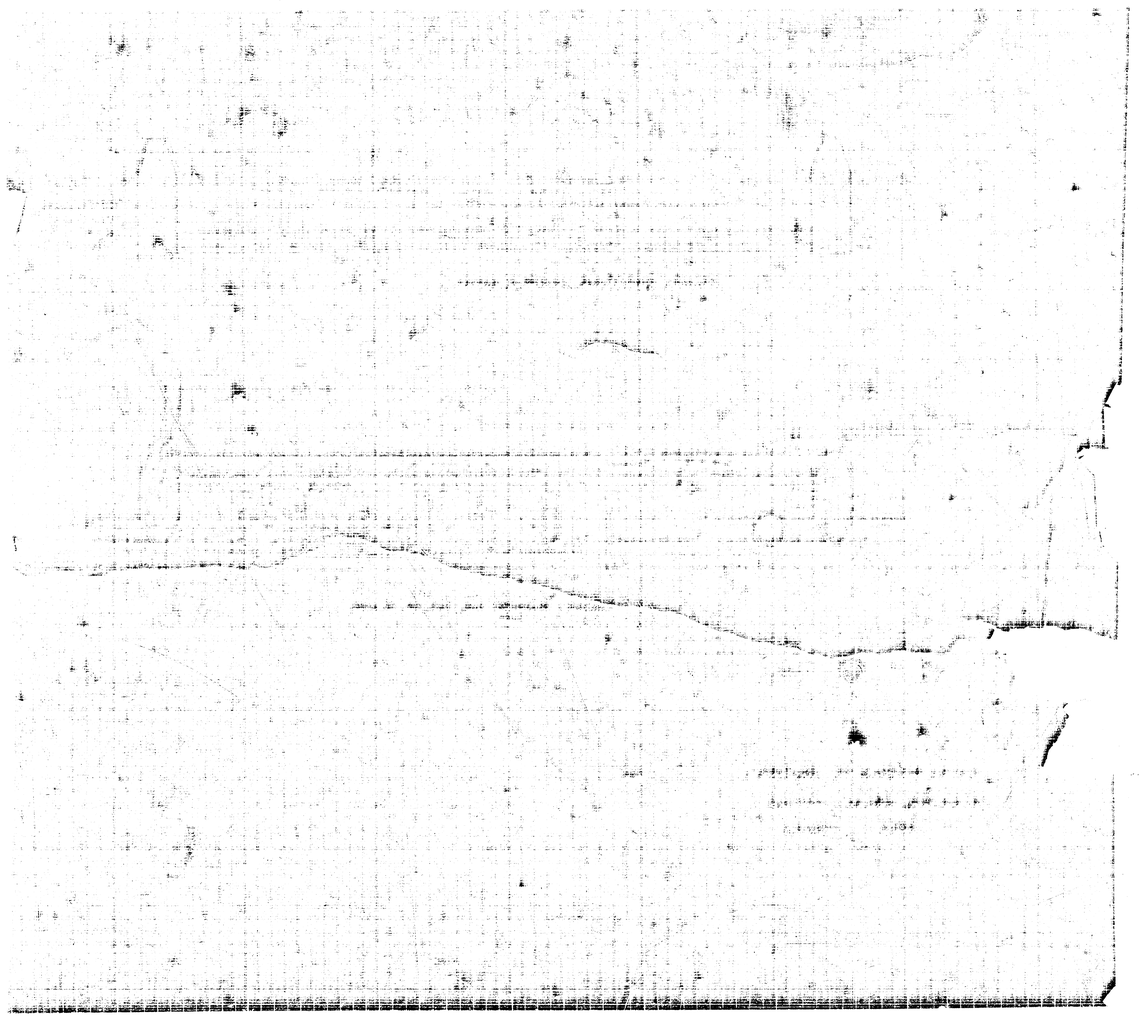
MANHOLES
AT
GYPSUM CREEK
SANITARY SEWER NO. 12
WICHITA, KANSAS.