LAT. "W" DIST. "E" S.S. #12

B.M. 207.63 "T" IN TROY, TOP FIRE HYDRANT S.S. 17th & ROOSEVELT
B.M. 213.38 PROP. IRON S.S. 18th BET. ROOSEVELT & GENTRY

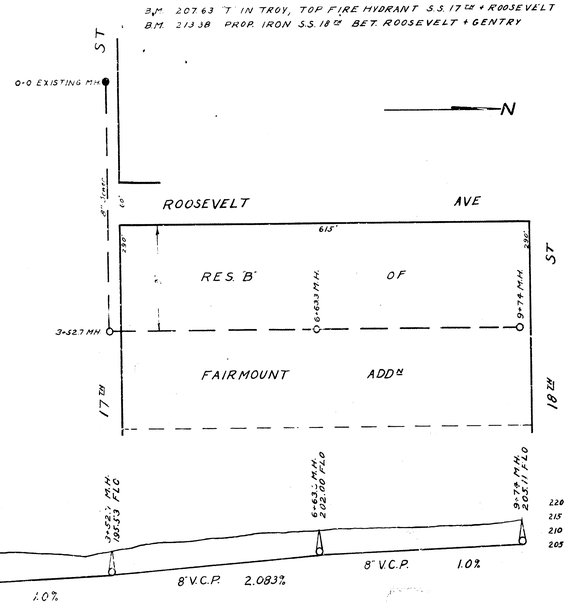

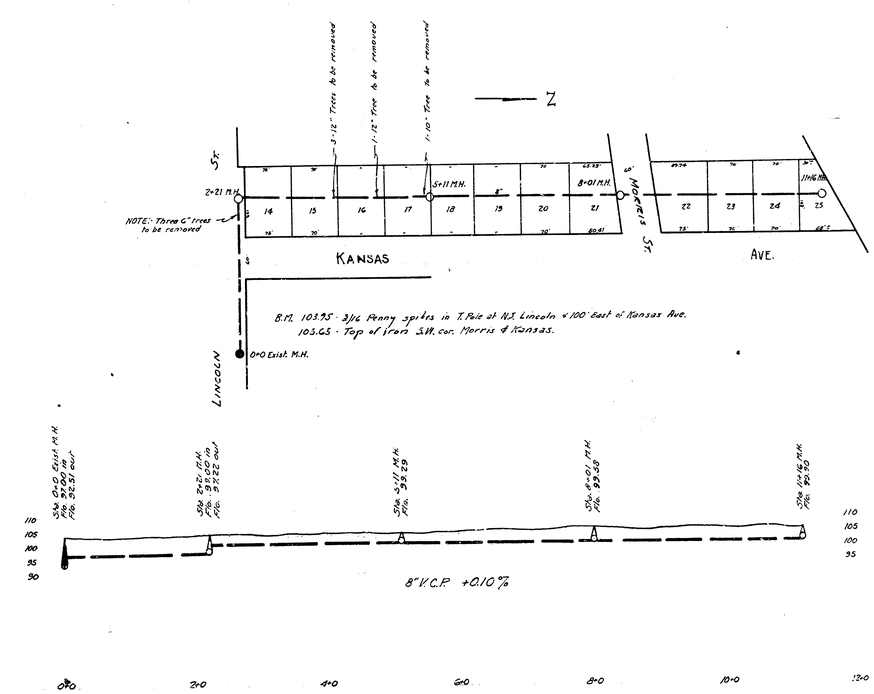

LAT. 26. S.S. # 20

DEPARTMENT OF PUBLIC SERVICE
ENGINEERING DIVISION
L. K. WHITE CITY ENGINEER
LATERAL 26, S.S. #20
Plan Scale 1" = 80' Dec. 1946
PROJECT C26-30