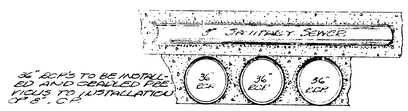

DETAIL OF ENCASEMENT

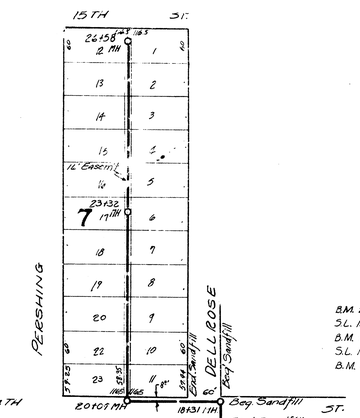

N

Scale: 1" = 100'

B.M. 20084 "X" TOP CURB 13th & PERSHING, N.S. PERSHING - S.L. 13th.
B.M. 20491 "R" IN RITCHIE 13th & DELLROSE, N.S. DELLROSE - S.L. 13th.
B.M. 19323 "R" IN RITCHIE E.S. CRESTWAY - S.L. 13th.

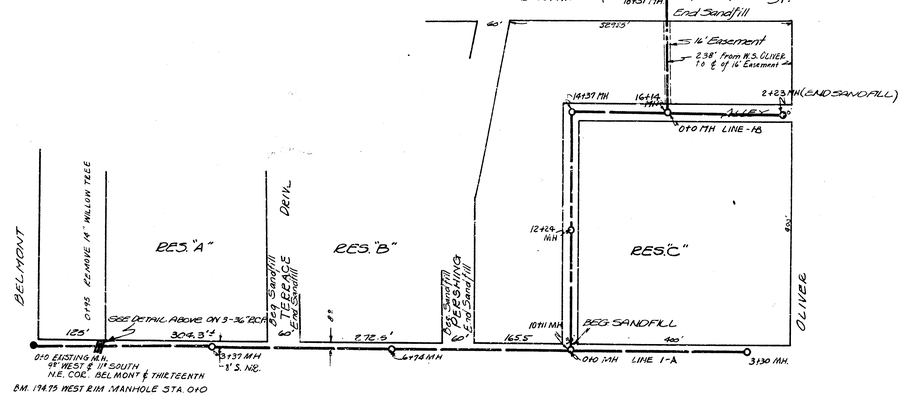

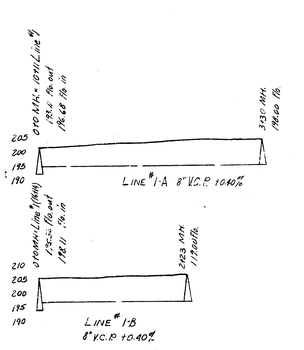

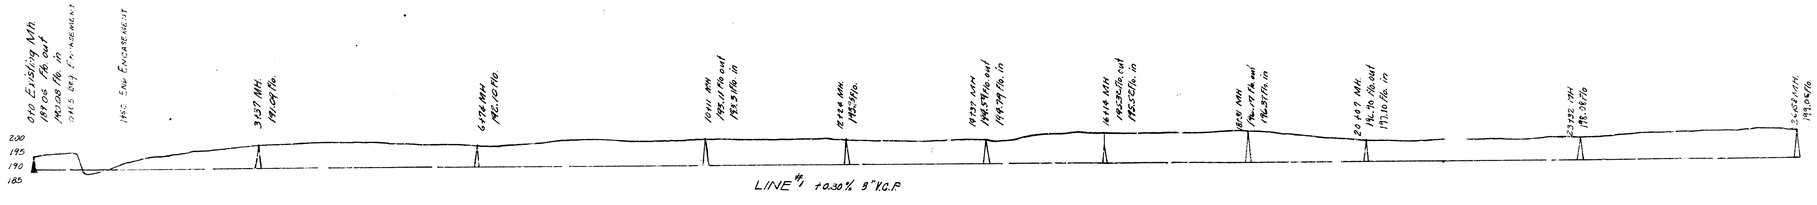

L.AT. 18, DISTRICT E, S.S. 12

CITY OF WICHITA, KANS.
L.K. WHITE ··· CITY ENGINEER

DATE 6-22-50 C20-47