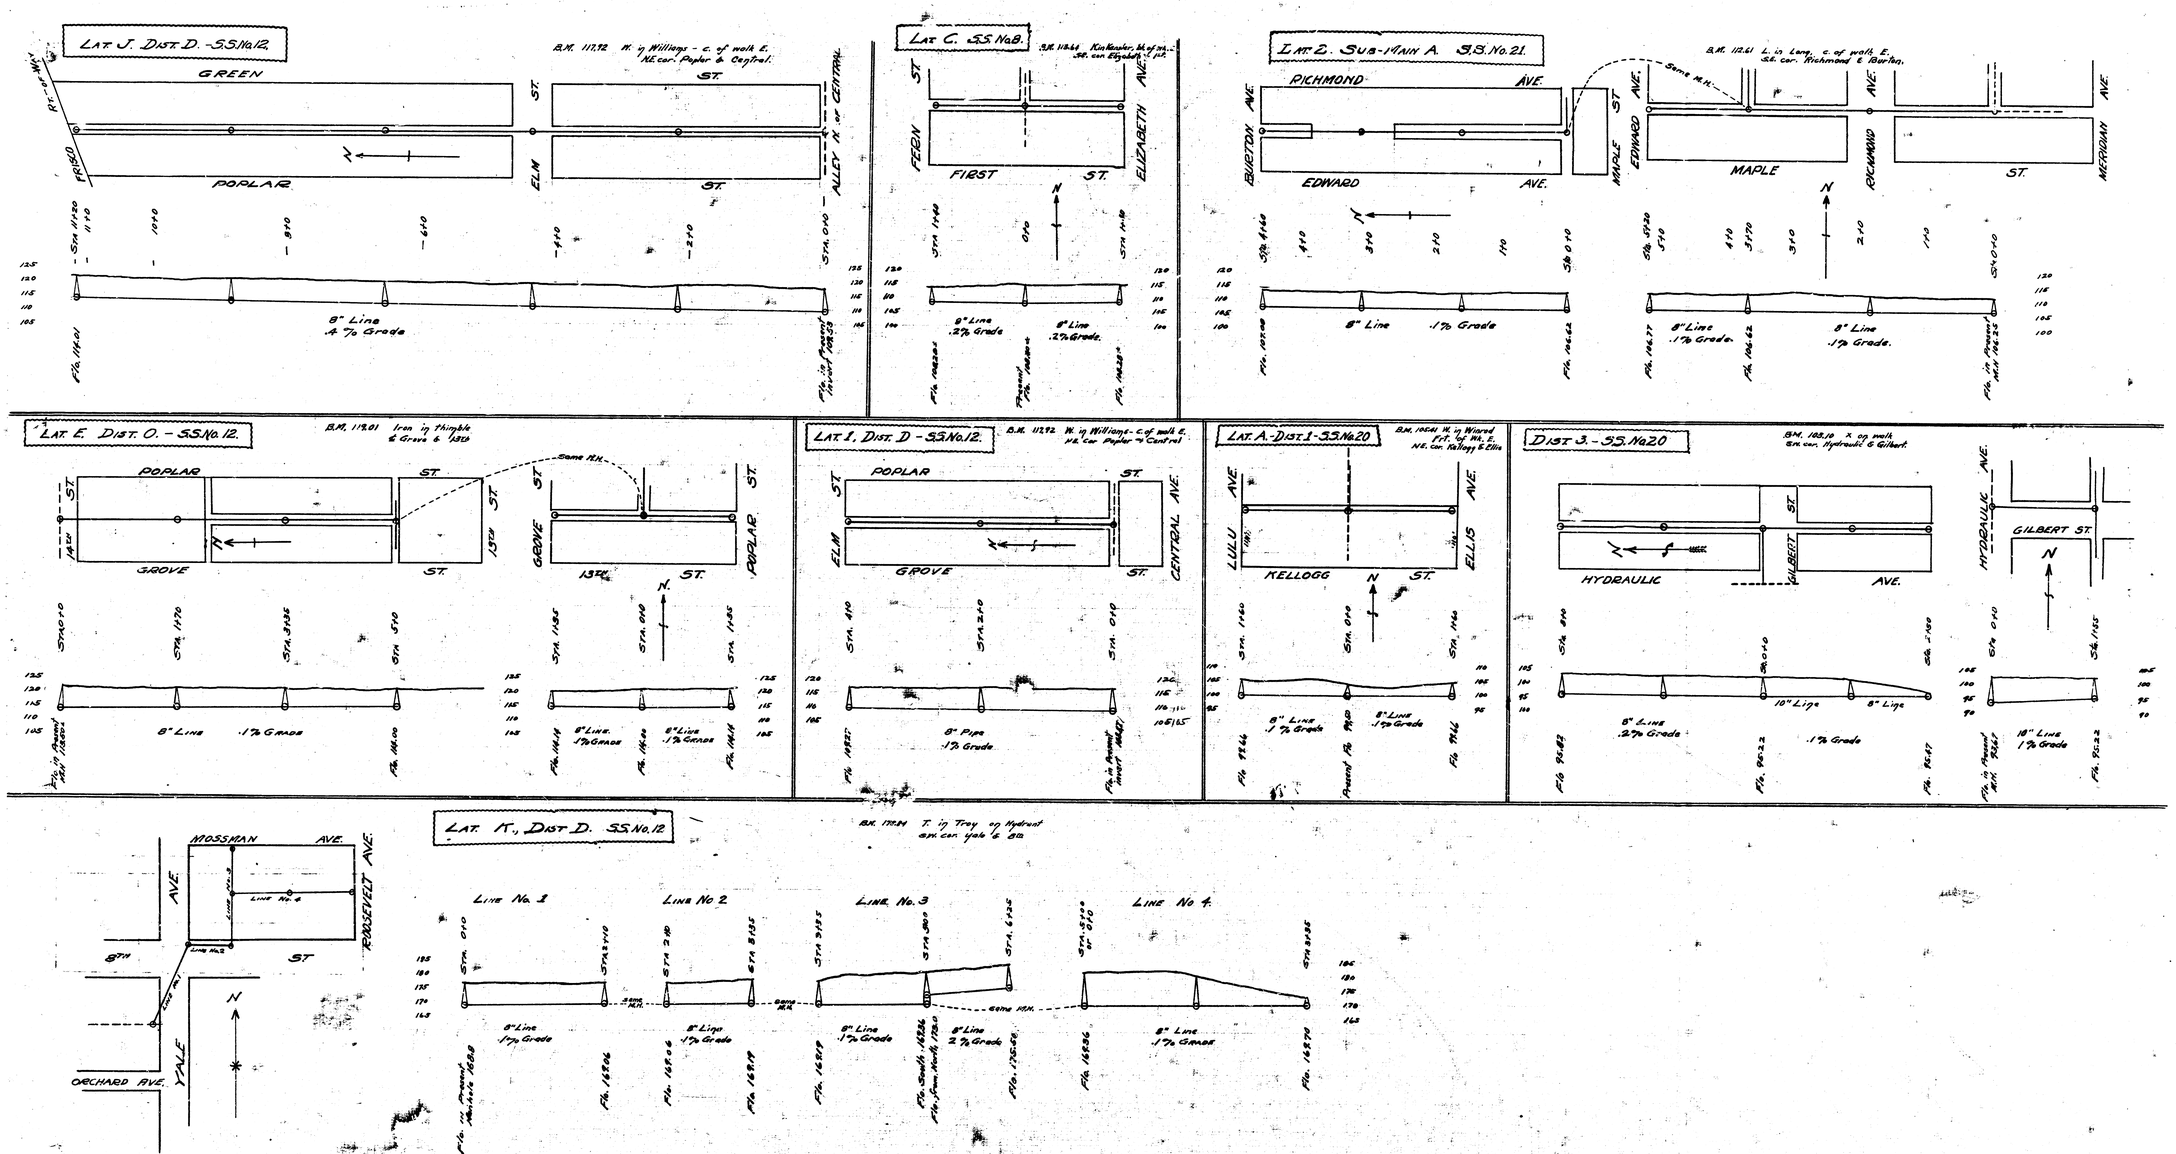
LAT. J. DIST. D. - S.S. No. 12.
B.M. 117.92 W. in Williams - c. of walk E. NE cor. Poplar & Central.
GREEN ST.
POPLAR ST.
ELM ST.
FRISBO
ALLEY N. of CENTRAL
8" Line .4% Grade
LAT. C. S.S. No. 8.
B.M. 118.66 Kirkwater, W. of sig. - Sth. cor. Elizabeth & 1st.
FERN ST.
FIRST ST.
ELIZABETH AVE.
8" Line .2% Grade
8" Line .2% Grade.
LAT. 2. SUB-MAIN A. S.S. No. 21.
B.M. 112.61 L. in Long. c. of walk E. Sth. cor. Richmond & Burton.
RICHMOND AVE.
BURTON AVE.
EDWARD AVE.
MAPLE ST.
EDWARD AVE.
MAPLE ST.
RICHMOND AVE.
MERIDIAN AVE.
Same B.M.
8" Line .1% Grade
8" Line .1% Grade.
8" Line .1% Grade.
LAT. E. DIST. O. - S.S. No. 12.
B.M. 119.01 Iron in thimble & Grove & 13th
POPLAR ST.
GROVE ST.
13TH ST.
14TH ST.
Same B.M.
8" Line .1% Grade
8" Line .1% Grade
8" Line .1% Grade
LAT. I. DIST. D - S.S. No. 12.
B.M. 112.92 W. in Williams - c. of walk E. NE cor. Poplar & Central
POPLAR ST.
ELM ST.
GROVE ST.
CENTRAL AVE.
8" Pipe .1% Grade.
LAT. A. - DIST. 1 - S.S. No. 20
B.M. 106.41 W. in Wired F.F. of Wk. E. NE cor. Kellogg & Ellis
LULU AVE.
ELLIS AVE.
KELLOGG ST.
8" Line .1% Grade
8" Line .1% Grade
DIST 3. - S.S. No. 20
B.M. 103.10 X on walk Sth cor. Hydraulic & Gilbert.
HYDRAULIC AVE.
GILBERT ST.
HYDRAULIC AVE.
8" Line .2% Grade
10" Line .1% Grade
8" Line
10" Line .1% Grade
LAT. K., DIST. D. S.S. No. 12
B.M. 117.84 T. in Tray on Hydrant sth. cor. Yale & 8th
MOSSMAN AVE.
ROOSEVELT AVE.
8TH ST.
YALE AVE.
ORCHARD AVE.
LINE No. 1
LINE No. 2
LINE No. 3
LINE No. 4
8" Line .1% Grade
8" Line .1% Grade
8" Line .1% Grade
8" Line 2% Grade
8" Line .1% Grade

e 8 5 8