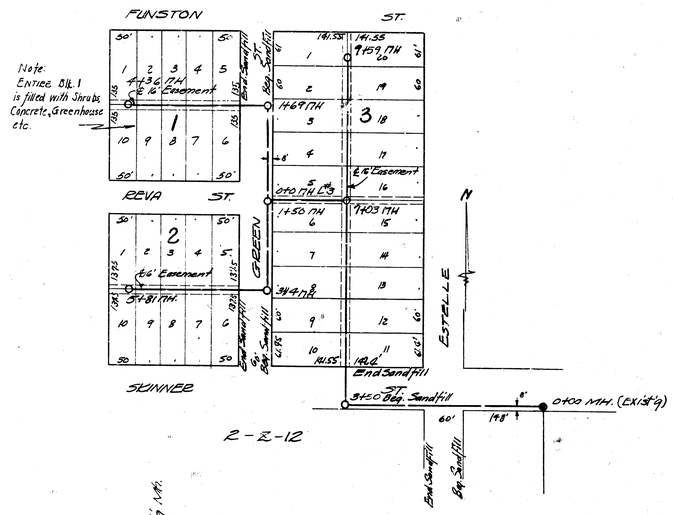

2-Z-12

B.M. 98.68 N. Vt. Cor. of Approach Wk. 1858 So. Estelle.

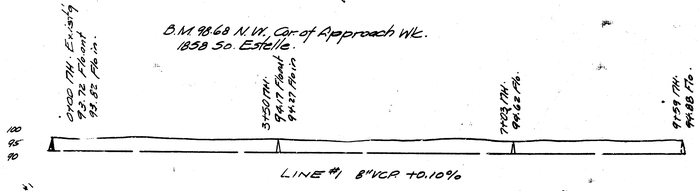

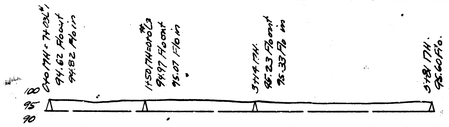

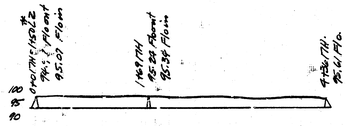

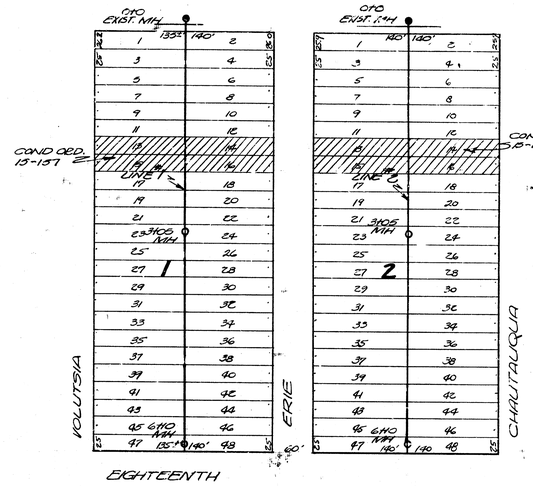

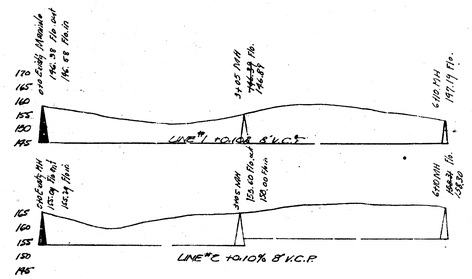

15-E-12

LAT. 13, DIST. E, 33rd 12.
LAT. 2, SUBMAIN Z, 33rd 12
CITY OF
WICHITA • KANSAS
L.K. WHITE - City Engineer
Date 1950 Proj. No. CU-43