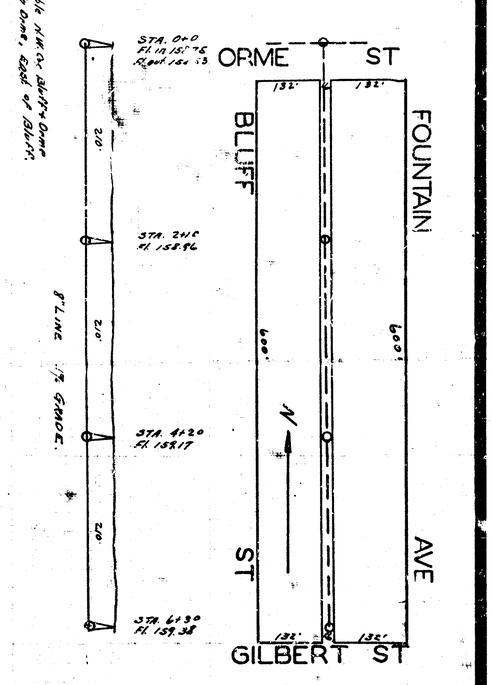

'M 158.80 Top 4" Hydrolic nut on SW bolt on Orme St 161.13 from 4"N.H. in Dome, East of Bluff.

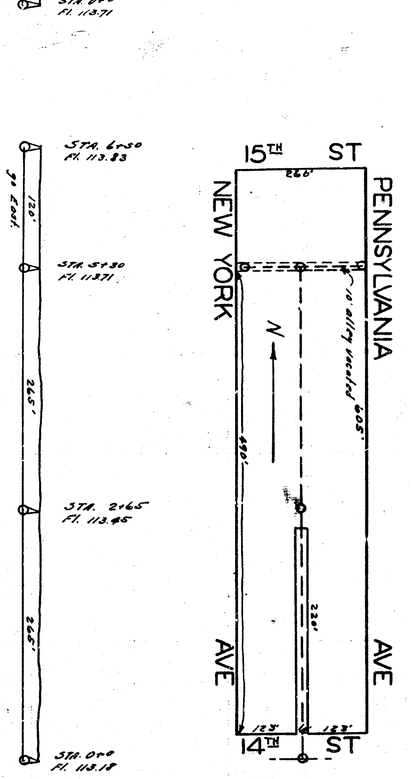

BM. 115.48 Std. S.E. cor. Hydraulic and 14th St.
BM. 114.45 Rim 4"N.H. in 4x8 West of Hydraulic

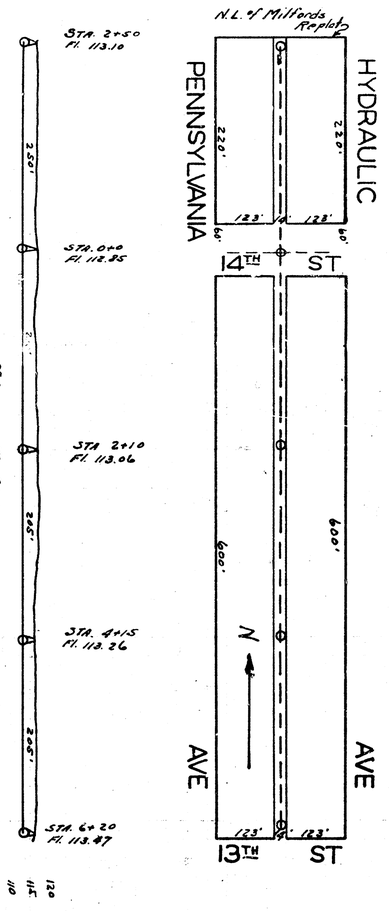

LAT. H, DIST. 6, S.S. 12.

LAT. C, DIST. R, S.S. 12.

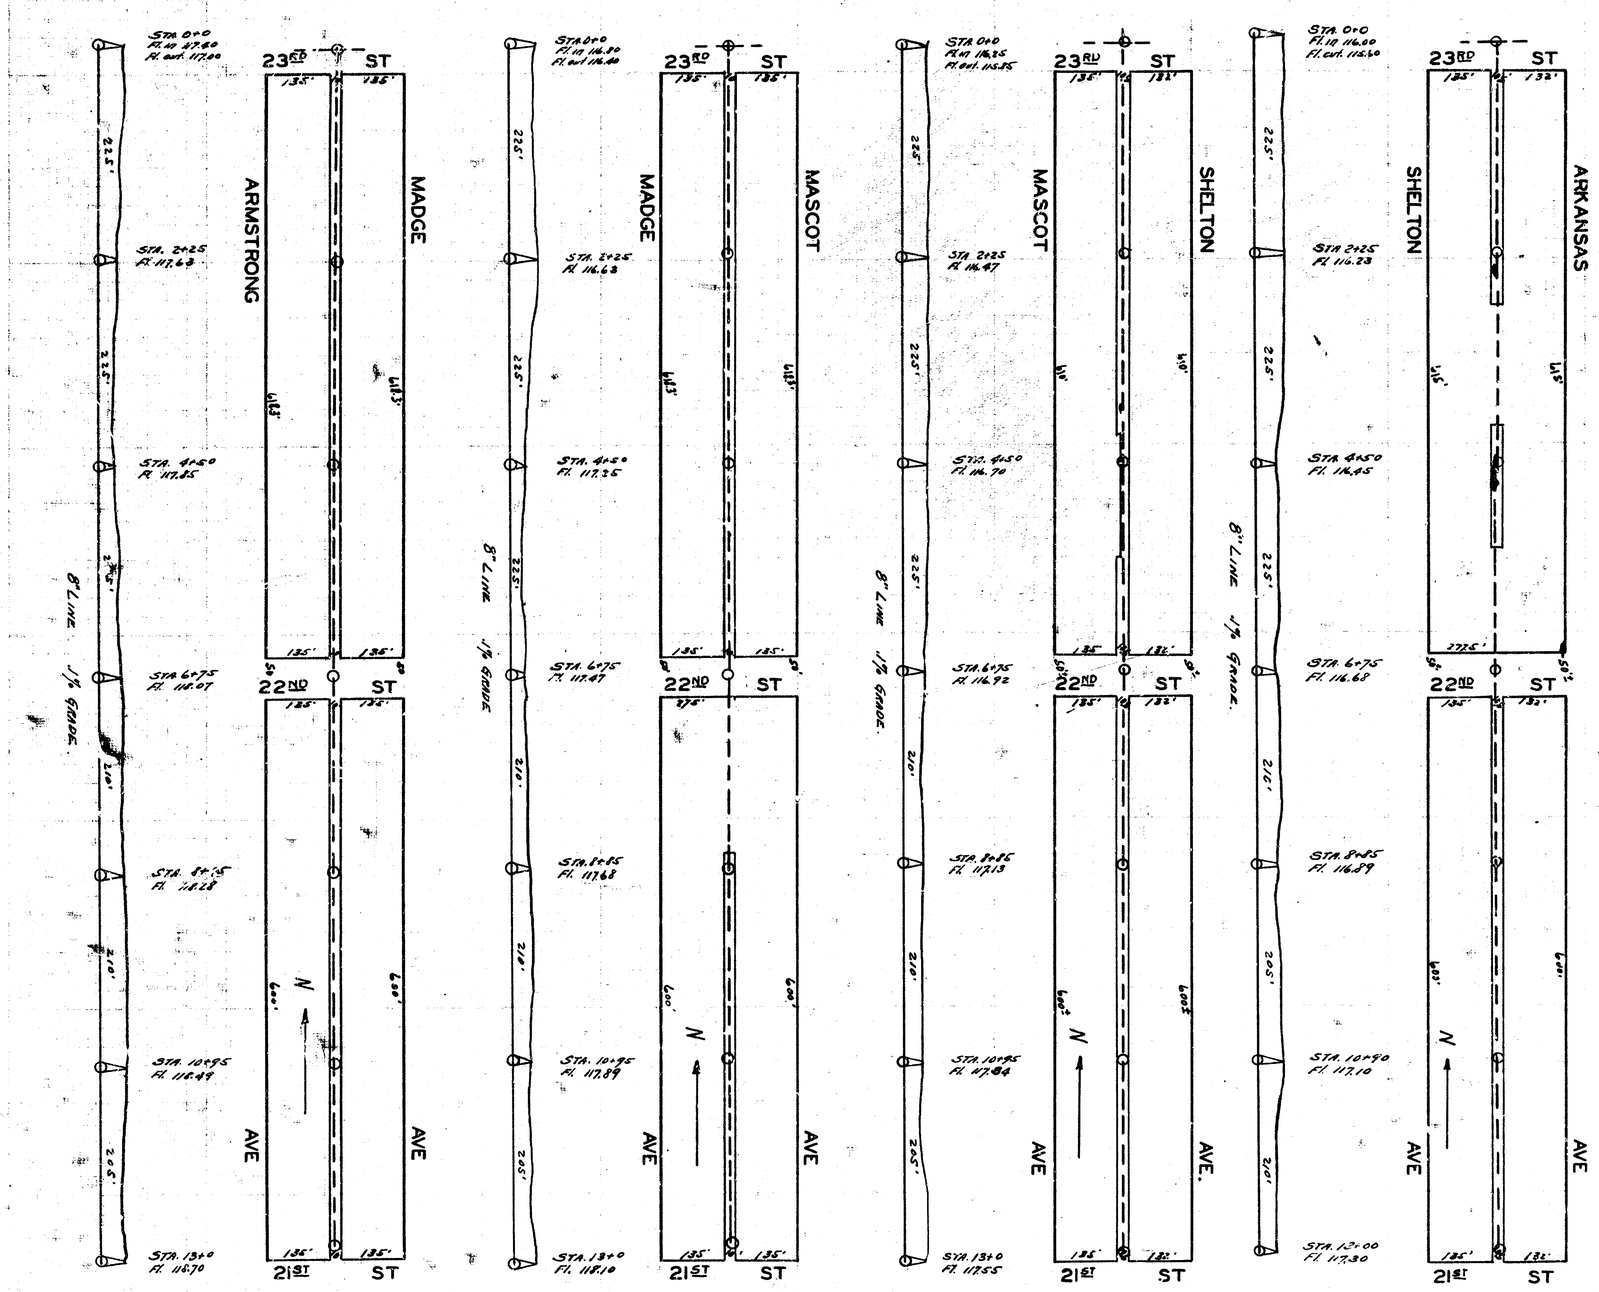

LAT. E, DIST. T, S.S. 20.