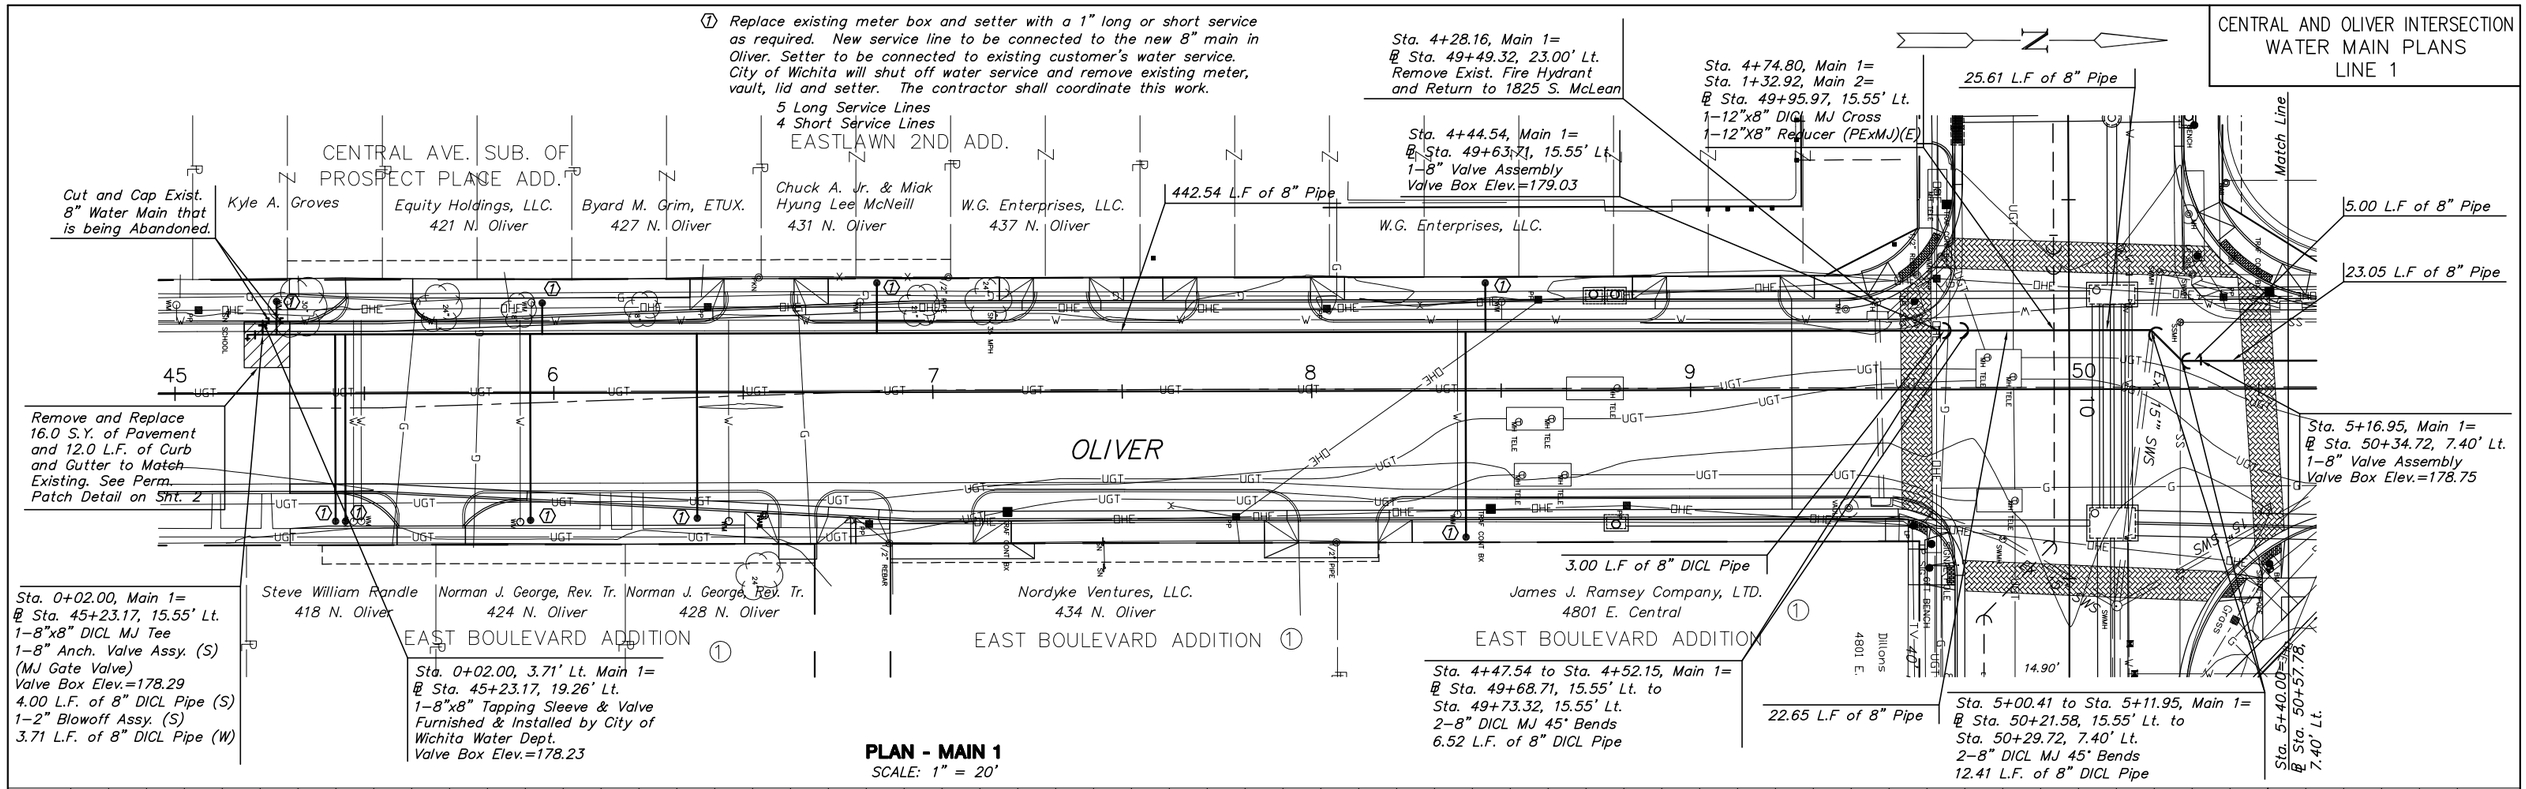CENTRAL AND OLIVER INTERSECTION
WATER MAIN PLANS
LINE 1