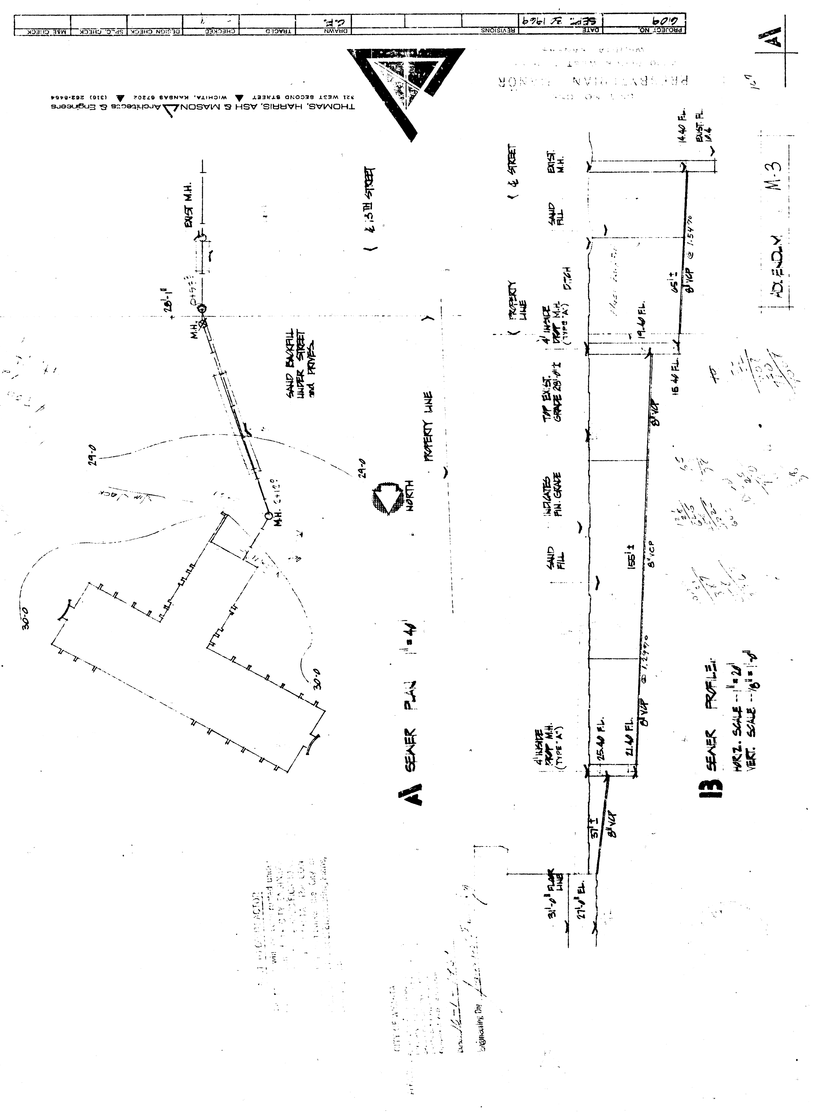
THOMAS, HARRIS, ASH & MASON
Architects & Engineers
321 WEST SECOND STREET ▲ WICHITA, KANSAS 67202 ▲ (316) 263-8464
PROJECT NO. 609
DATE Dec. 21, 1969
REVISIONS
DRAWN D.F.
TRACED
CHECKED
DI JOHN CHECK
SP.C. PRICE
MAT. CHECK
SEWER PLAN 1" = 40'
SEWER PROFILE
HORZ. SCALE 1" = 20'
VERT. SCALE 1/8" = 1'
PROPERTY LINE
NORTH
SAND BACKFILL UNDER STREET AND PAVEMENT
EXIST. M.H.
M.H. 24"
24'-0
30'-0
EXIST. ELEV. 1
EXIST. ELEV. 2
SAND FILL
INDICATES FIN. GRADE
TOP EXIST. GRADE 25'-0"±
4' MANHOLE (TYPE "A")
4' MANHOLE (TYPE "A")
DITCH
EXIST. M.H.
EXIST. FL. 14.40
16.40 FL.
15.40 FL.
21.40 FL.
27.0 FL.
8" VCP
8" CIP @ 1.5%
8" CIP @ 1.5%
8" VCP
8" VCP
8" VCP
DOLEJOY
M-3