


CENTRAL

AVE.

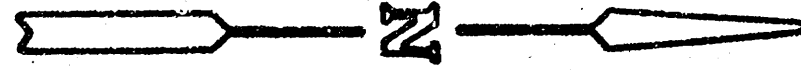

Scale: 1"=30'

B.M. City disc top N. handrail
West side R.C.D. on North
Rd. 50' Cor. Prop. 21.54' 02

GENERAL NOTES

1. Verify the following companies prior to any trenching.
Noble Gas Co. 942-3330
Bell Telephone Co. 268-2087
Cablevision Co. 268-4817
Gas Service Co. 263-7314
Electric 263-7314
Kemp-Old 263-8933
2. All block corners and control points will be protected.
It is the responsibility of the contractor to protect all existing
utilities and structures at his expense.
3. All water mains and appurtenances shall be installed
in accordance with the City of Wichita Water Department
Standard Specifications, Number 1433.
4. As these water mains are being installed in an easement
on private property it will be the responsibility of the contractor
to obtain the necessary easement from the owner of the property.
The contractor shall be responsible for establishing the
finished grade of the easement over the water mains and
appurtenances prior to installation of same. This will not
be done by the Water Dept. under any circumstances.
5. Water mains and appurtenances to be installed and installed
by the water contractor.


PRIVATE CITY WATER PROJ. NO. 587-80-925-81345-000-000-001

APPROVED
WICHITA WATER DEPARTMENT
CITY OF WICHITA
Date: 7-1-82

PRIVATE CITY SANITARY SEWER PROJ. NO. 453-76-245-80000-000-000-008

APPROVED AS NOTED
By CITY ENGINEER OF WICHITA
Sanitary Sewer, P.C.E.

NOTE TO CONTRACTOR
The project will be constructed under
the supervision of the CITY ENGINEER
and conforming to the SPECIFICATIONS
of the CITY OF WICHITA. The CON-
TRACTOR will prepare the City of Wichita
for all costs of inspection.

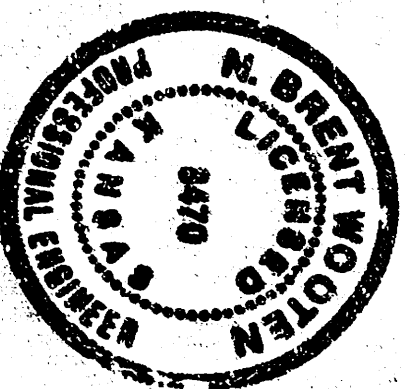

LOT 1, ROCKWOOD ELEVENTH ADDITION

DRAINAGE
R/W

UTILITY
EASEMENT

Sta. 7+15.57 Const. STD.
Type 4 or C Manhole
with 8" STD. W.

1-8" C/MU CAP
1-8" Blow Off
H.S.S.

TOP SEWER 153.3
Butt water 157.0

1-8" Hydrant Valve
Anchoring Tee
1-6" Valve Box
6-6" C/CCL SJ Pipe
10-8" C/CCL SJ Pipe
1- Fire Hydrant

10" Water
Easement

1/2-8" AC
Pipe

1-8" 8" C/MU Tee
2-8" MU Gate Valve
2-6" Valve Box
2-8" C/CCL SJ Pipe Tee

266'-8" AC
Pipe

10" Water
Easement

106'-8" AC
Pipe

1-8" 8" C/MU Tee
2-8" MU Gate Valves
2-6" Valve Boxes
2-8" C/CCL SJ Pipe Tee

37'-8" AC
Pipe

1-8" Hydrant Valve
Anchoring Tee
1-6" Valve Box
6-6" C/CCL SJ Pipe
1- Fire Hydrant

Sta. 8+11.80 Const. STD.
Type 4 or C Manhole
with 8" STD. W.

Sta. 0+00 Connect to
Existing San. Sewer
Manhole.

Const. Special Drop Inlet
with 2" Drop. Inlet 11.00' to
Inlet 11.00' to Inlet 11.00'
Type 3 Riprap.

ROAD

ROCK


NOTE TO CONTRACTOR
Verify location of
contingent line prior to
water line

PRIVATE SANITARY SEWER EXTENSION TO SERVE
1ST PHASE DEVELOPMENT OF LOT 1, ROCKWOOD
ELEVENTH ADDITION
CITY PROJ. NO. 453-76-245-80000-000-000-008

Sheet title

Sheet

JEFF KREIBEL
ASSOCIATES, P.A.
architects - planning

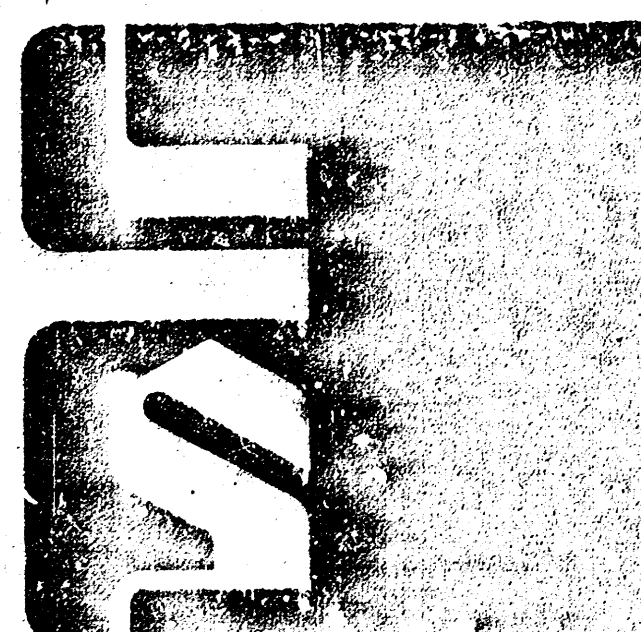


date drawn

revisions

FINAL SURVEY	DATE	BY	CHKD.


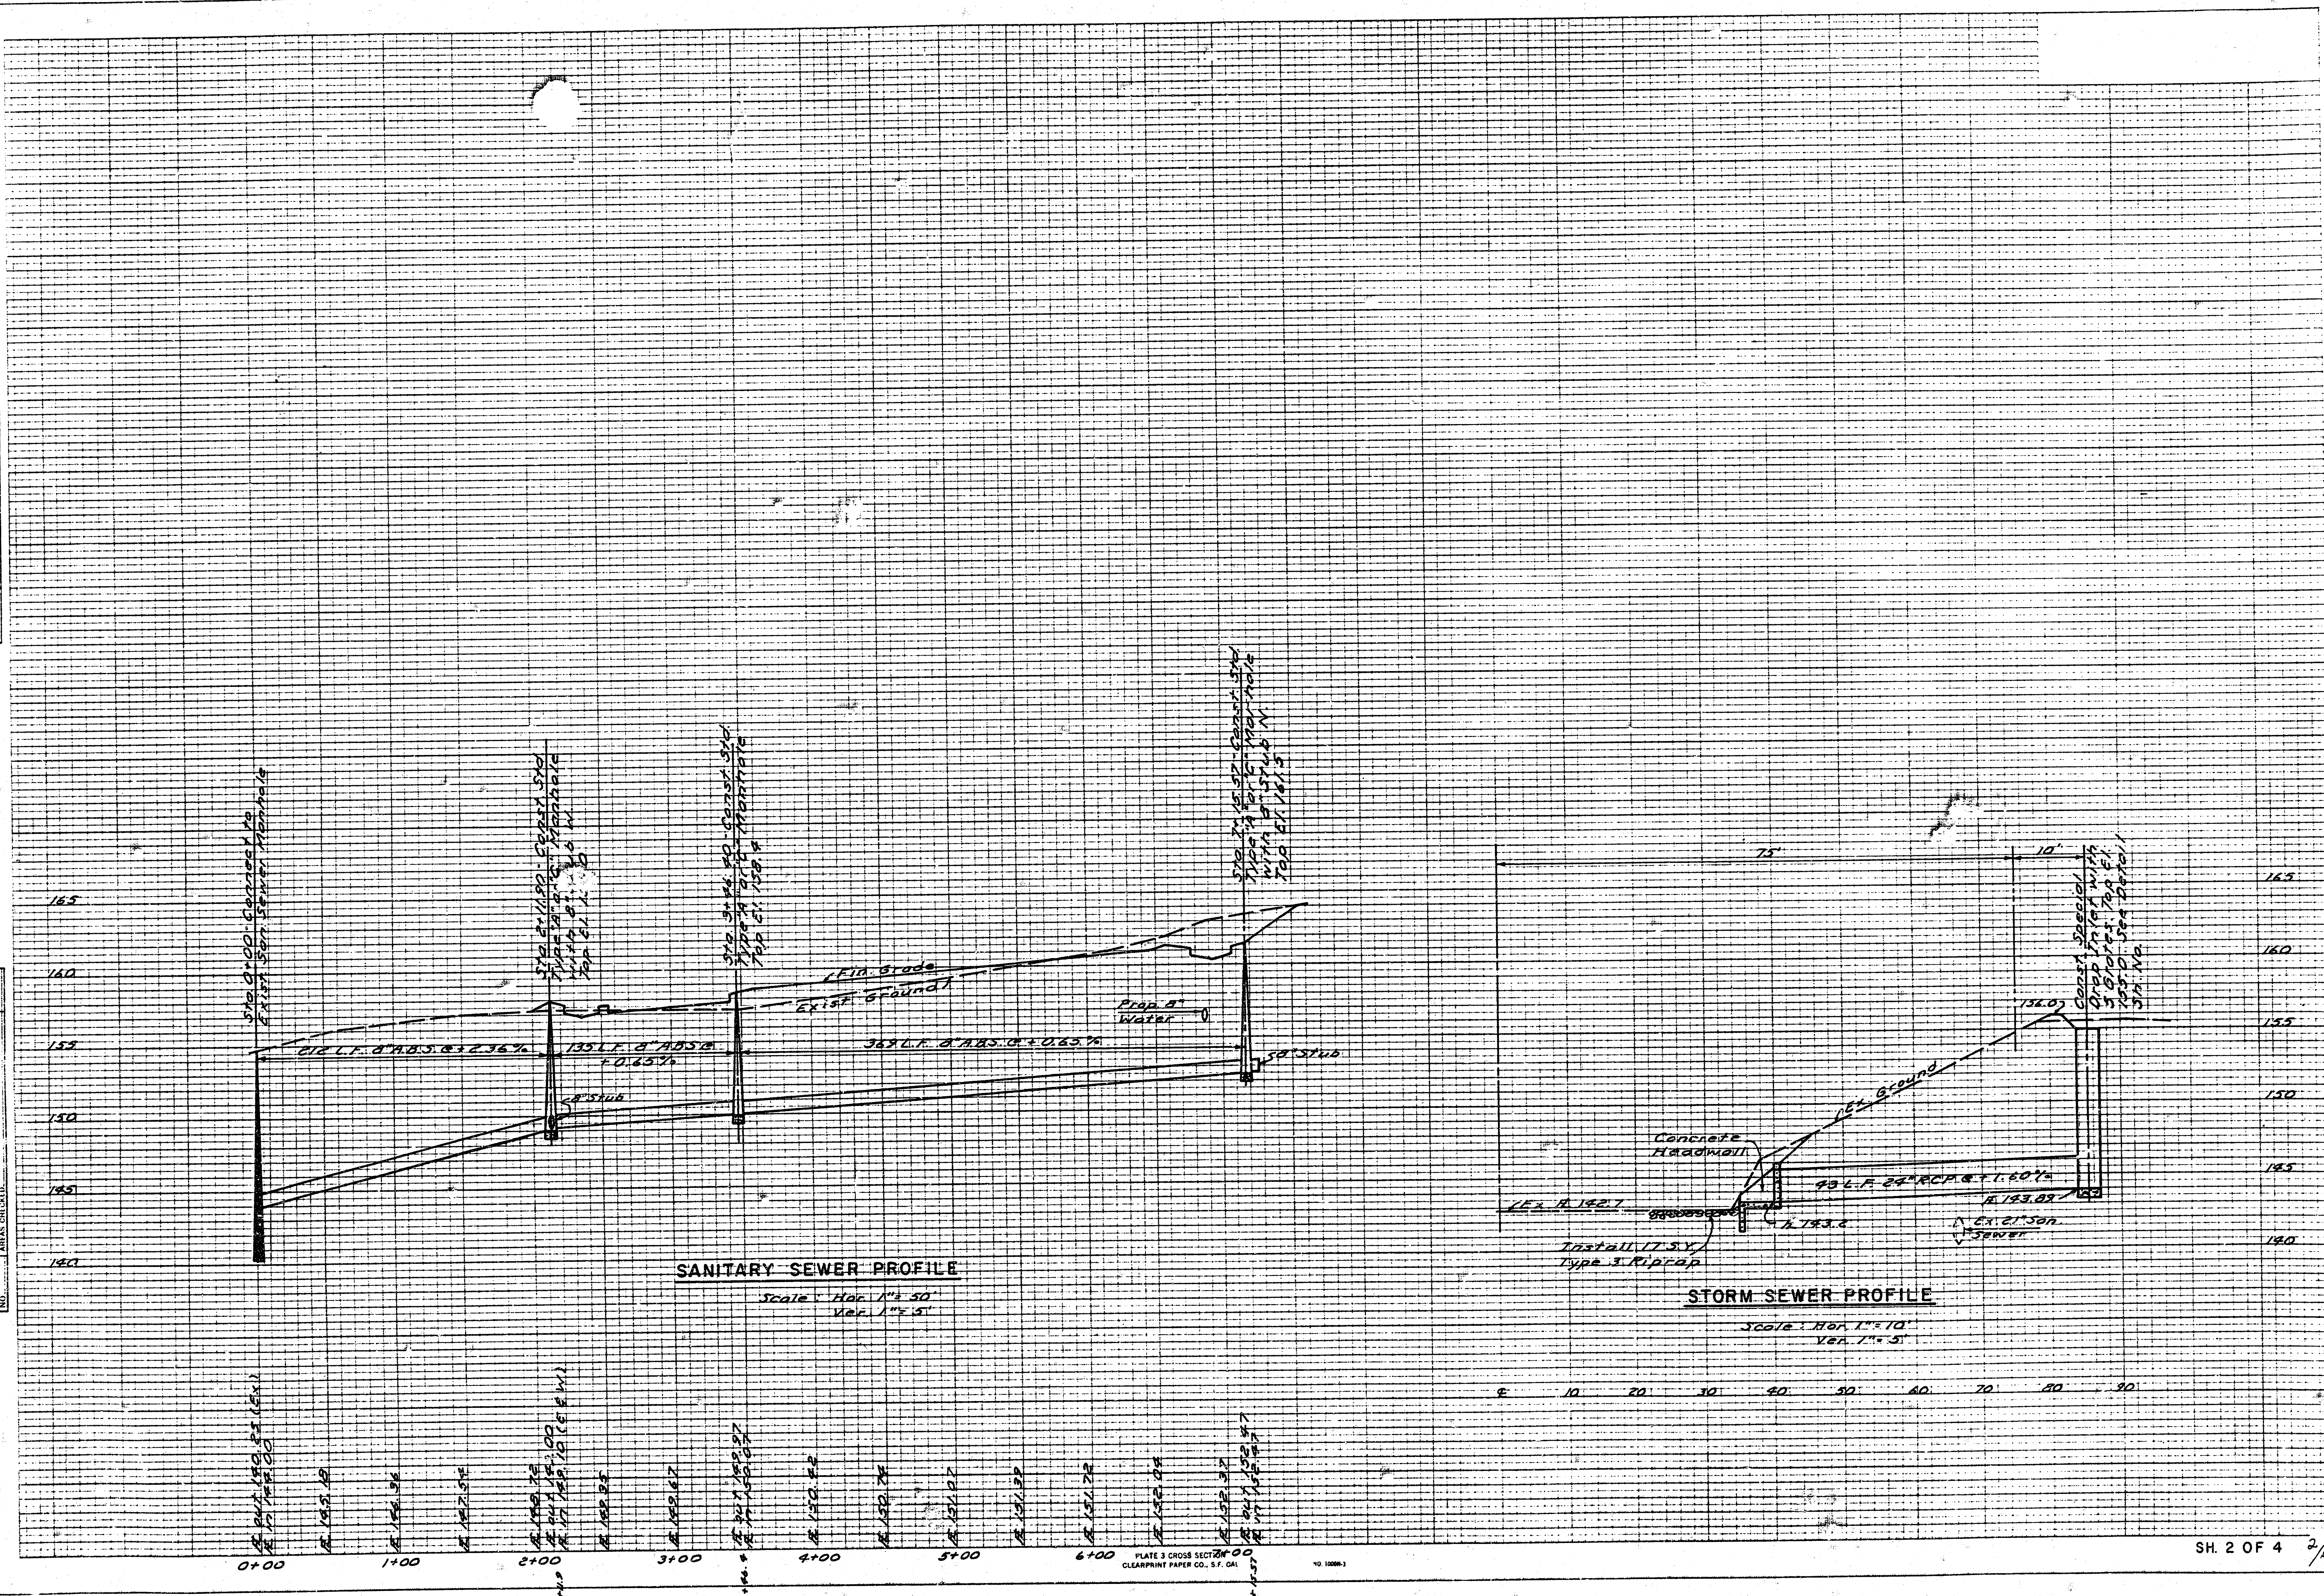



PLAN

All exposed edges to have 1/8" bevel.

[illegible]


RE-ADWAL FOR 30.919

Scale 1/2" = 1' PLAN

All exposed areas to have 1/2 inch

[illegible][illegible]

HEADWALL FOR S. PIPE

PLAN
Scale 1/8" = 1'-0"




