
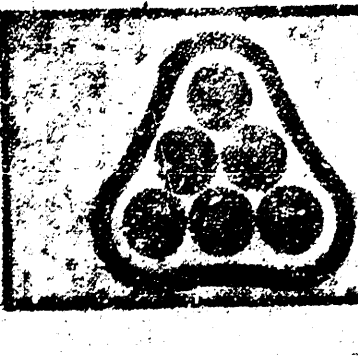
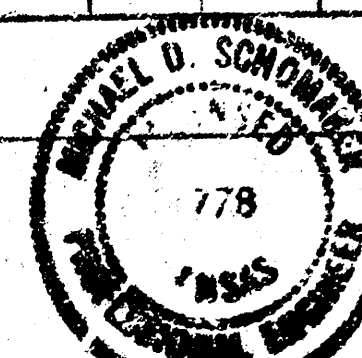
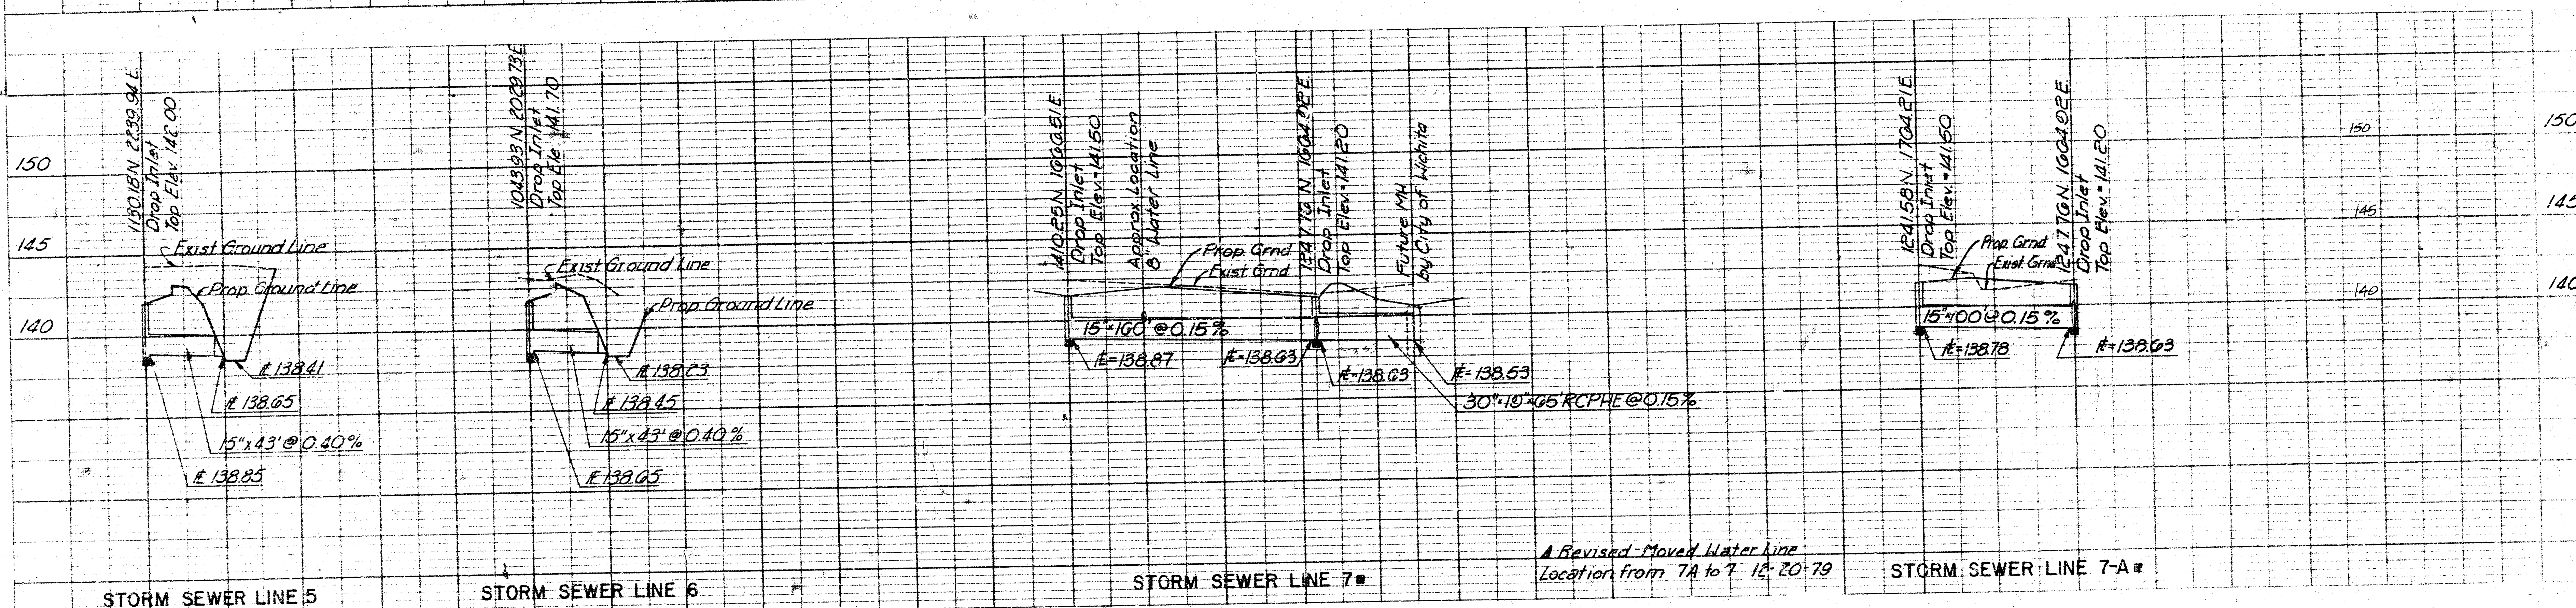


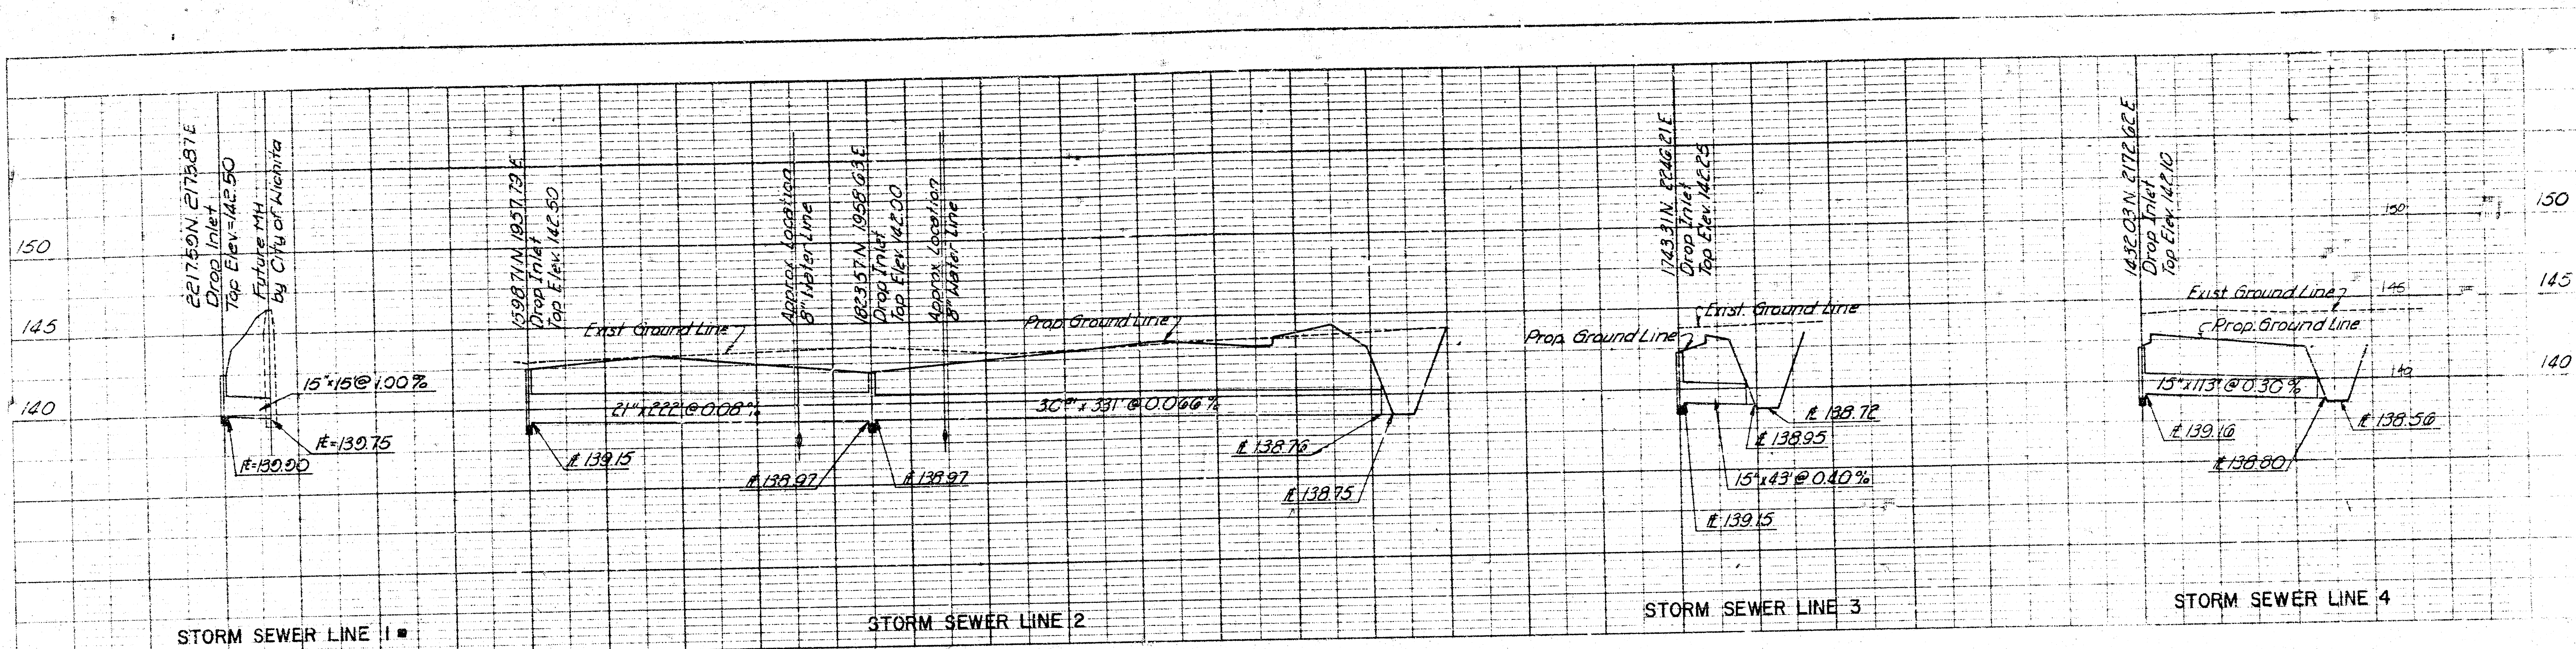

PROFESSIONAL ENGINEERING CONSULTANTS, P.A.

ENGINEERS
WICHITA, KANSAS

Designed by	Job No.	Sht.	of
Drawn by	Date		

5-10
2/2