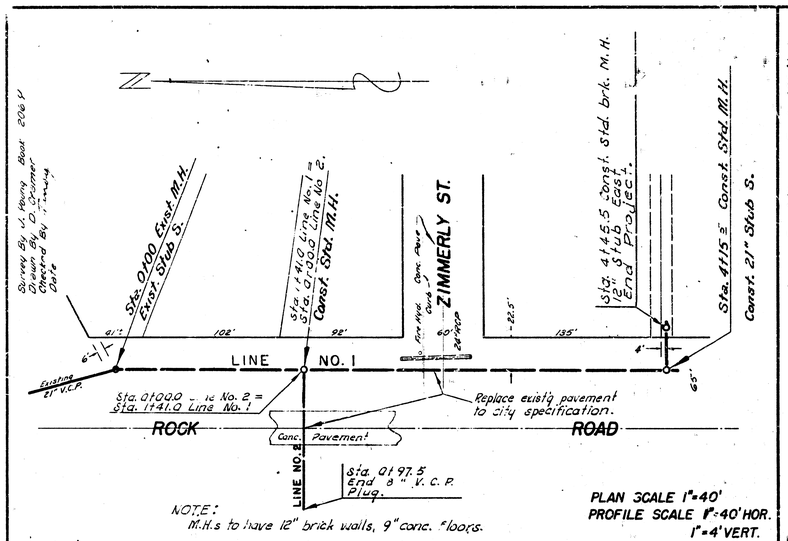

B.M. 139.81 "□" IN TOP N.E. COR. E. HEADWALL TRIPLE RCBC 400' S. OF TURNPIKE ON ROCK ROAD.

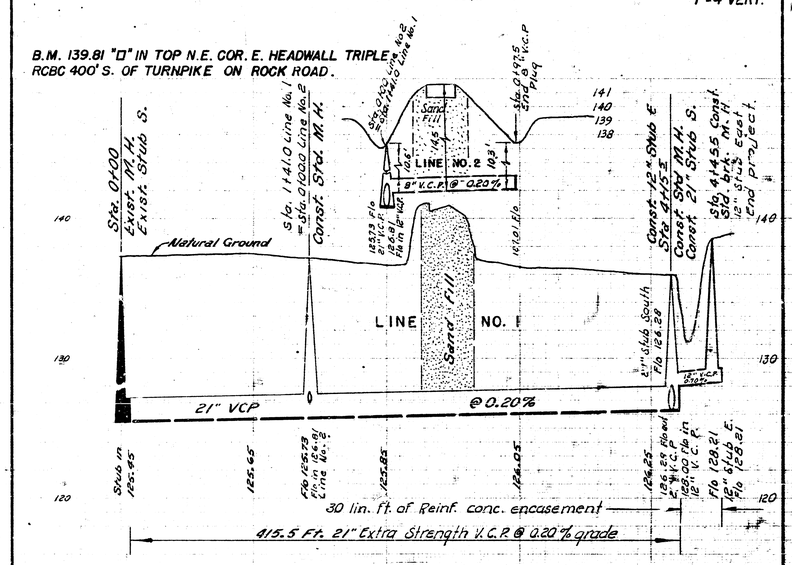

SUB. 11 W.I.S.
CITY OF WICHITA, KANSAS
B.E. SMITH, CITY ENGINEER
PROJ. NO. C22-37 DATE APRIL 1963

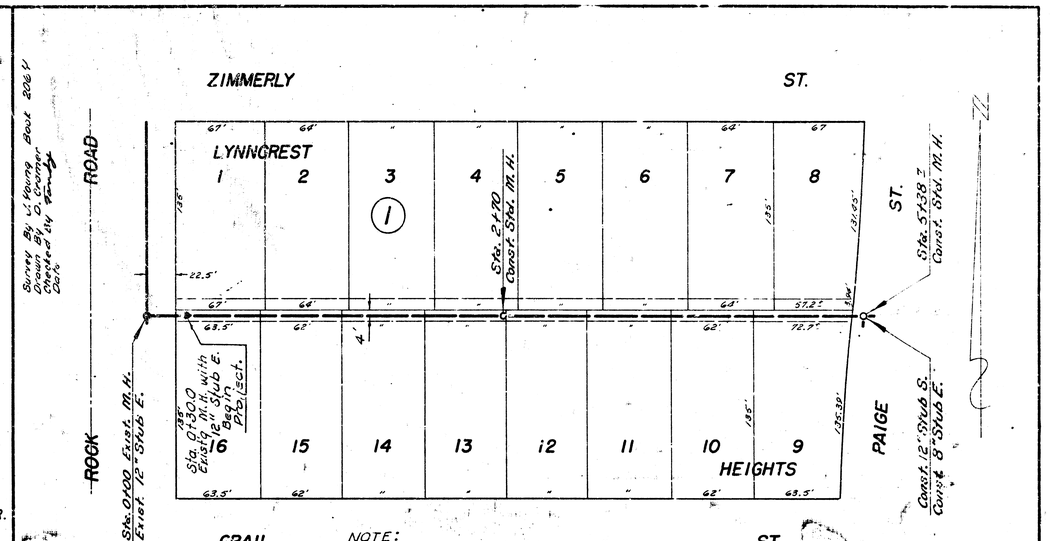

B.M. 139.81 "□" IN TOP N.E. COR. E. HEADWALL TRIPLE RCBC 400' S. OF TURNPIKE ON ROCK ROAD

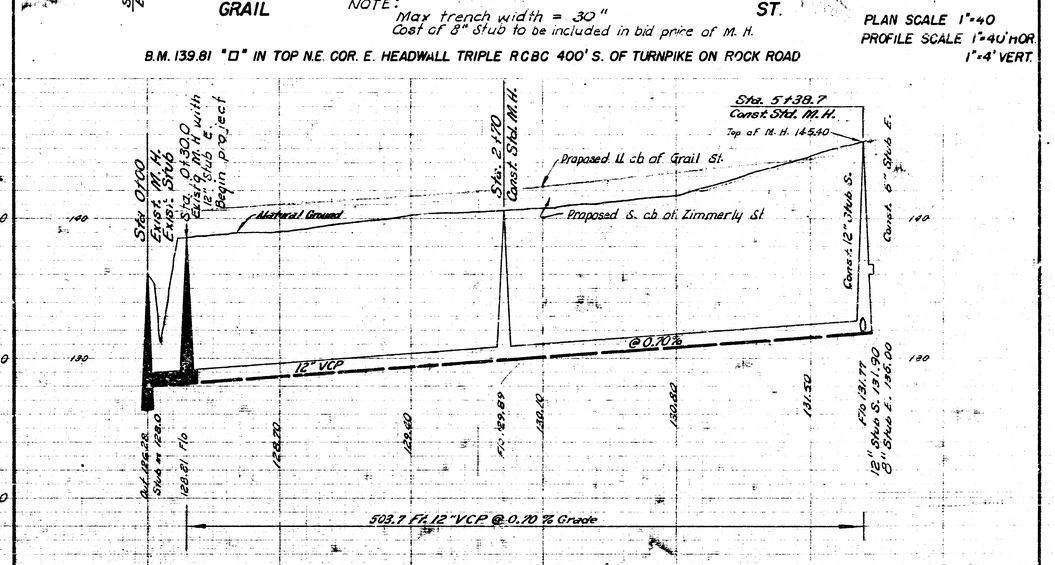

LAT. 1 SUB. 11 W.I.S.
CITY OF WICHITA, KANSAS.
B.E. SMITH, CITY ENGINEER
PROJ. NO. C22-38 DATE APRIL 1963