



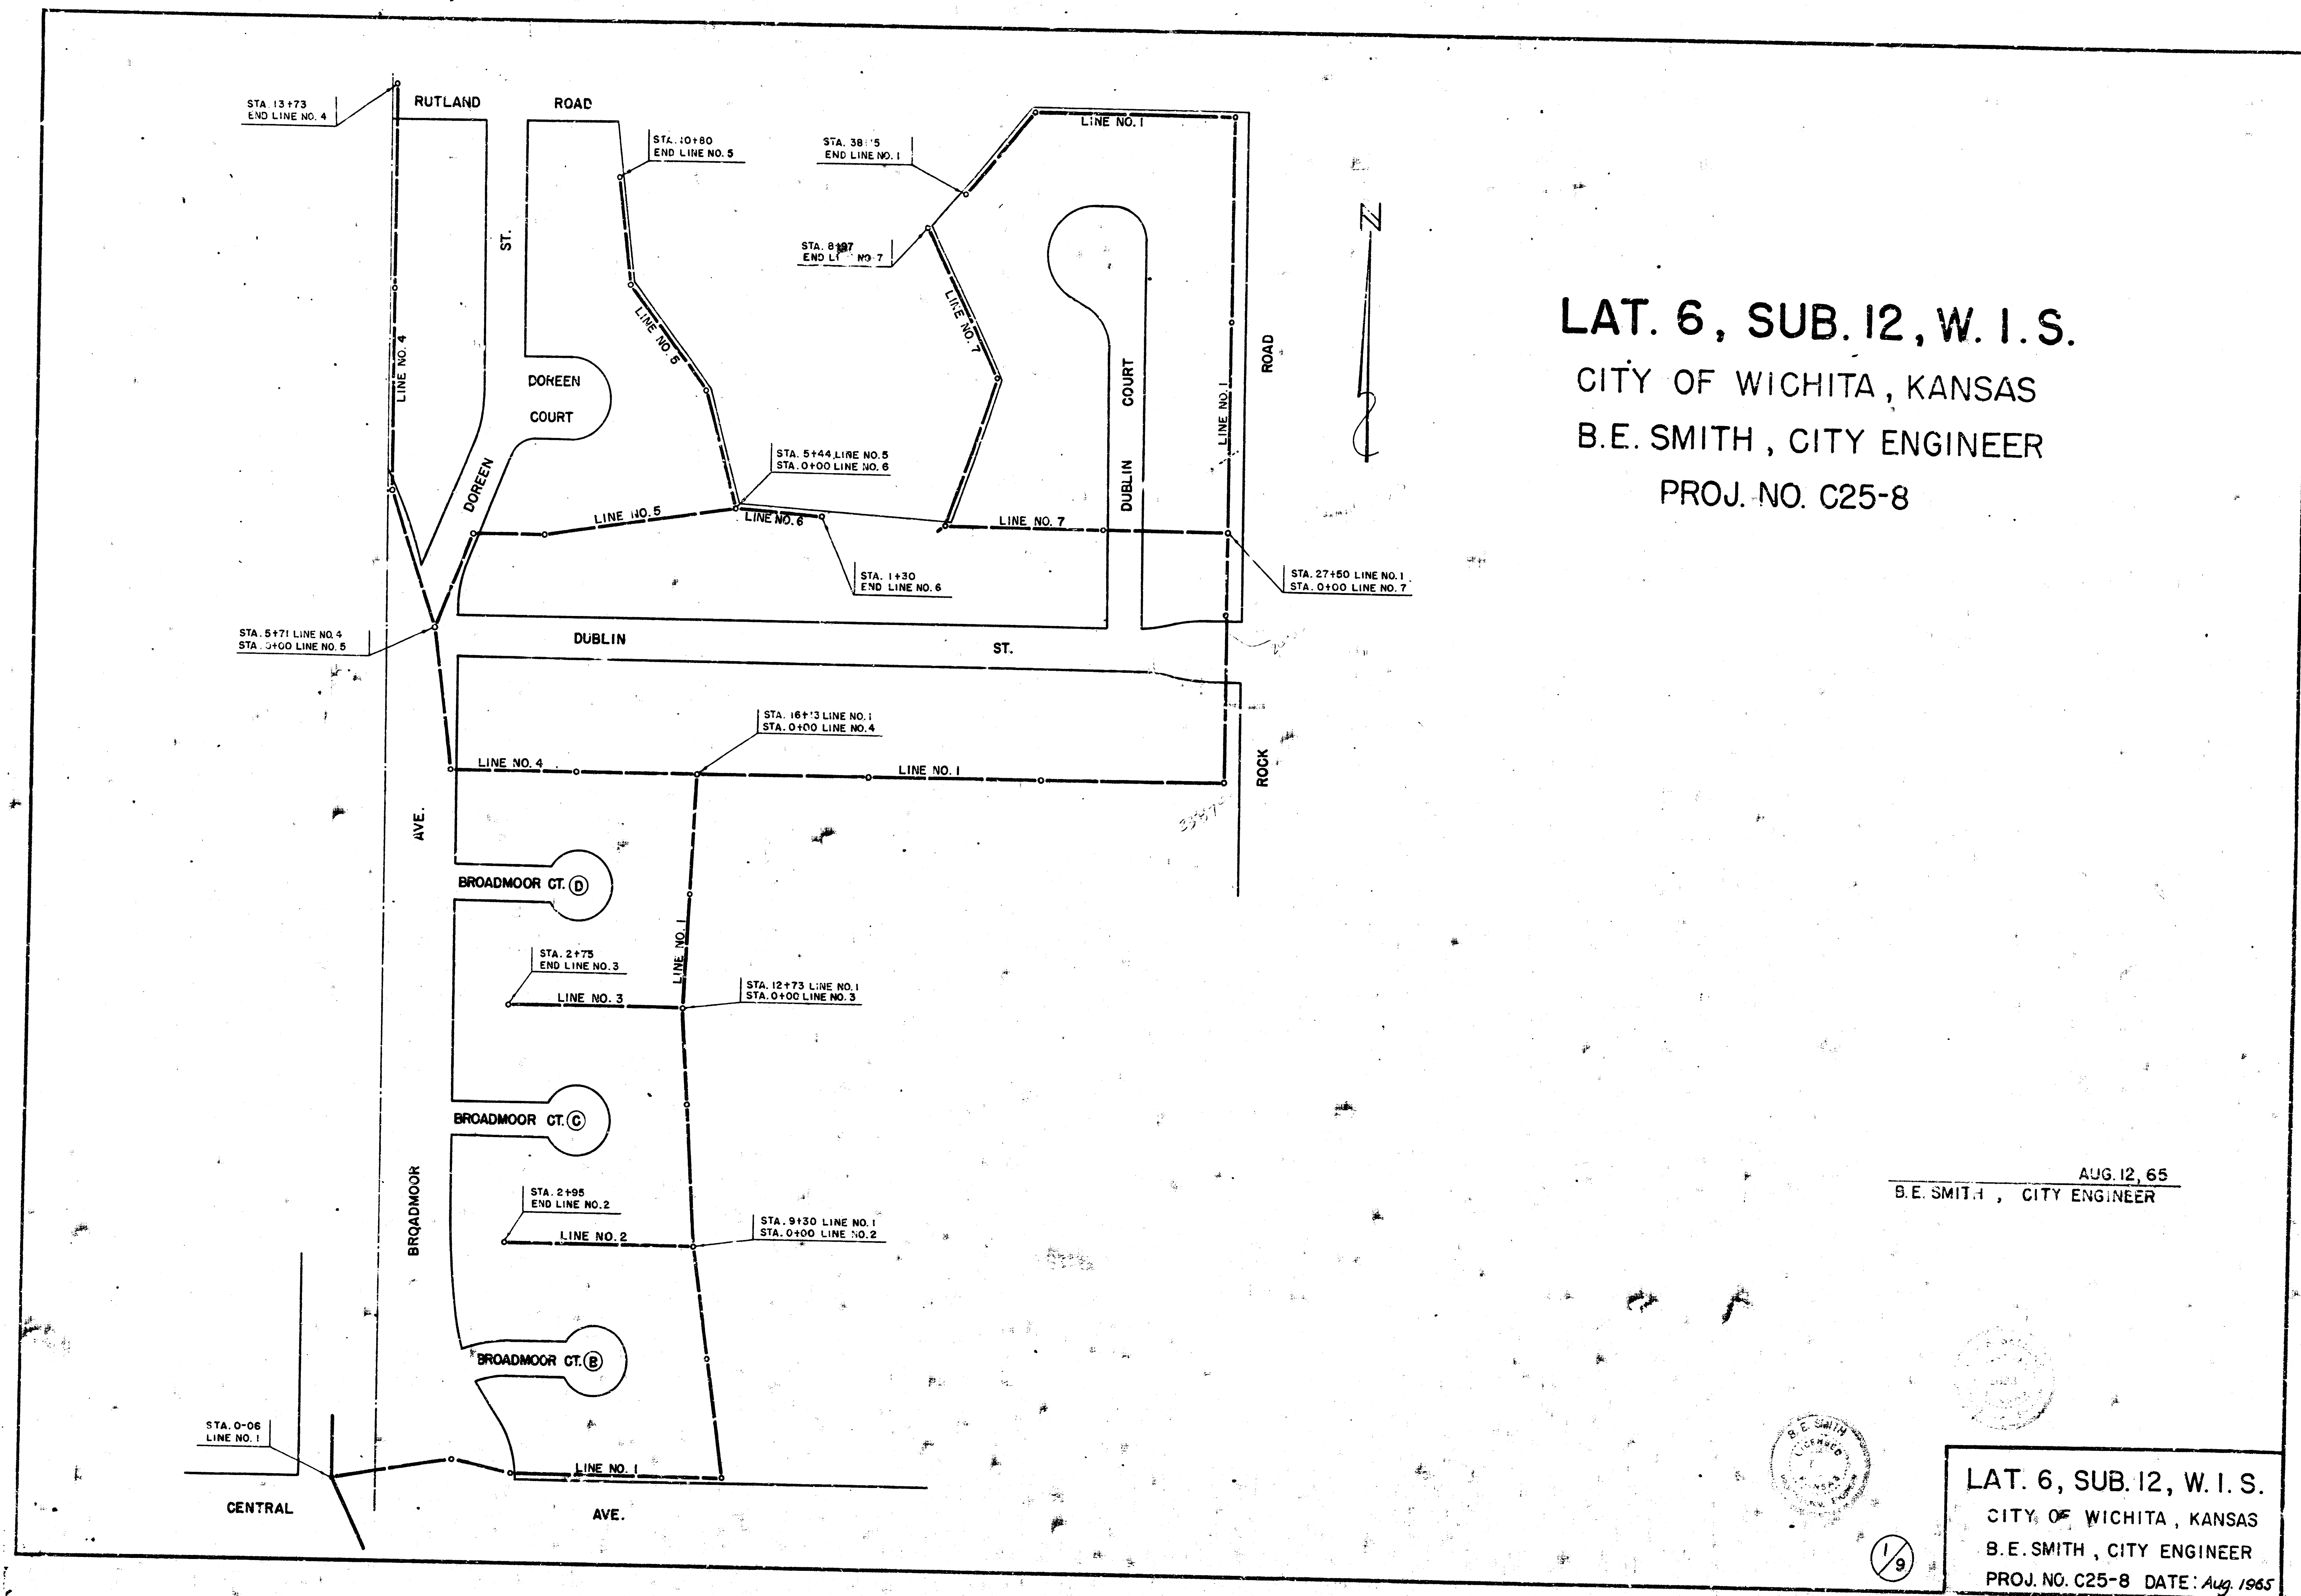


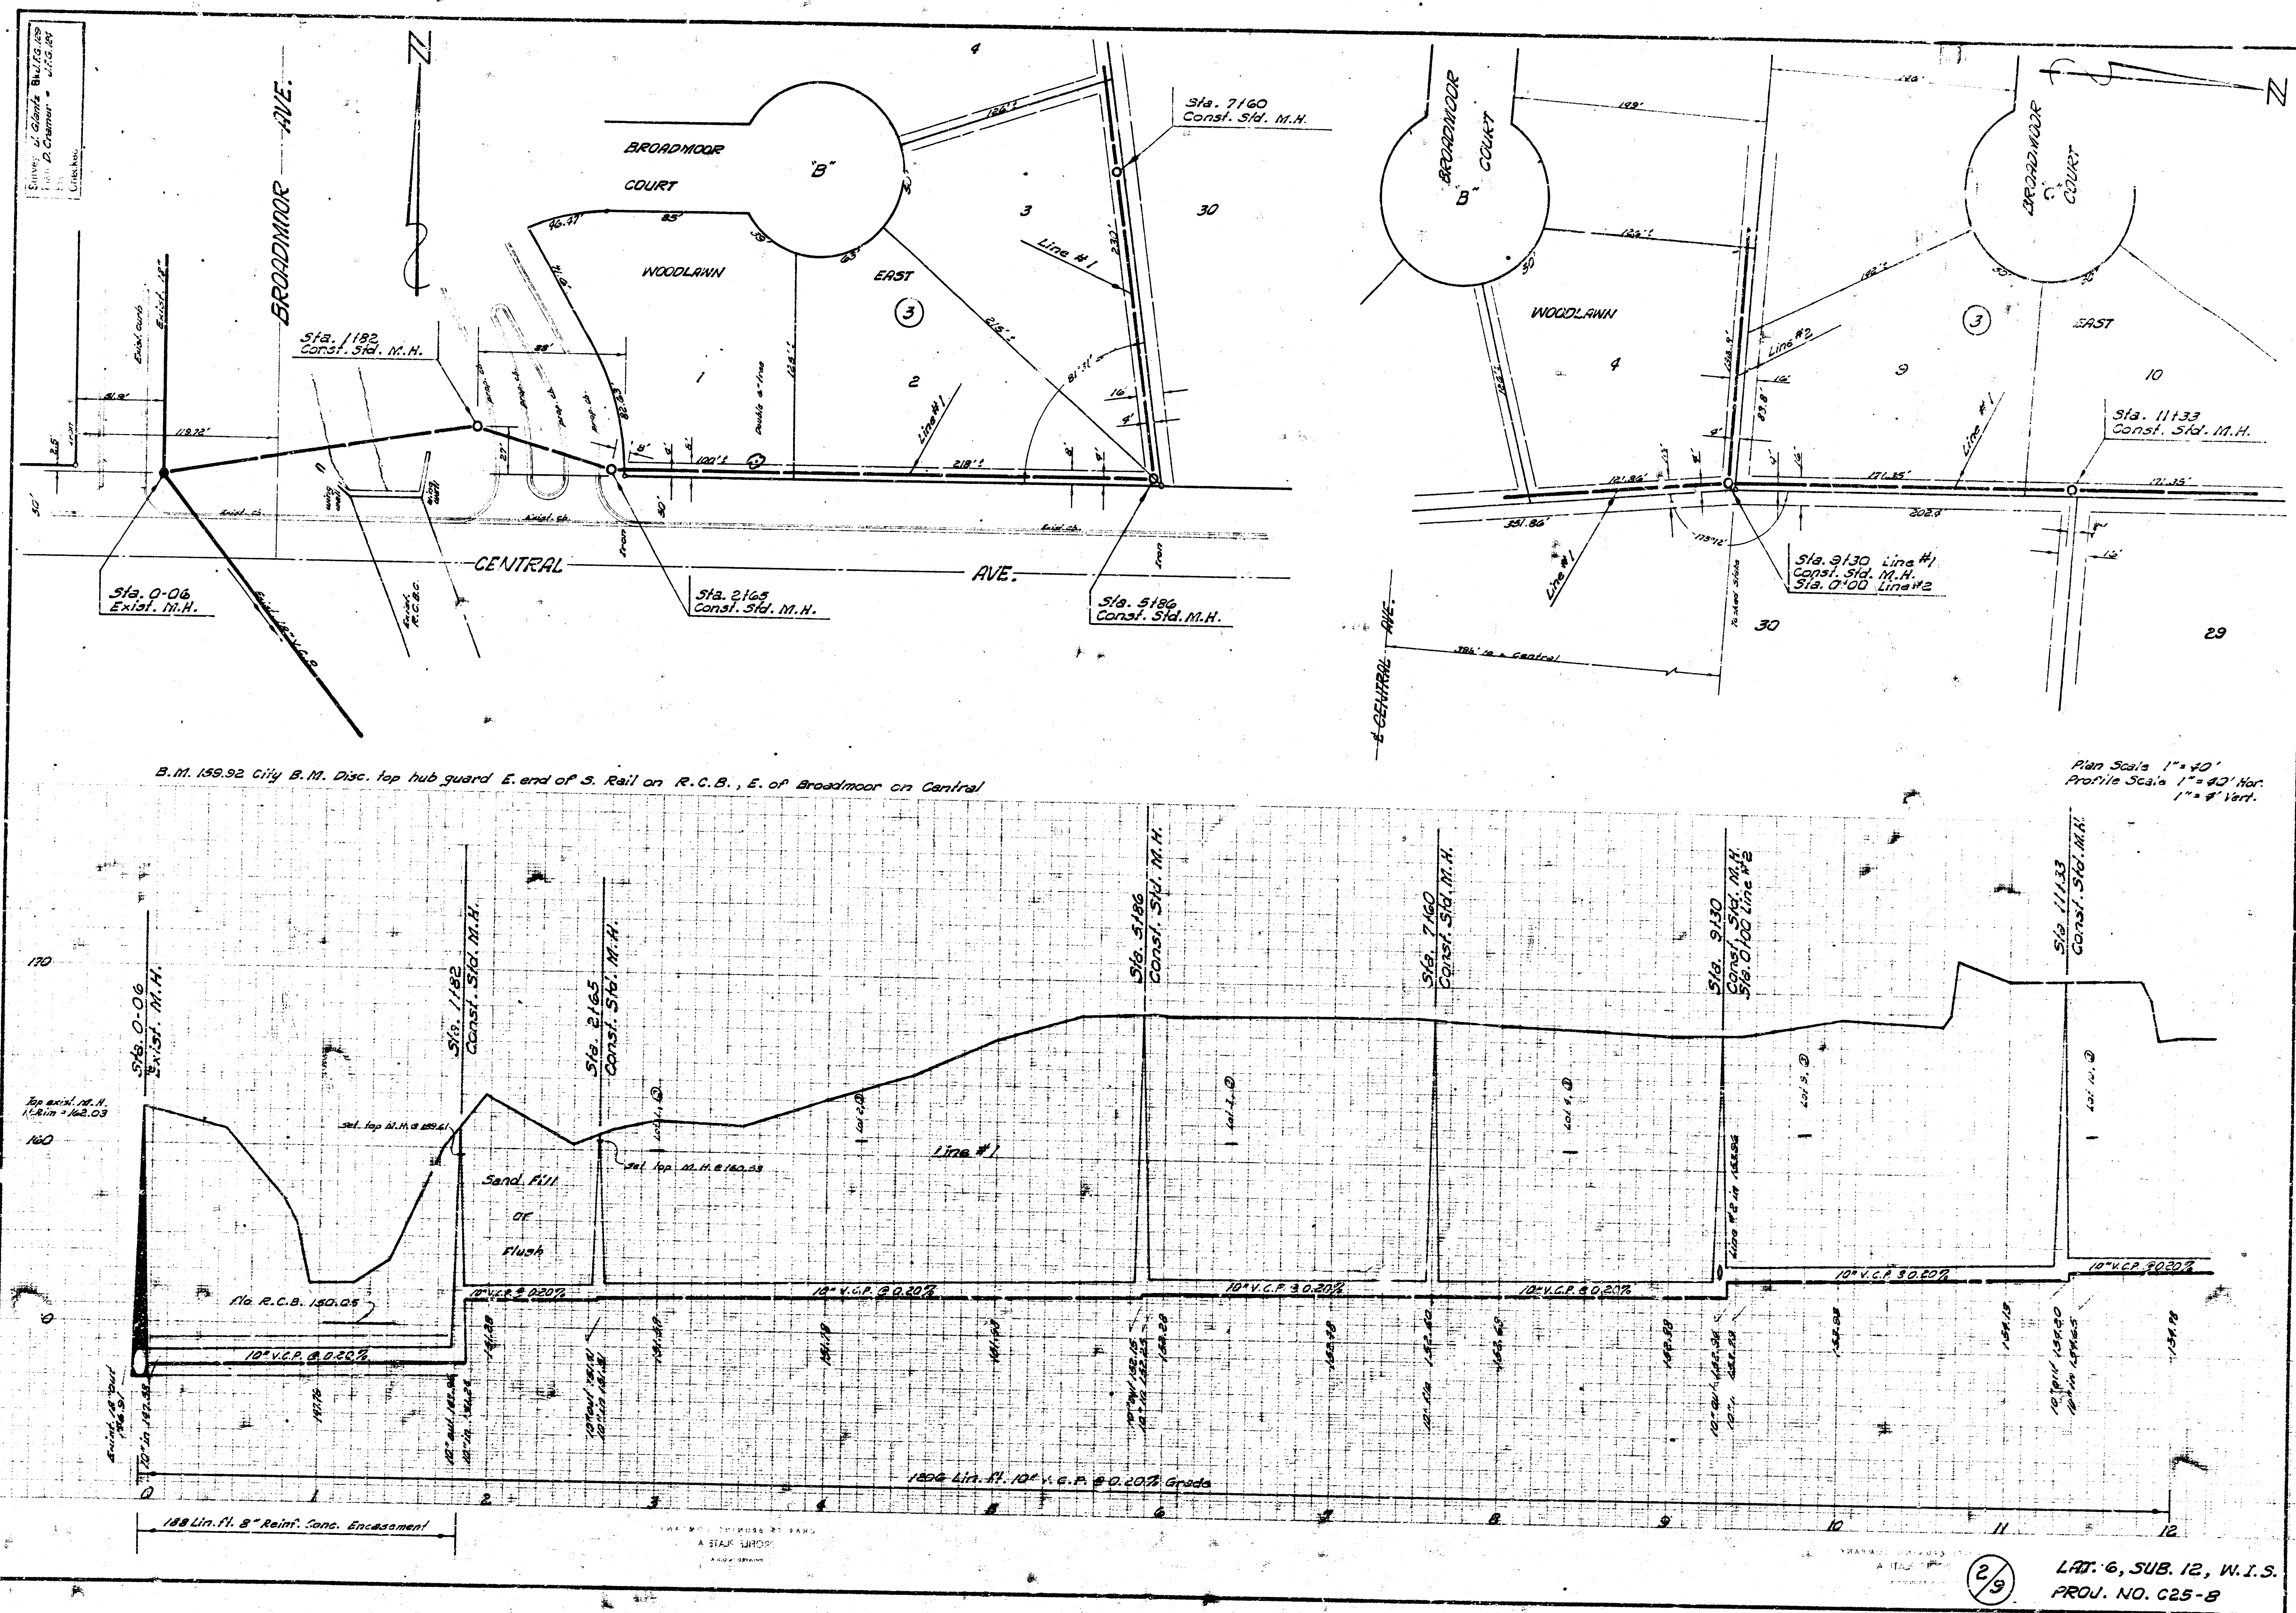


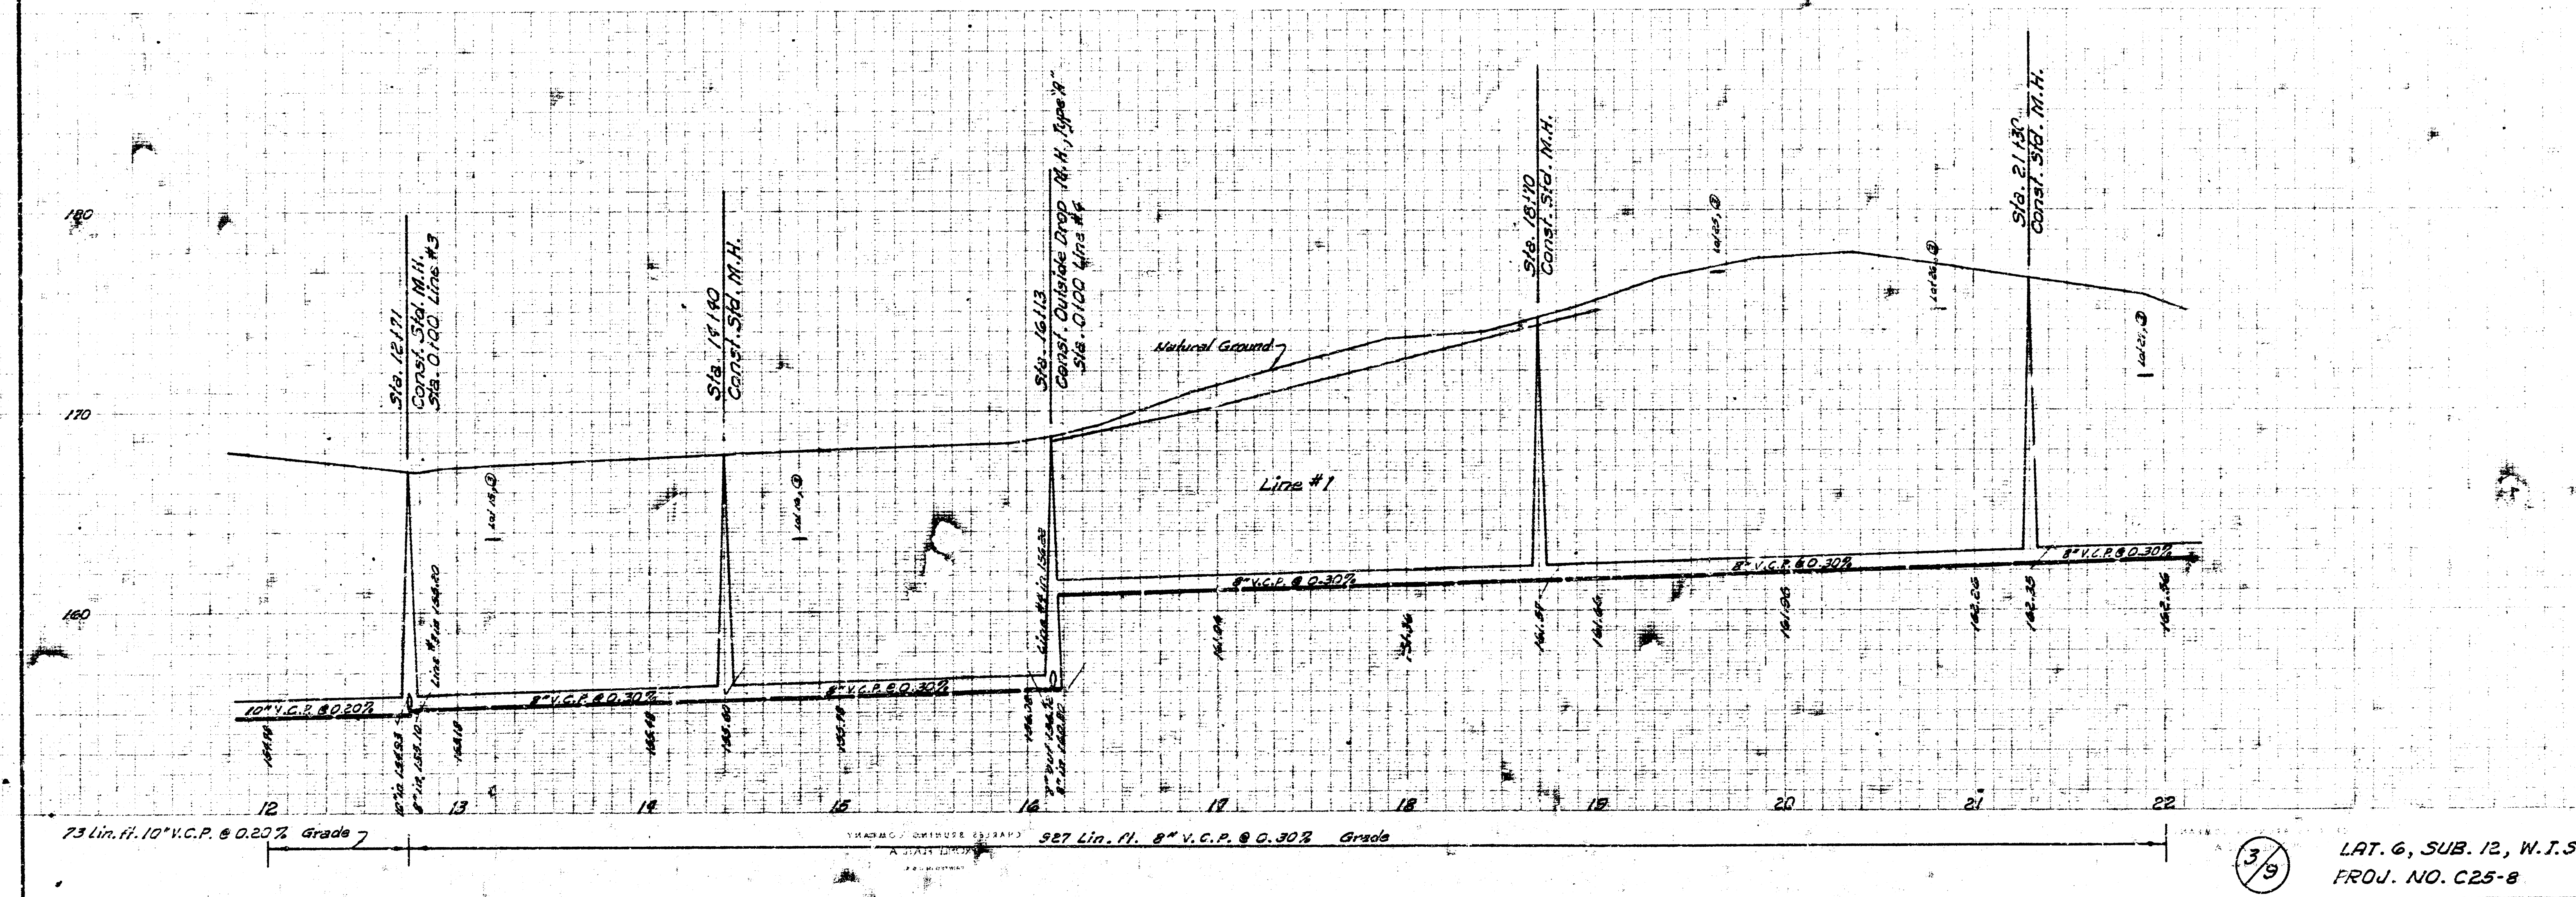


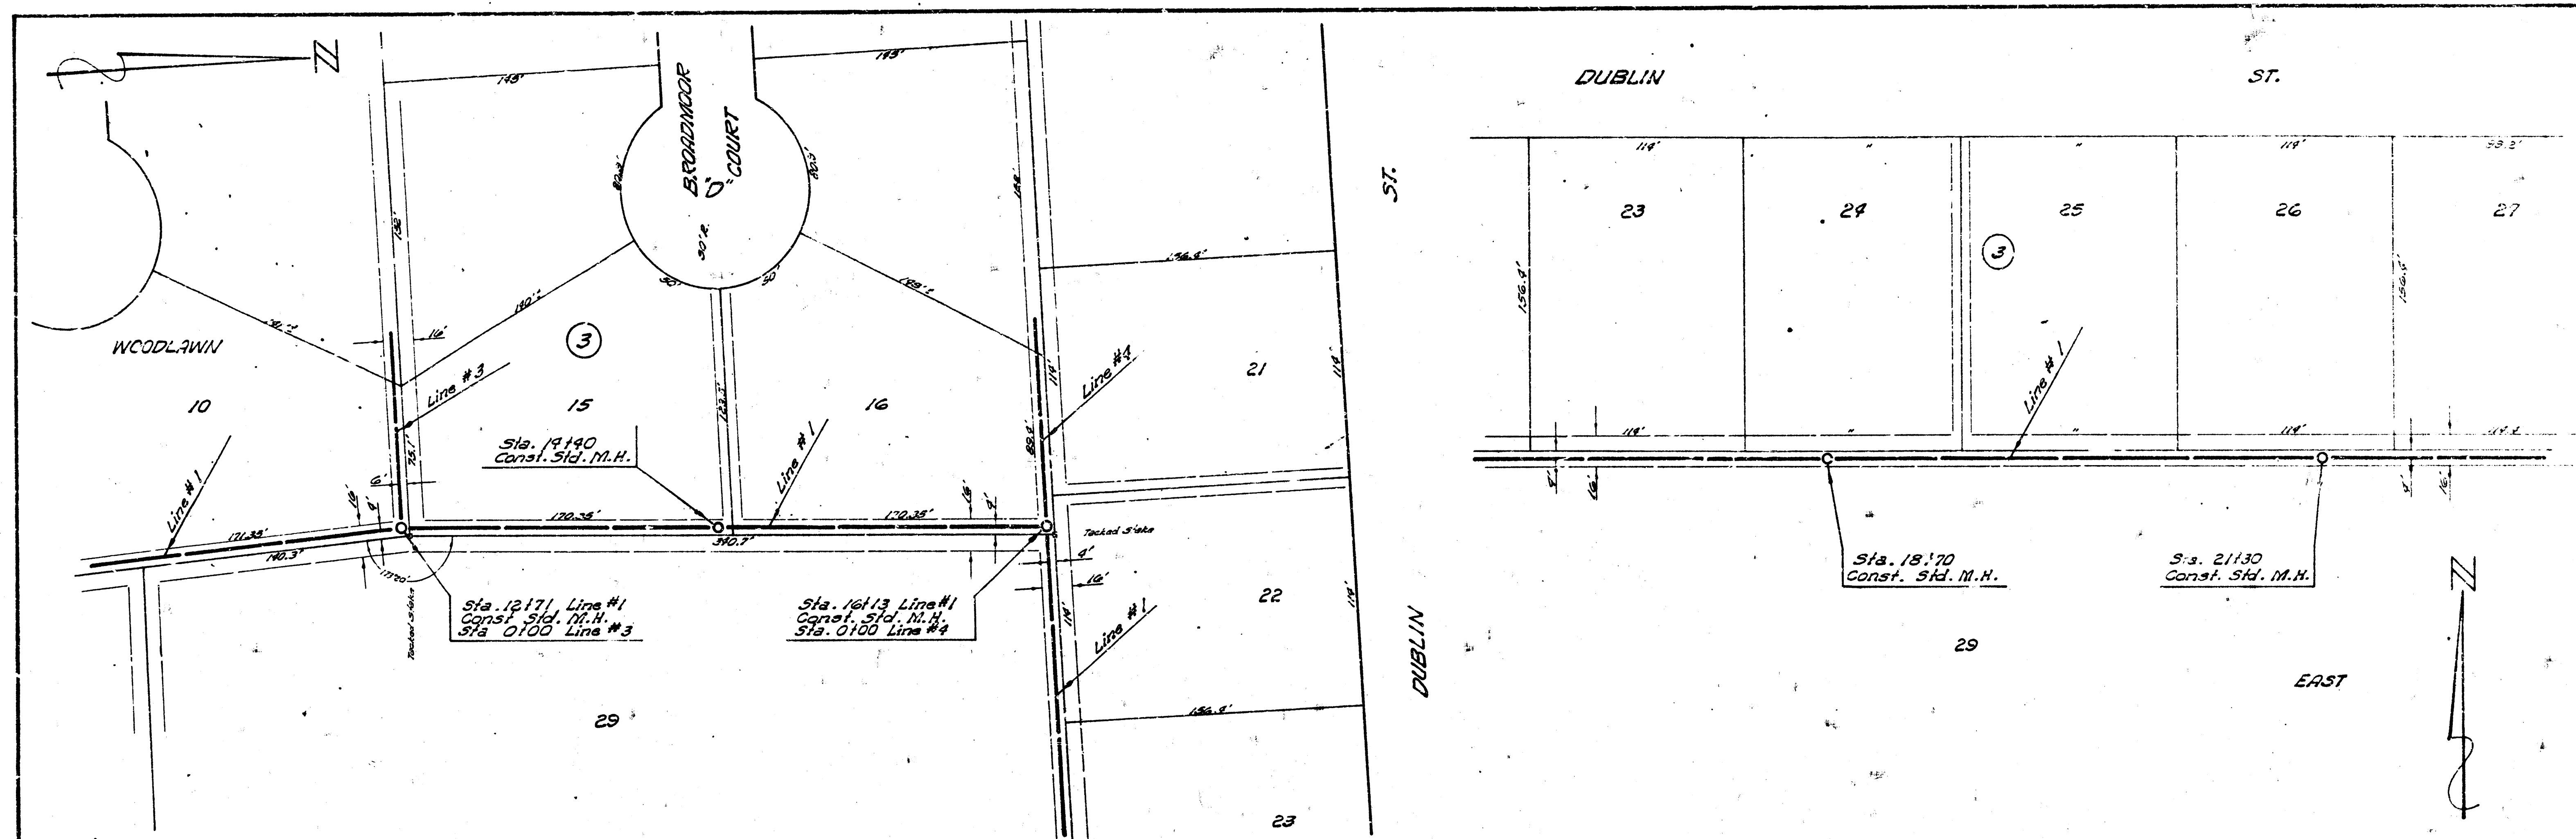

39  
LAT. 6, SUB. 12, W.T.S.  
PROJ. NO. C25-8

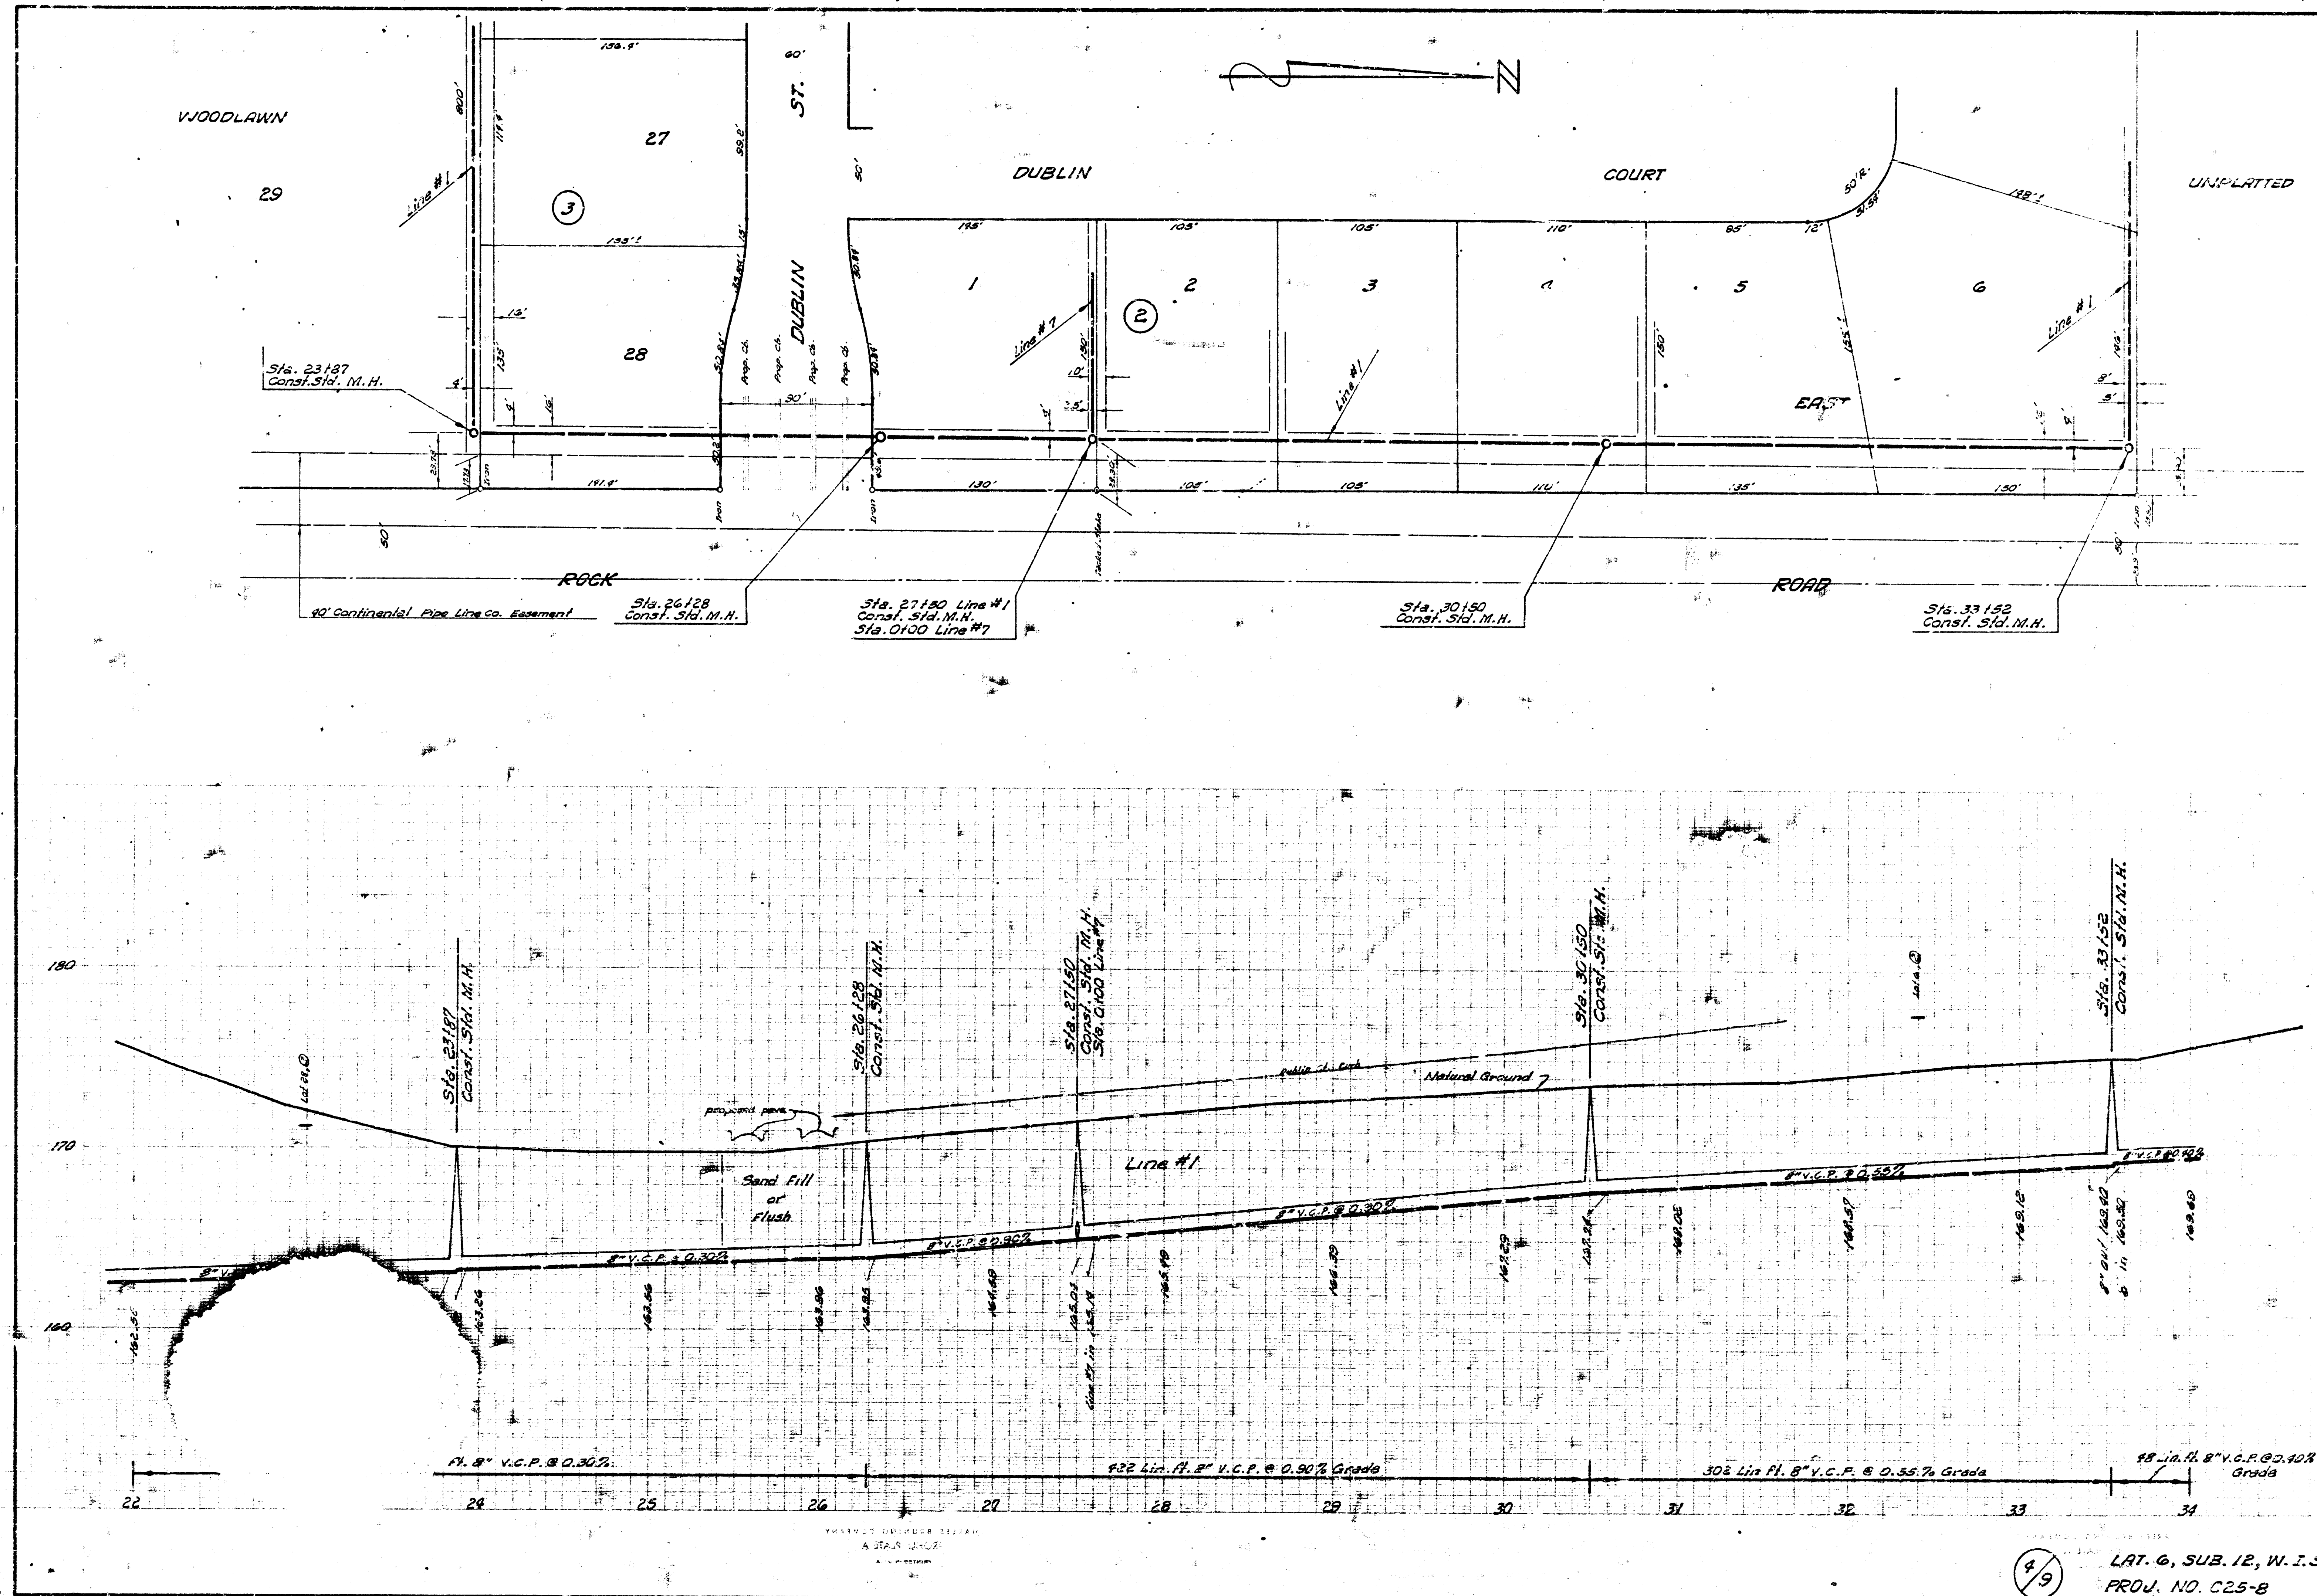

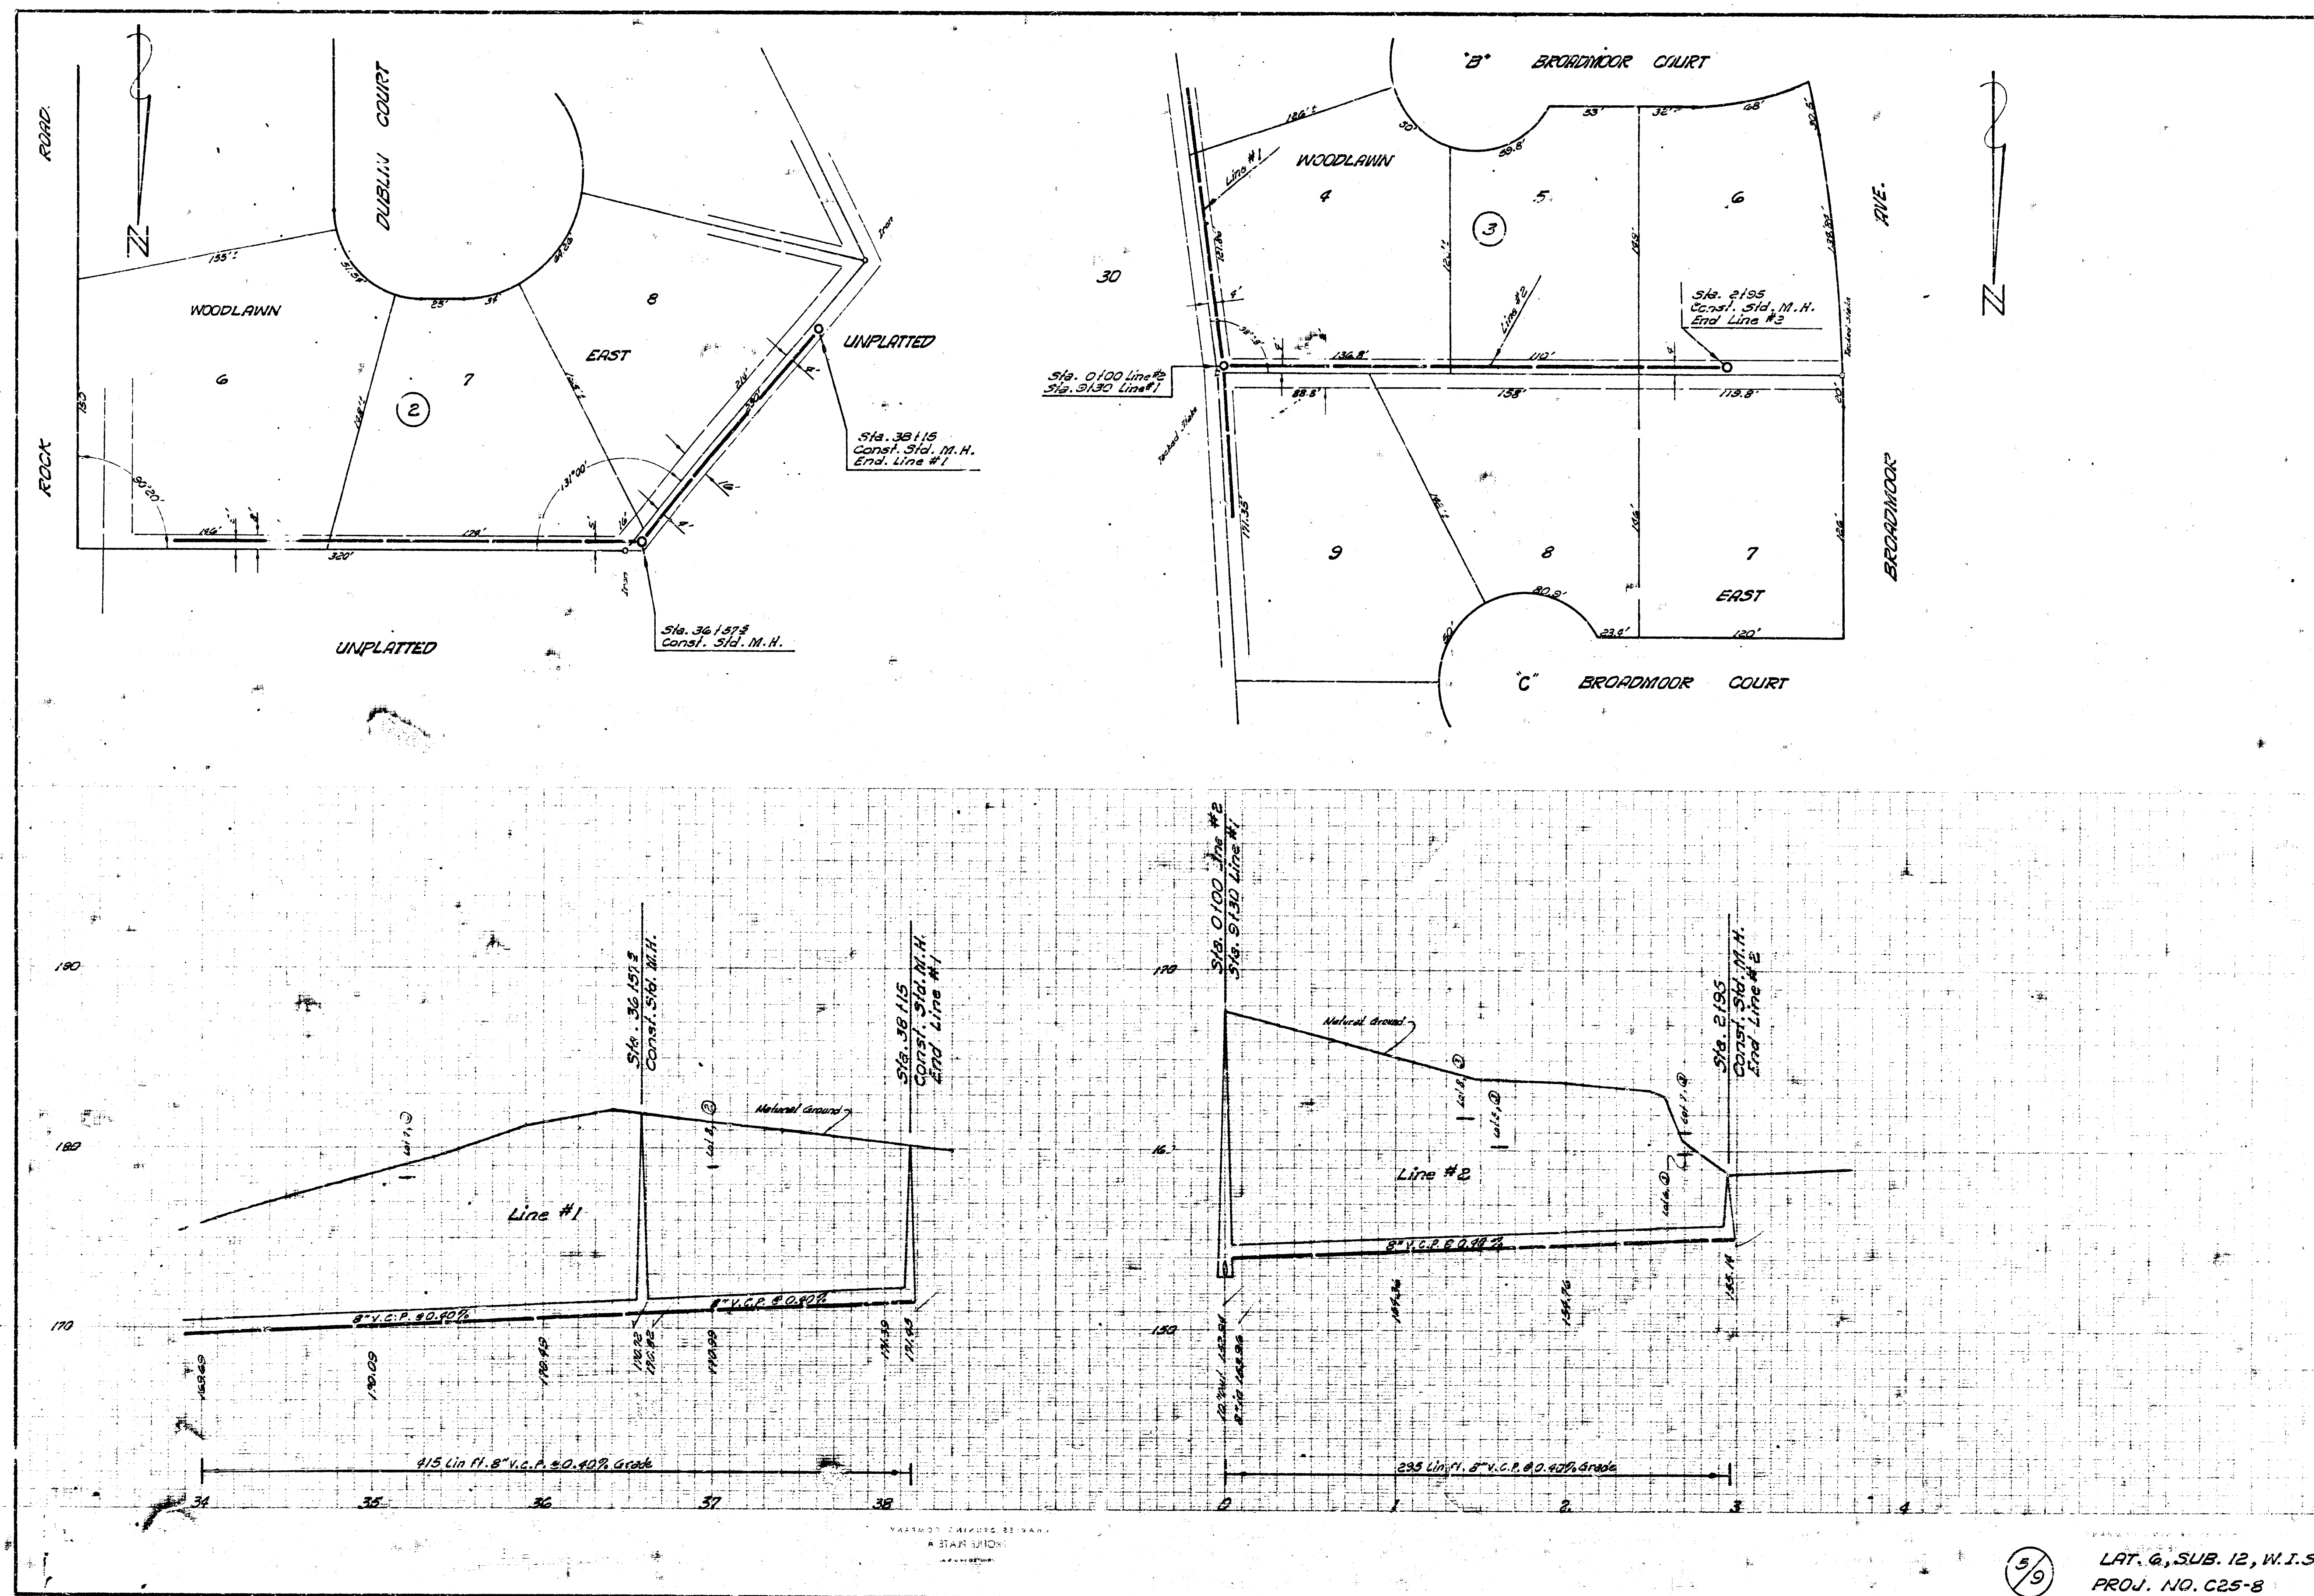

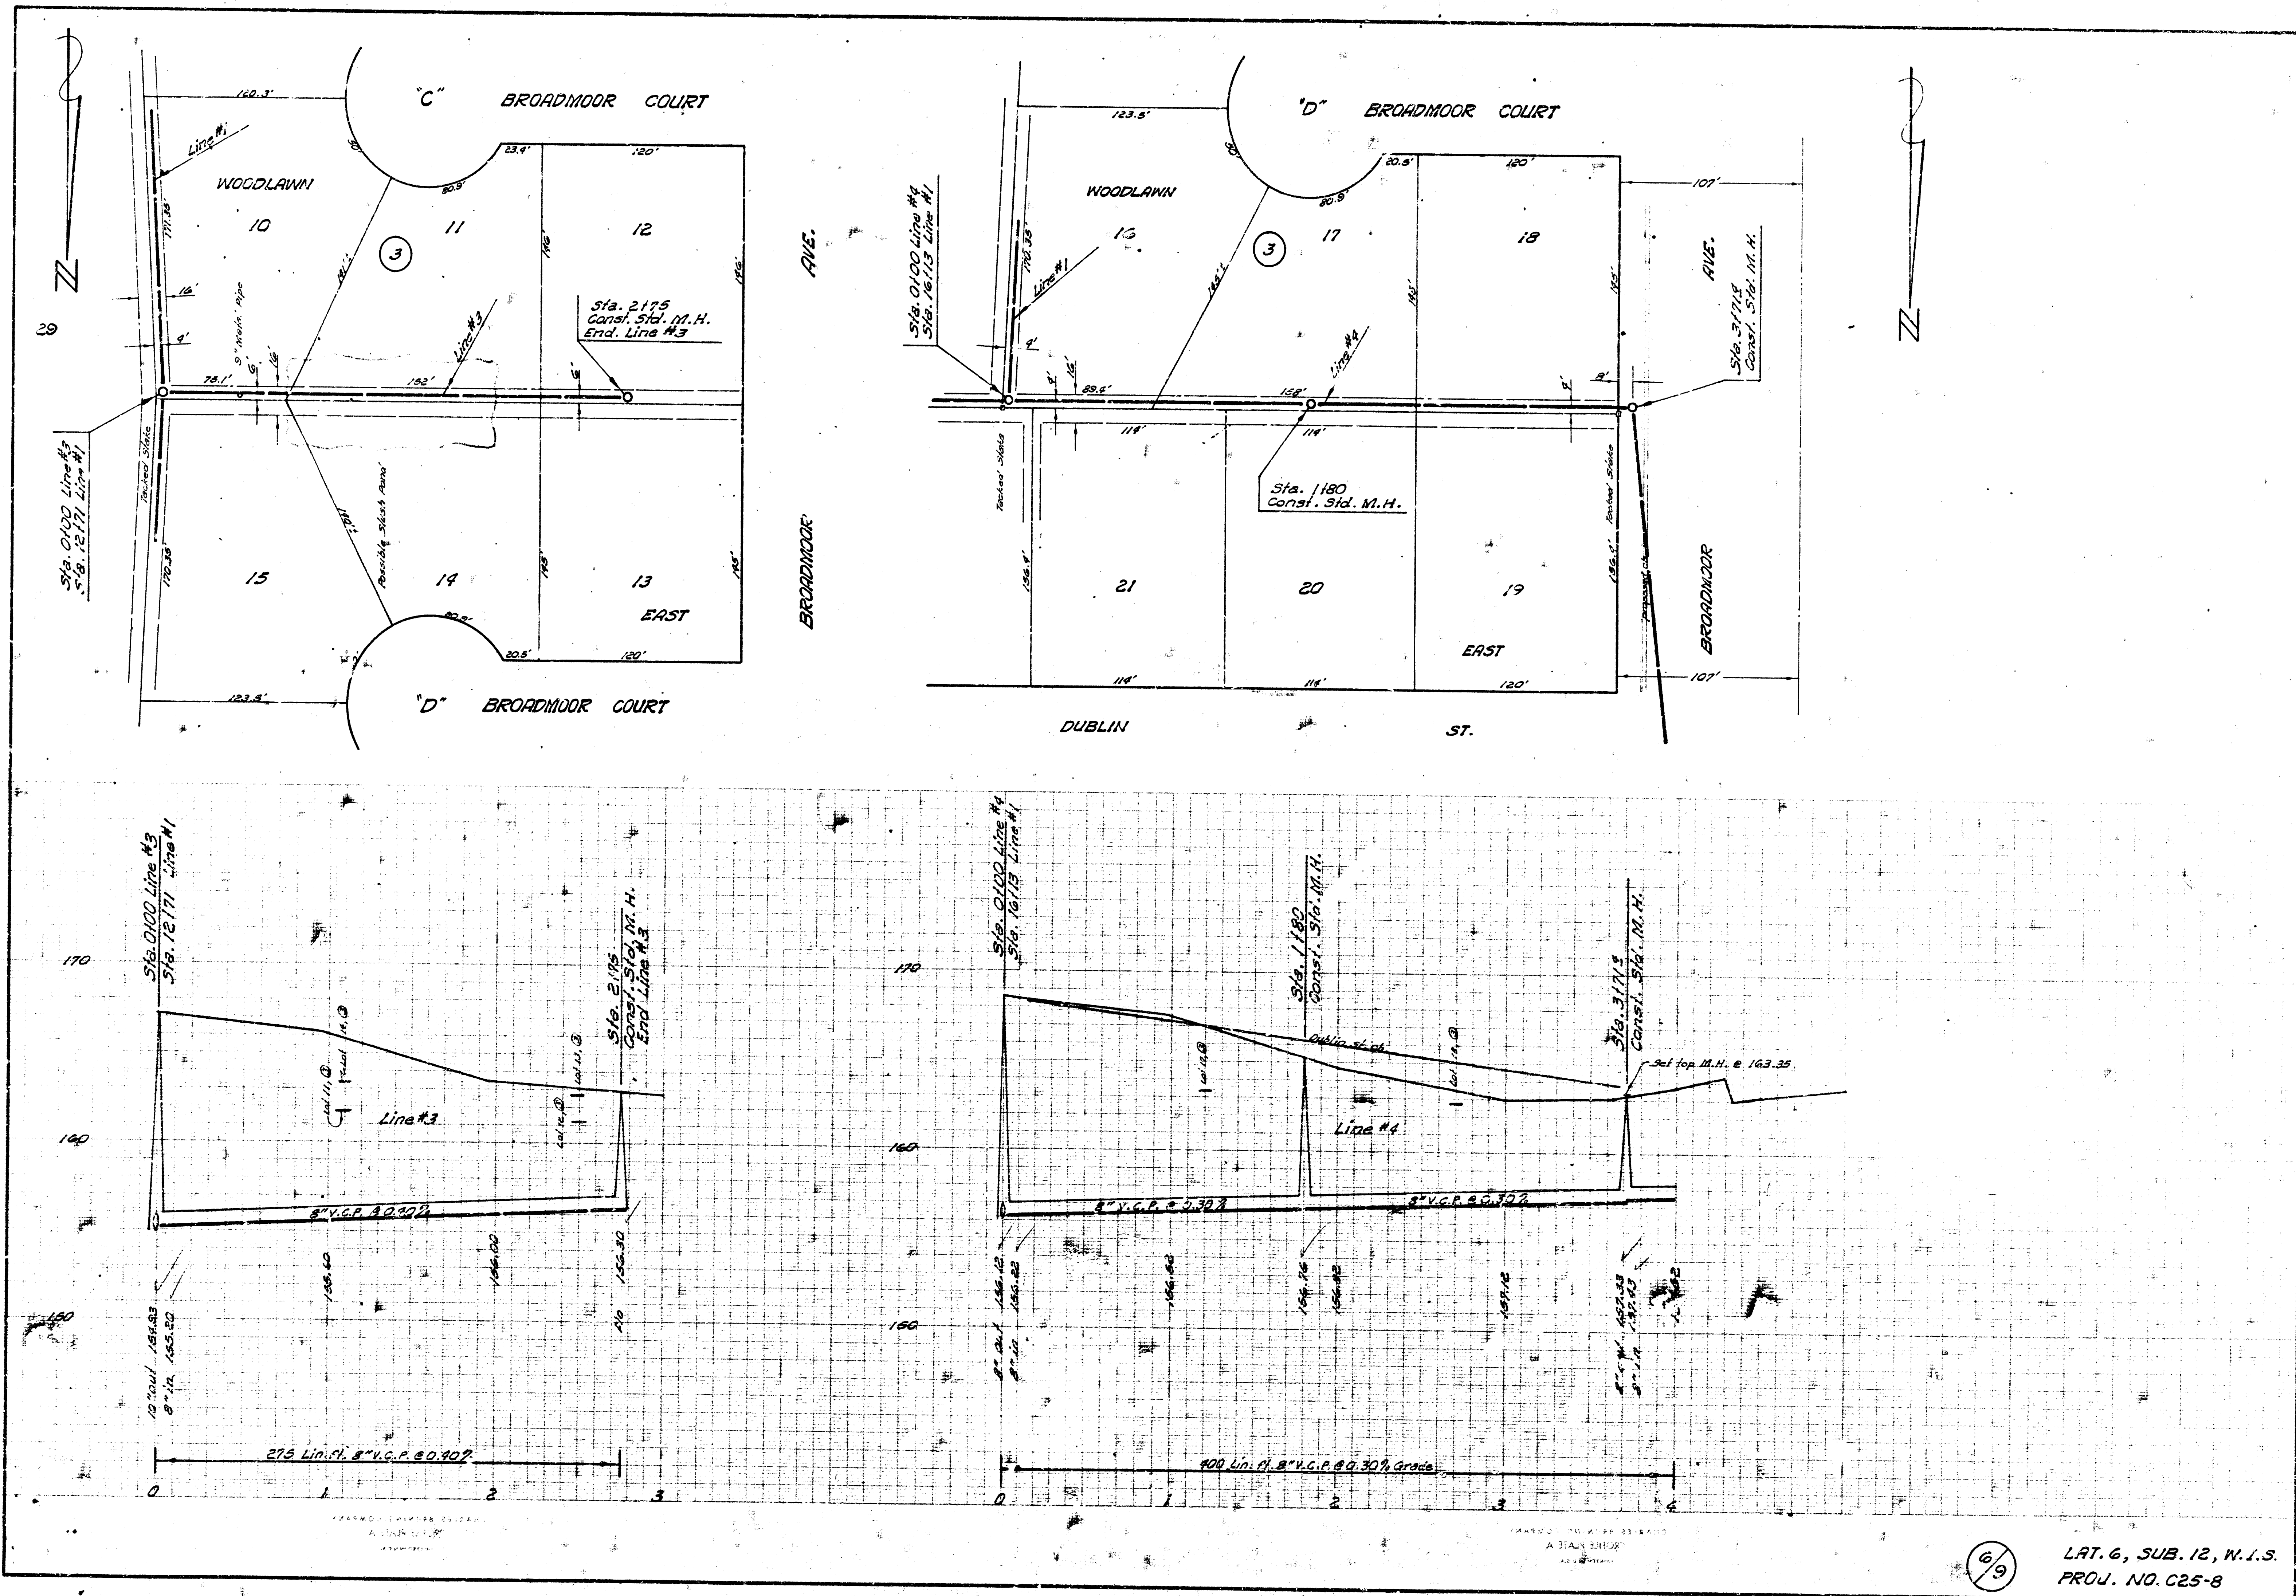

6/9

LAT. 6, SUB. 12, W. 1.S.  
PROJ. NO. C25-8

