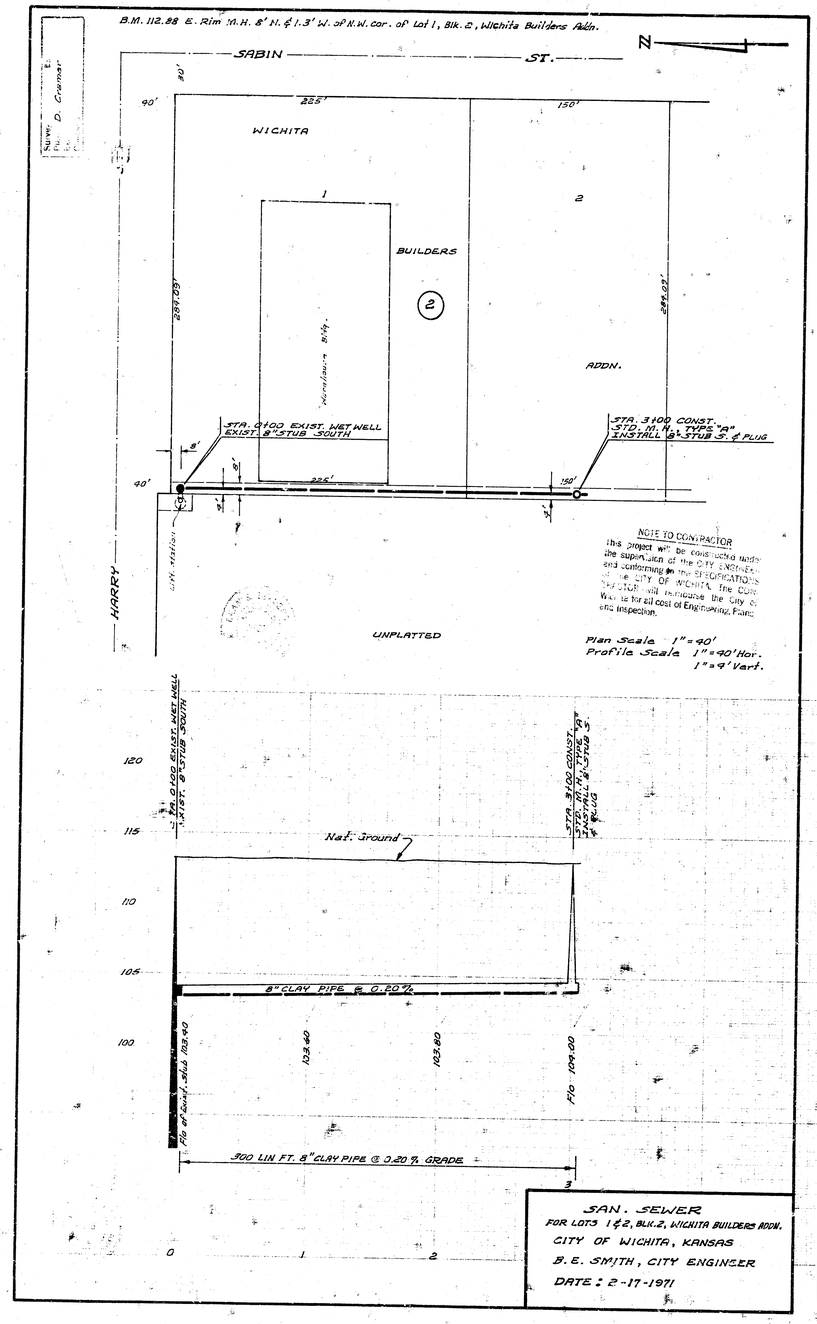
B.M. 112.88 E. Rim M.H. 8' N. & 1.3' W. of N.W. cor. of Lot 1, Blk. 2, Wichita Builders Addn.
SABIN ST.
WICHITA
BUILDERS
ADDN.
STA. 0+00 EXIST. WET WELL EXIST. 8" STUB SOUTH
STA. 3+00 CONST. STD. M.H., TYPE "A" INSTALL 8" STUB S. & PLUG
HARRY
UNPLATTED
NOTE TO CONTRACTOR
Plan Scale 1" = 40'
Profile Scale 1" = 40' Hor.
1" = 4' Vert.
Nat. Ground
8" CLAY PIPE @ 0.20%
300 LIN. FT. 8" CLAY PIPE @ 0.20% GRADE
SAN. SEWER
FOR LOTS 1 & 2, BLK. 2, WICHITA BUILDERS ADDN.
CITY OF WICHITA, KANSAS
B.E. SMITH, CITY ENGINEER
DATE: 2-17-1971

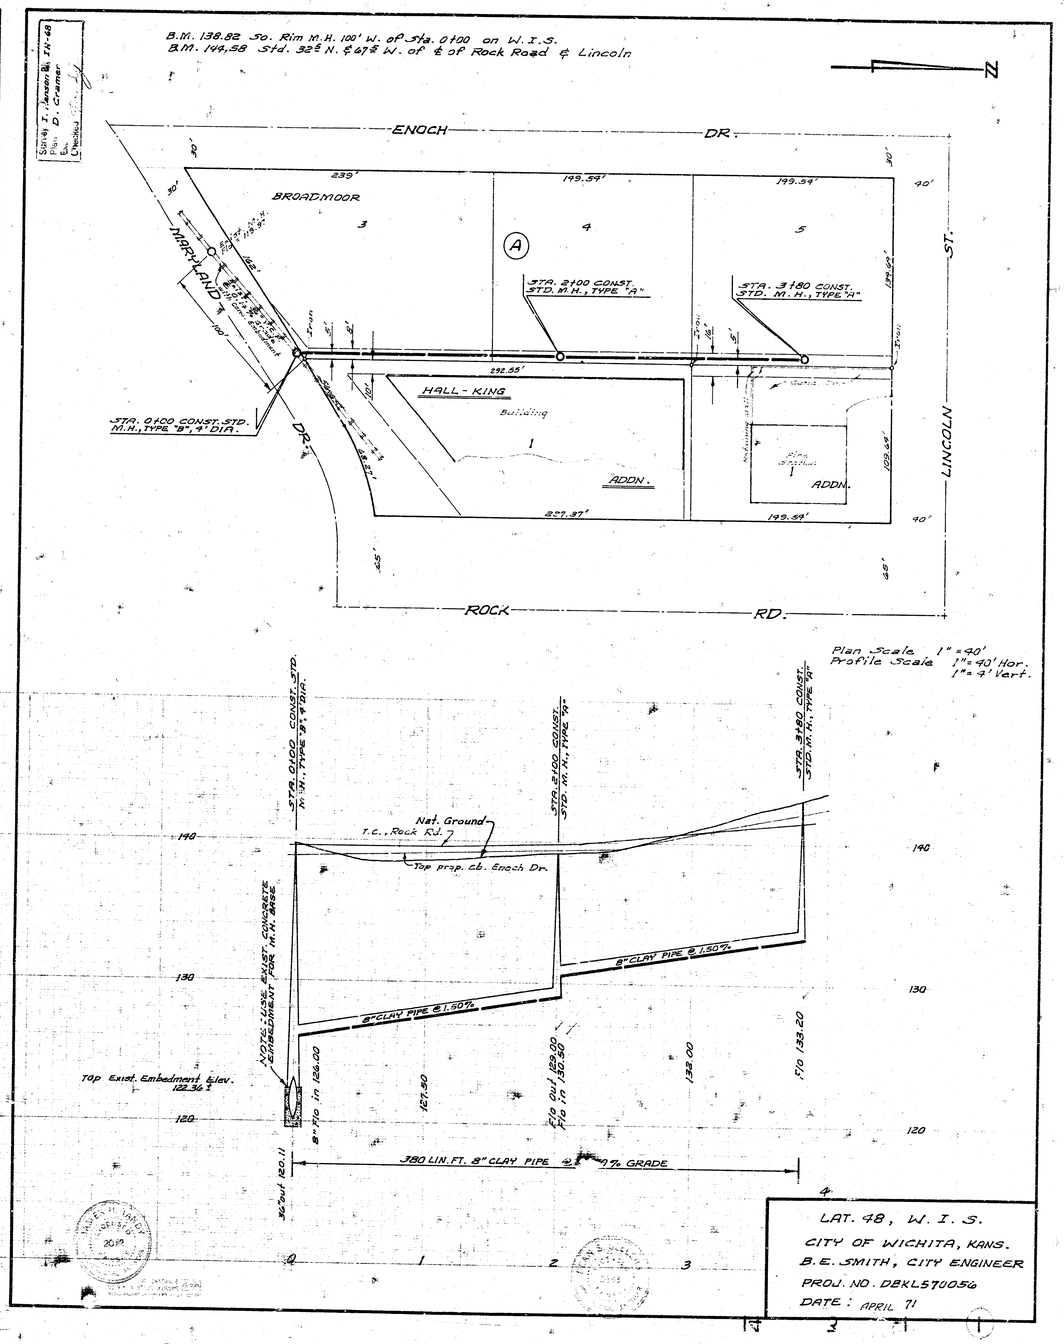
B.M. 138.82 So. Rim M.H. 100' W. of Sta. 0+00 on W.I.S.
B.M. 144.58 Std. 32' N. & 67' W. of ℄ of Rock Road & Lincoln
ENOCH DR.
BROADMOOR
MARYLAND
STA. 2+00 CONST. STD. M.H., TYPE "A"
STA. 3+80 CONST. STD. M.H., TYPE "A"
STA. 0+00 CONST. STD. M.H., TYPE "B", 4' DIA.
HALL-KING
ADDN.
ROCK RD.
LINCOLN ST.
Plan Scale 1" = 40'
Profile Scale 1" = 40' Hor.
1" = 4' Vert.
Nat. Ground
T.C., Rock Rd.
Top prop. ch. Enoch Dr.
8" CLAY PIPE @ 1.50%
8" CLAY PIPE @ 1.90%
Top Exist. Embedment Elev. 122.36
380 LIN. FT. 8" CLAY PIPE @ 1.90% GRADE
LAT. 48, W.I.S.
CITY OF WICHITA, KANS.
B.E. SMITH, CITY ENGINEER
PROJ. NO. DBKL570056
DATE: APRIL 71