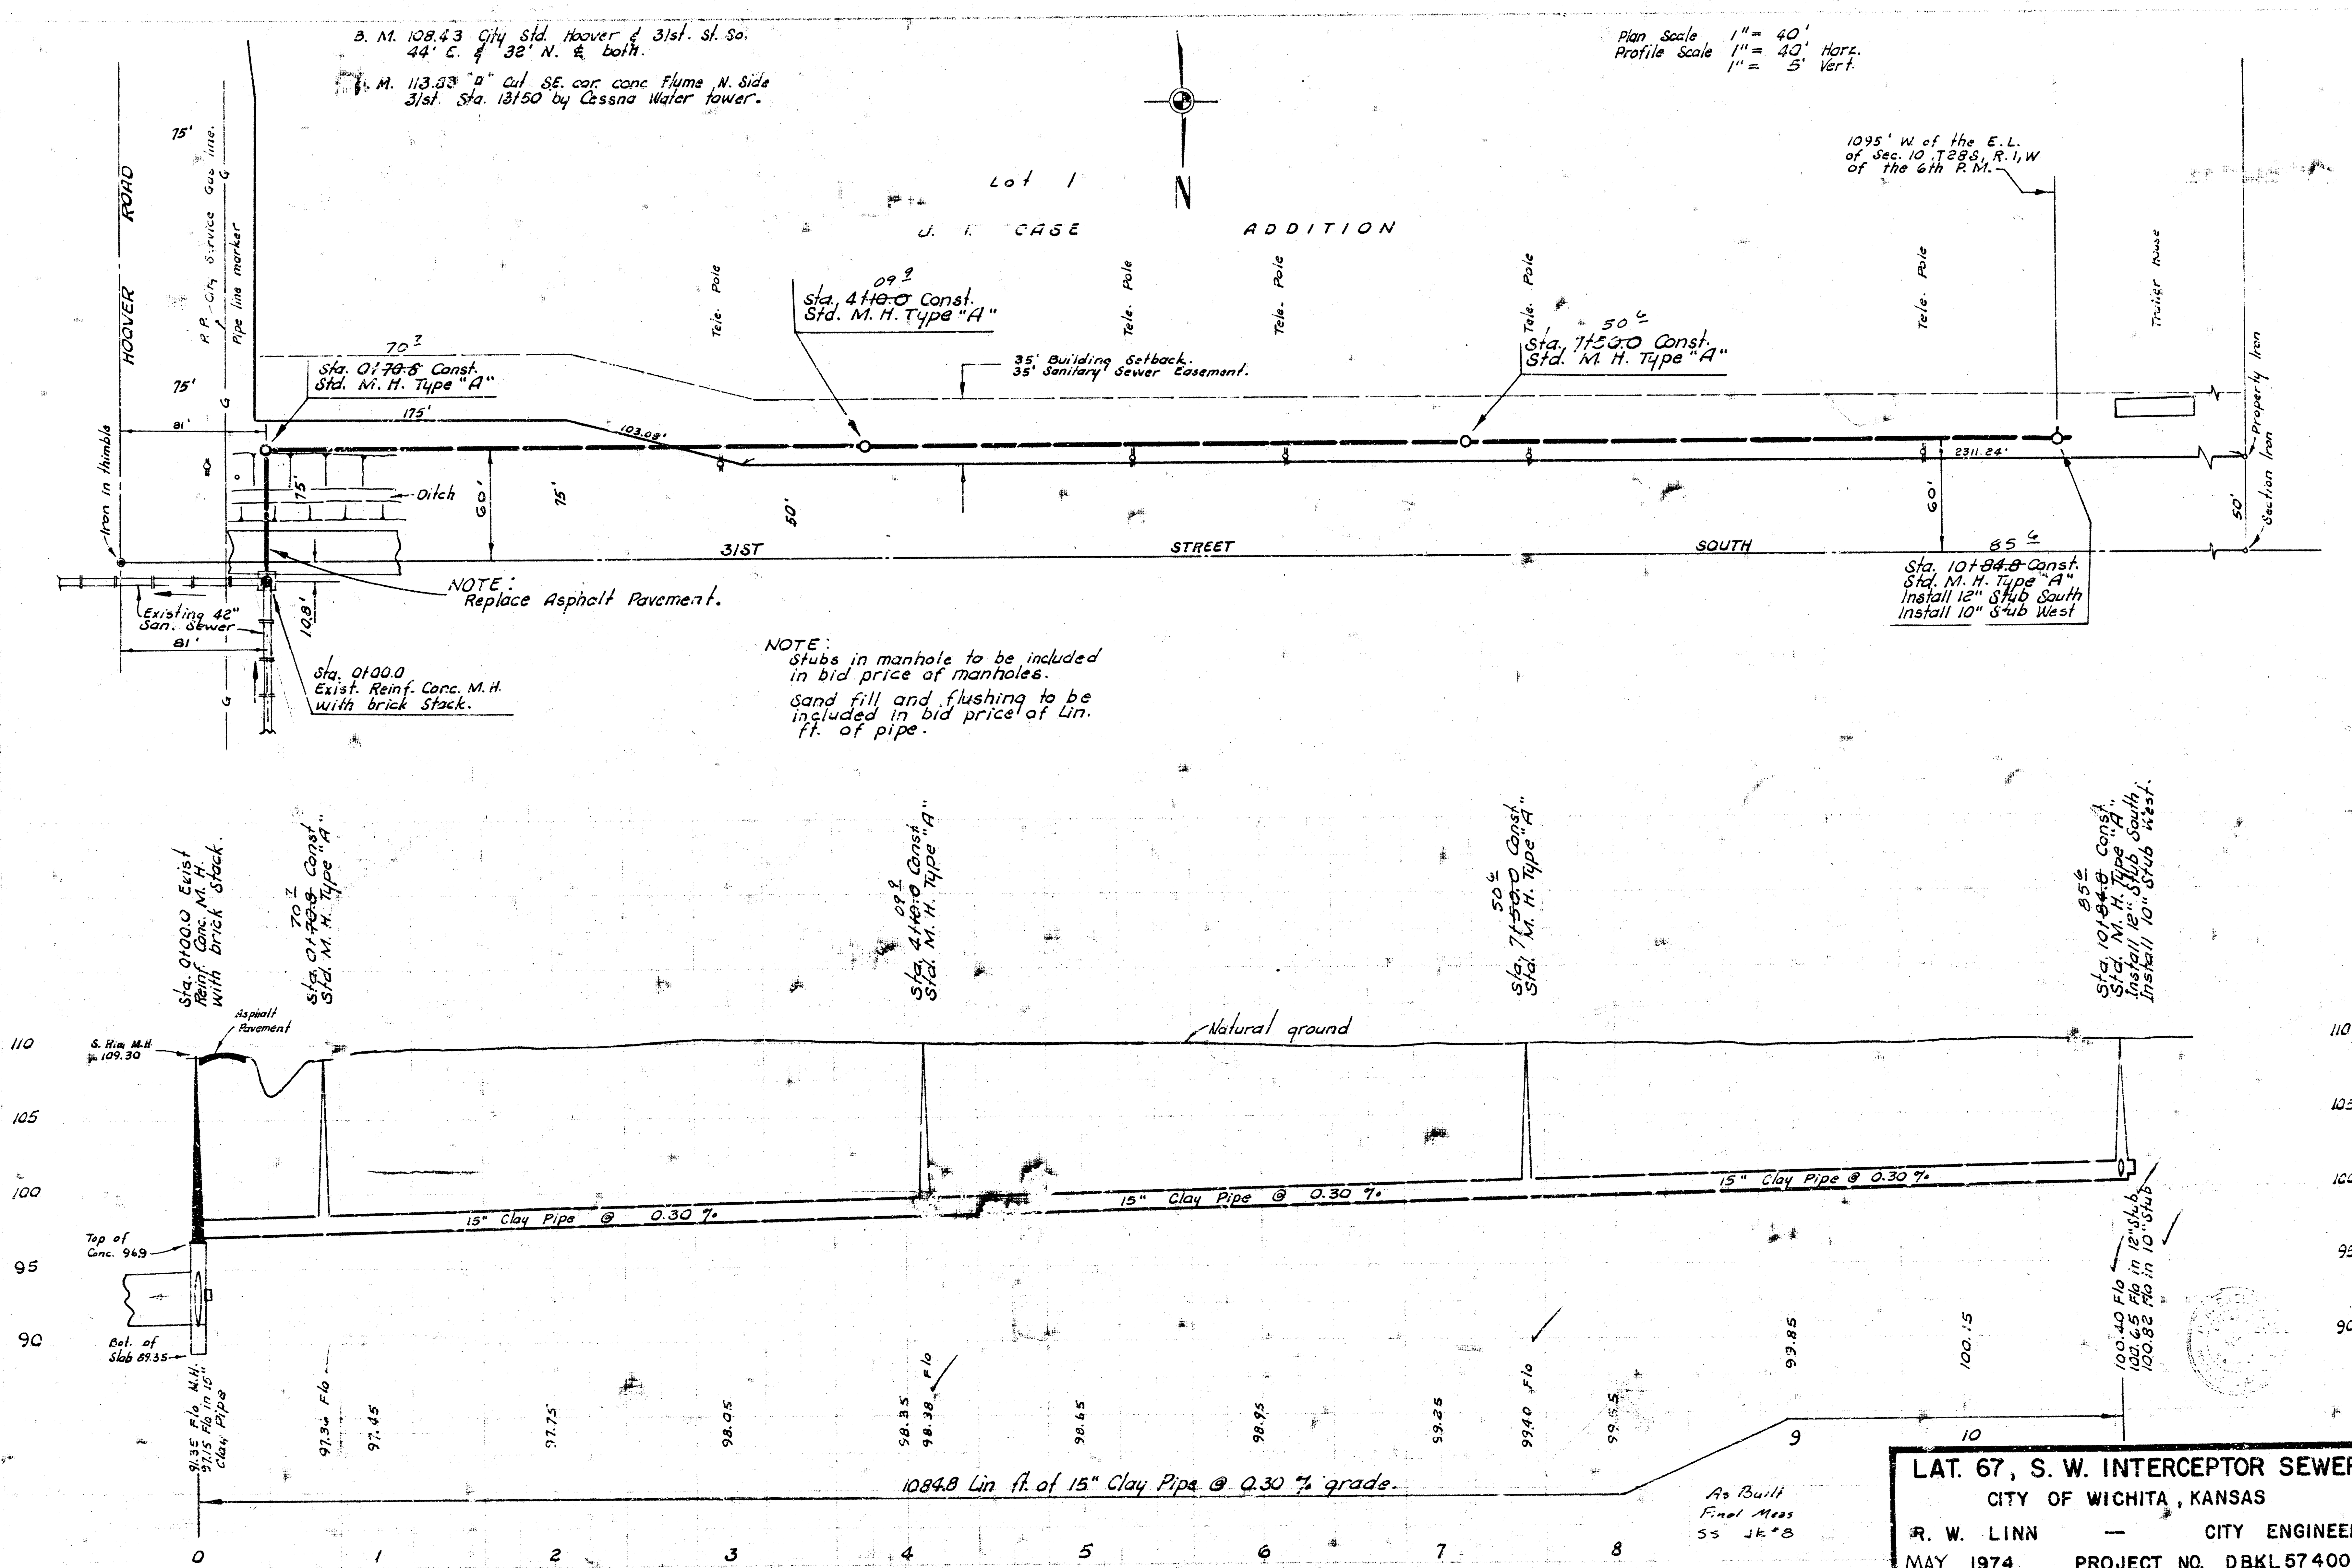

LAT. 67, S. W. INTERCEPTOR SEWER

CITY OF WICHITA, KANSAS

R. W. LINN — CITY ENGINEER

MAY 1974 PROJECT NO. DBKL 574003

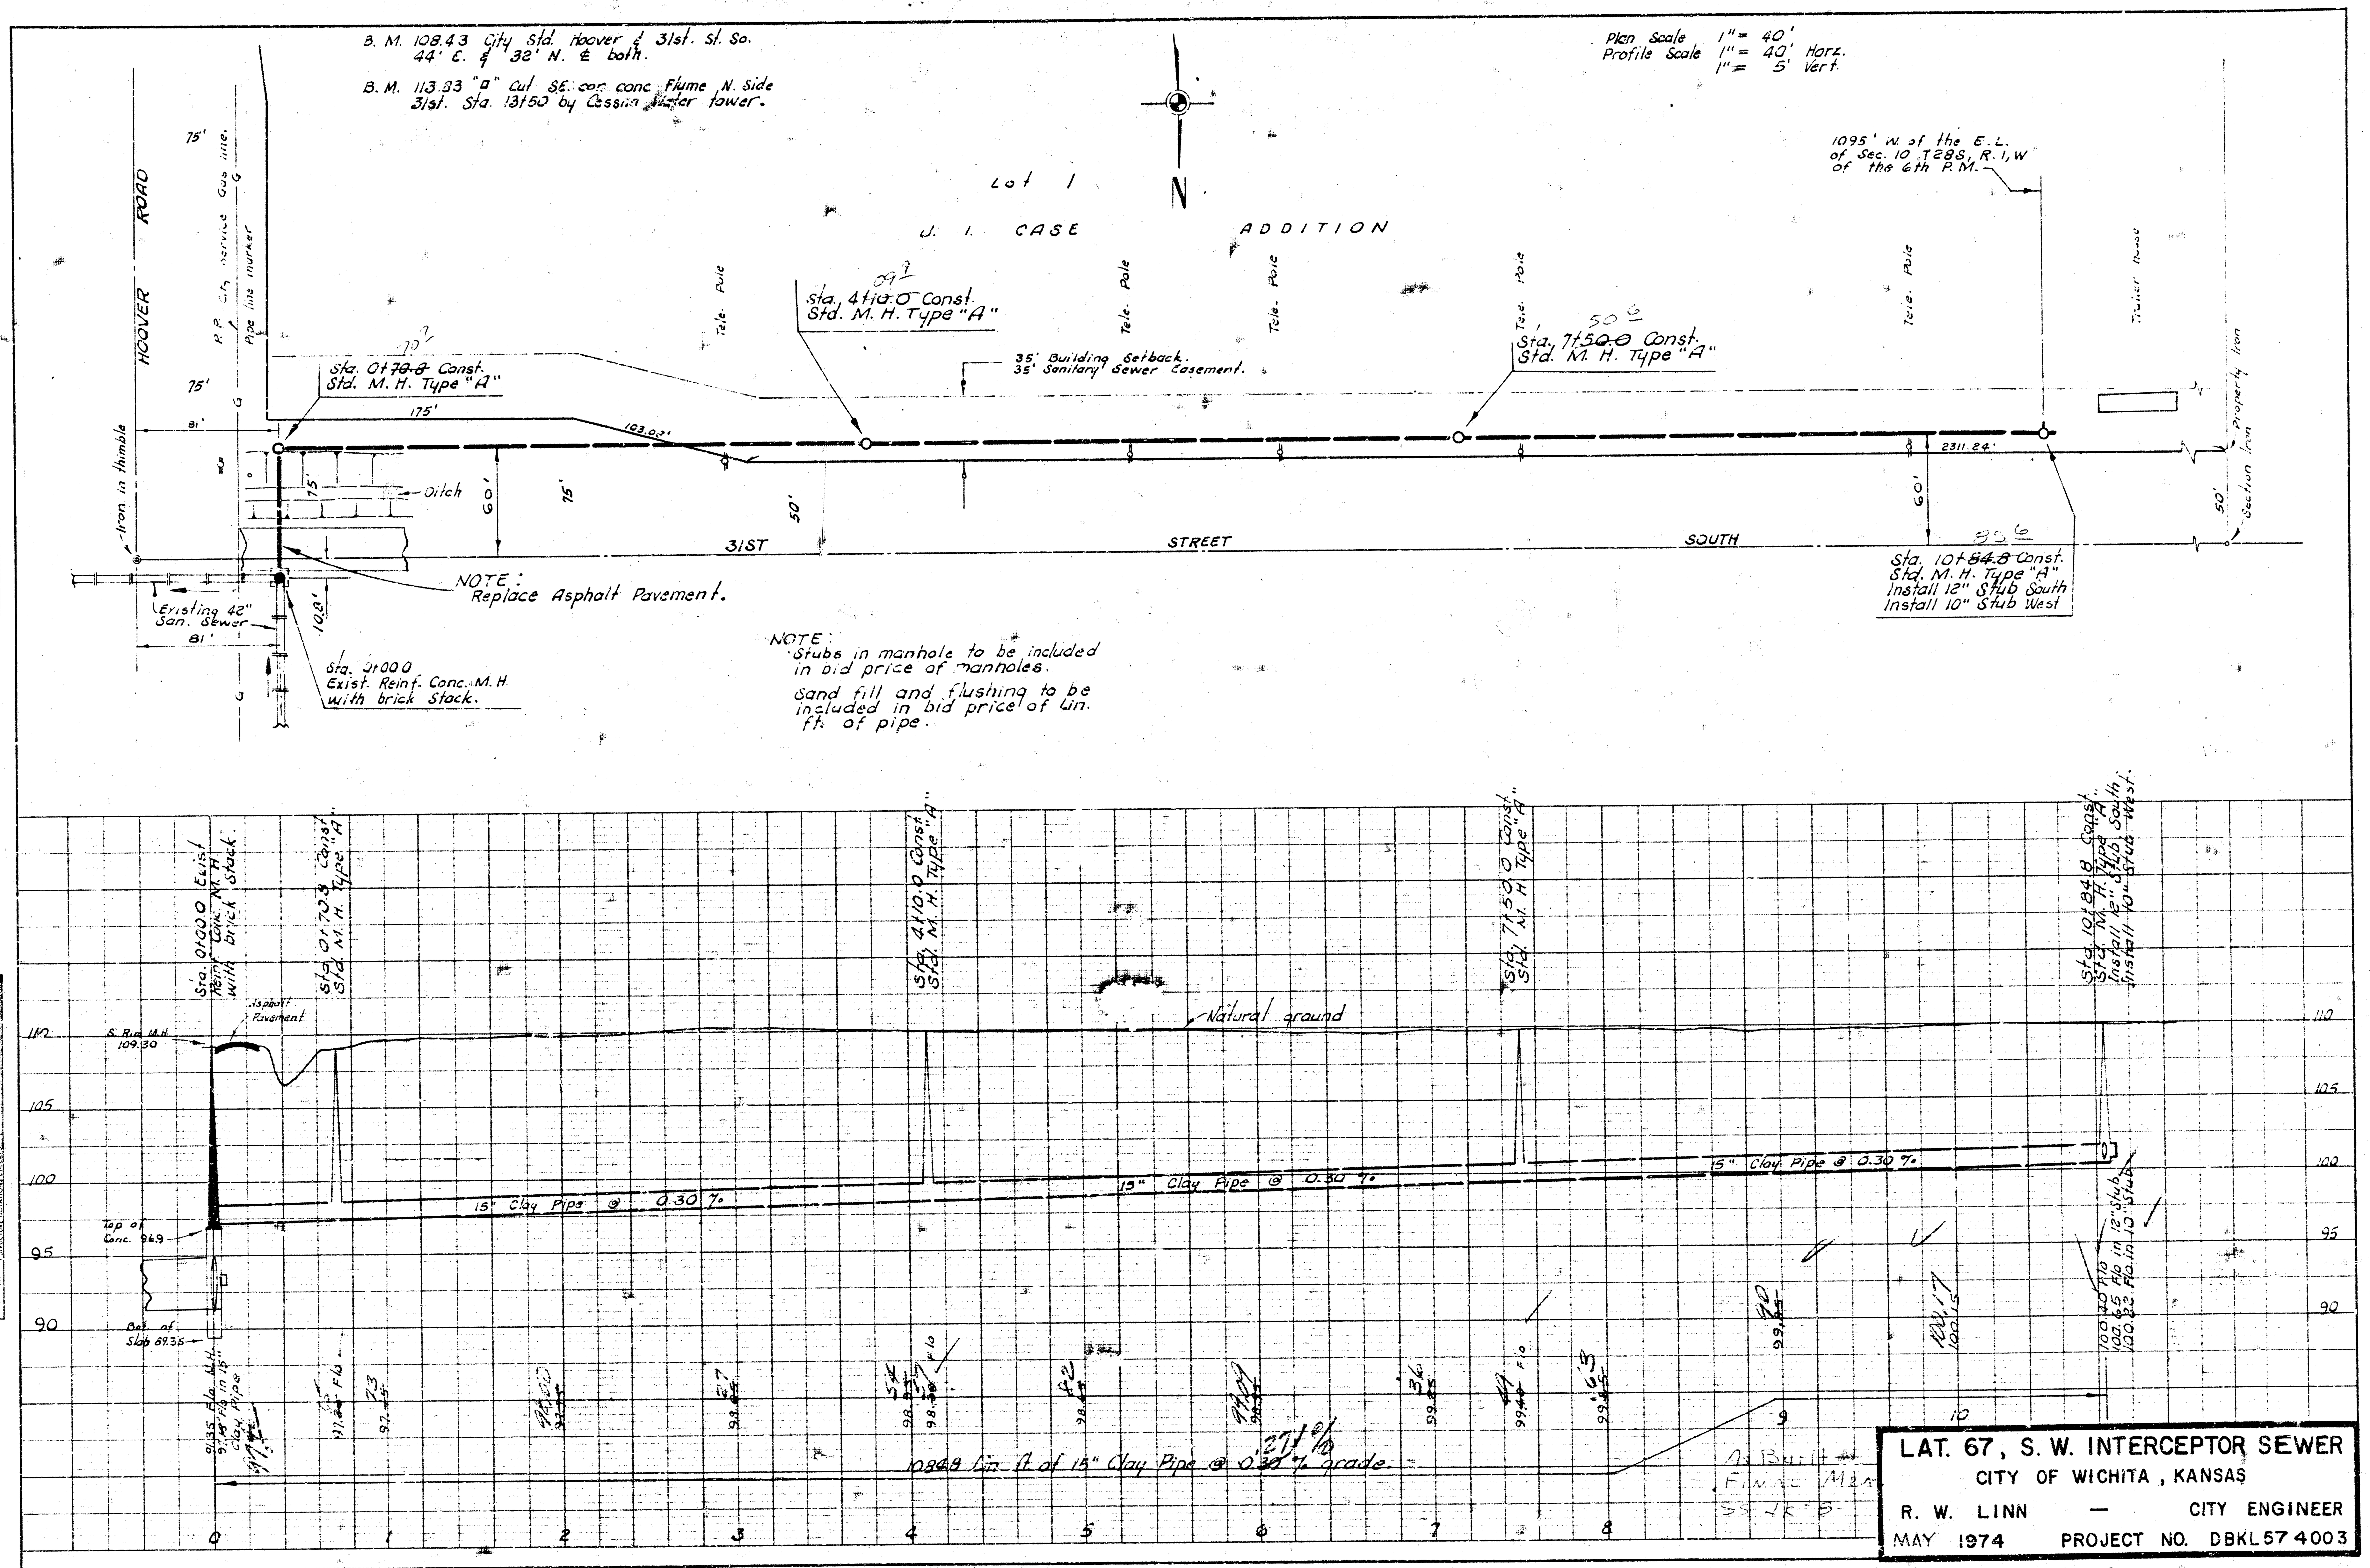

LAT. 67, S. W. INTERCEPTOR SEWER

CITY OF WICHITA, KANSAS

R. W. LINN — CITY ENGINEER

MAY 1974 PROJECT NO. DBKL 57 4003

K+E PLATE 1, PLAN-PROFILE KEUFFEL & ESSER CO.