B.M. 87.40 4" N.W. Cor. Conc. Sign Base S.W. Mac Arthur & Hydraulic
B.M. 87.44 R.R. Spike N.S. P.P. S.W. Cor. Ellis & Mac Arthur.
B.M. 87.45 R.R. Spike N.W. Side P.P. N.W. Selma & Ellis.

AR-59
Riggs Laursen

Note: Contractor to notify George Hoffsess @ 524-0491 prior to crossing any Cities Service Gas Pipeline.

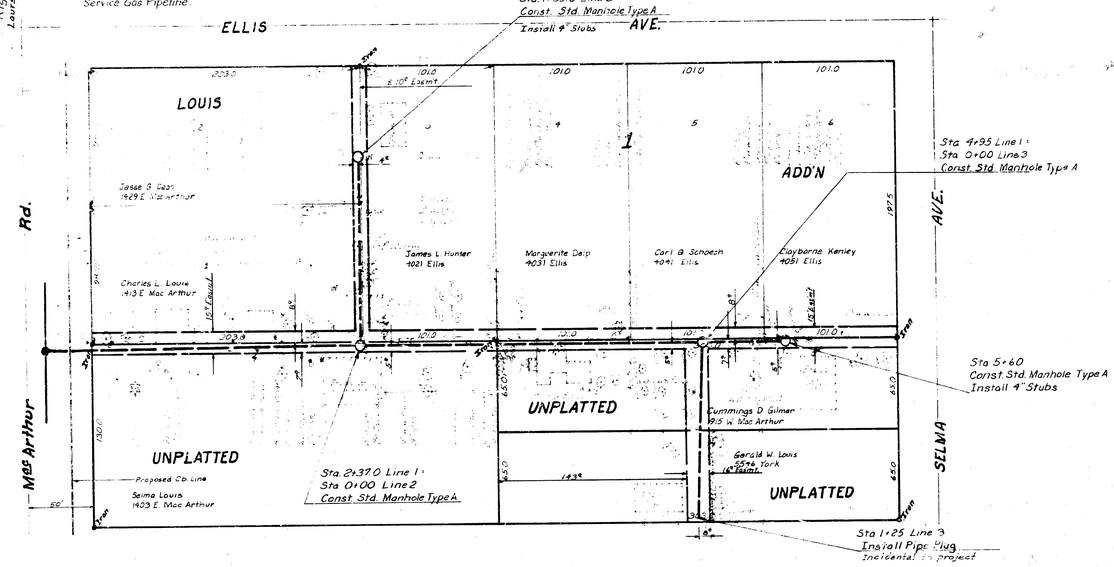

PLAN SCALE 1"=40'
PROFILE SCALE 1"=40' HOR.
1"=4' VERT.

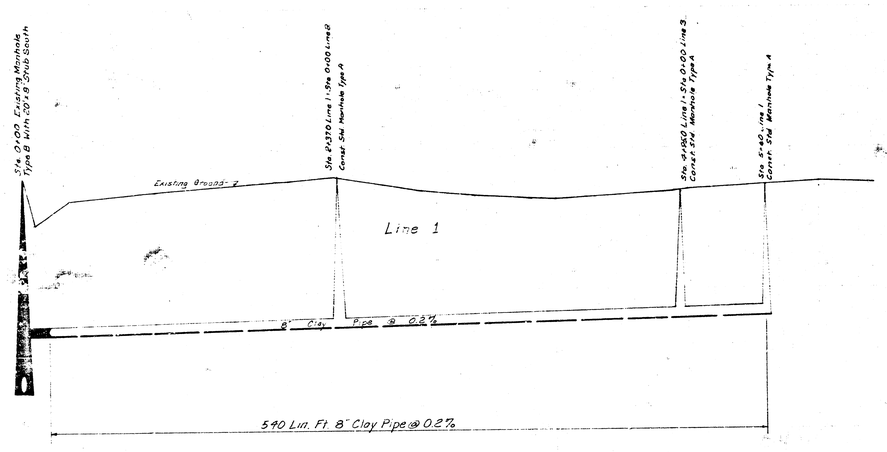

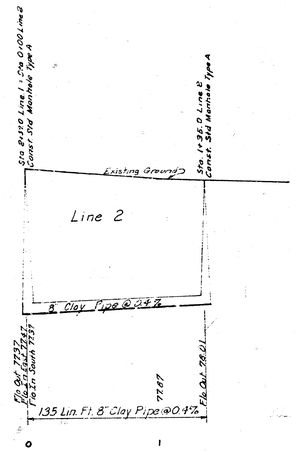

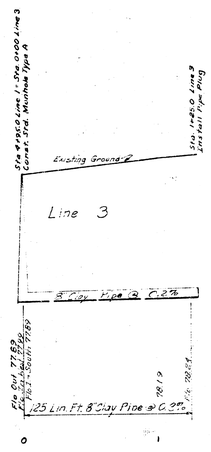

LAT. 17, SUB!, S.W. INTER.
CITY OF WICHITA, KANSAS
R.W. LINN, CITY ENGINEER
DATE:
PROJ. NO. DBKL570039

14 3 5 12