BM 134.719 R.R. Spike W. Side P. Pole W.S. Ridge Rd @ N.L. University.
BM 141.05 City Standard S.E. Cor. Ridge Rd & Maple
BM 139.813 R.R. Spike W. Side P. Pole S.S. University, Mid-way Between Summitlawn & Scouller Dr.

NOTE TO FIELD ENGR. AND CONTRACTOR:
Save trees in temp. Const. Easement if possible.

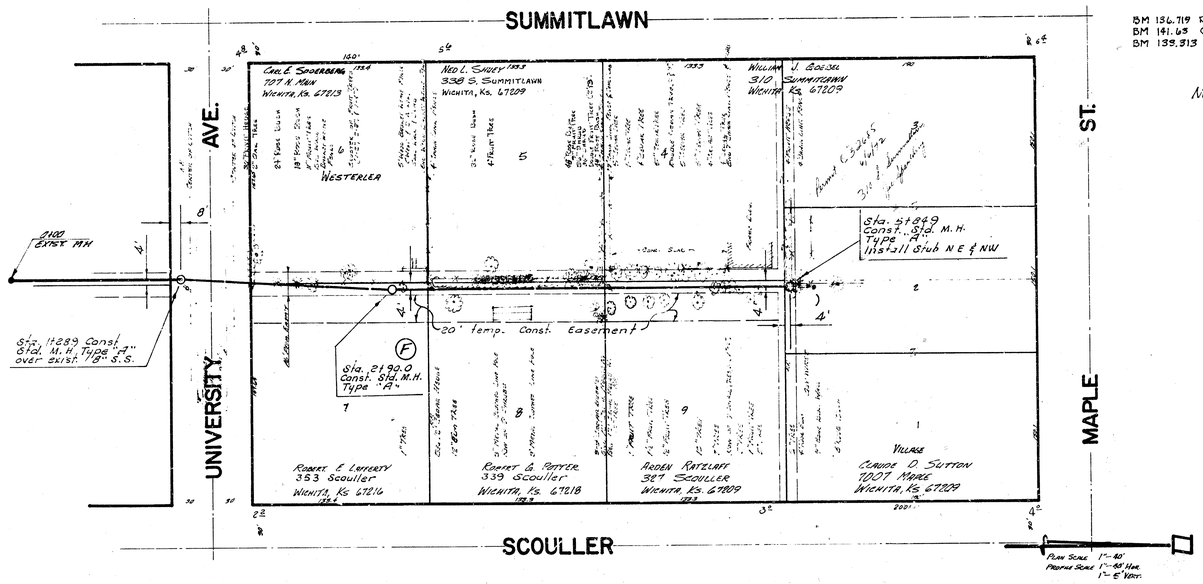

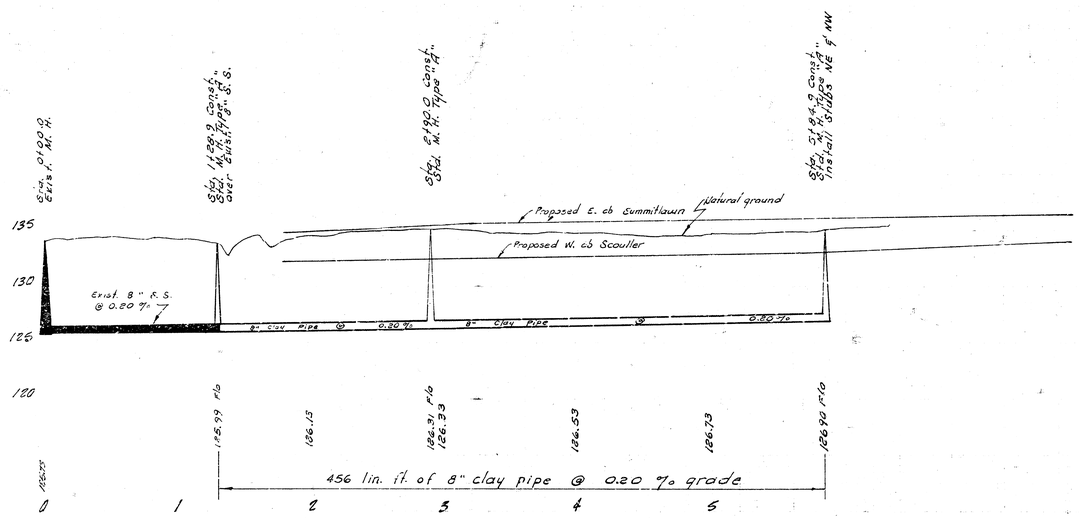

Lot 10, Main 4, S.W.I.
City of Wichita, Kansas
R. W. Link, City Engineer
Project No. DBKL 511245
Date: April 1972