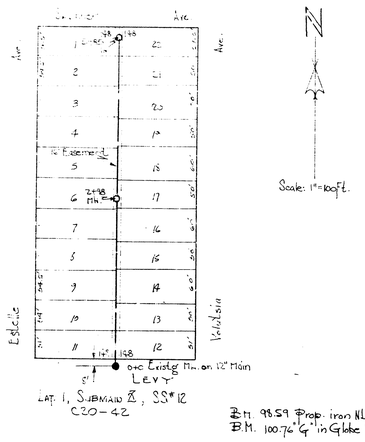

LAT. 1, SUBMAIN Z, SS# 12
C20-42

B.M. 98.59 Prop. iron NL Levy & EL Grove
B.M. 100.76 "G" in Globe S.end E. ob. Estelle & Funston.

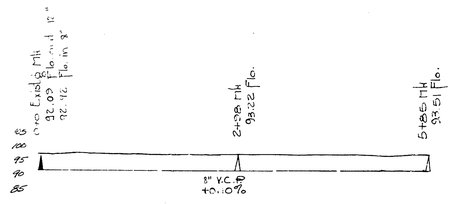

Block 3
Merriman Park
Place Addn.

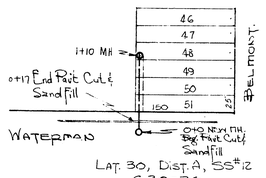

LAT. 30, DIST. A, SS# 12
C20-36

B.M. 115.43 "T" Troy Pt. N.W. Corner Waterman & Belmont.

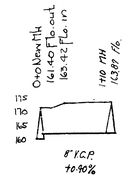

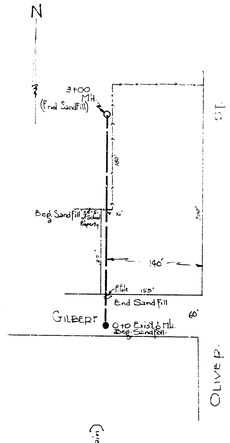

B.M. 1612.38 E. Rim MH. C+0

LAT. 49, DCS SS# 12

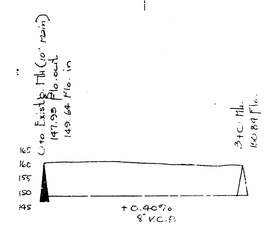

LAT. 49, D.C.S. SS# 12
LAT. 30, DISTRICT A, SANITARY SEWER # 12
LAT. 1, SUBMAIN Z, SANITARY SEWER # 12
CITY OF WICHITA, KANSAS
L.K. White City Engineer
DATE 5-24-50 Proj. No. C20