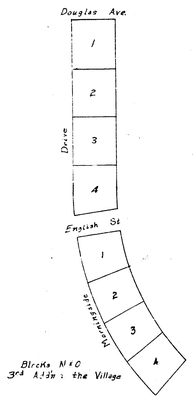

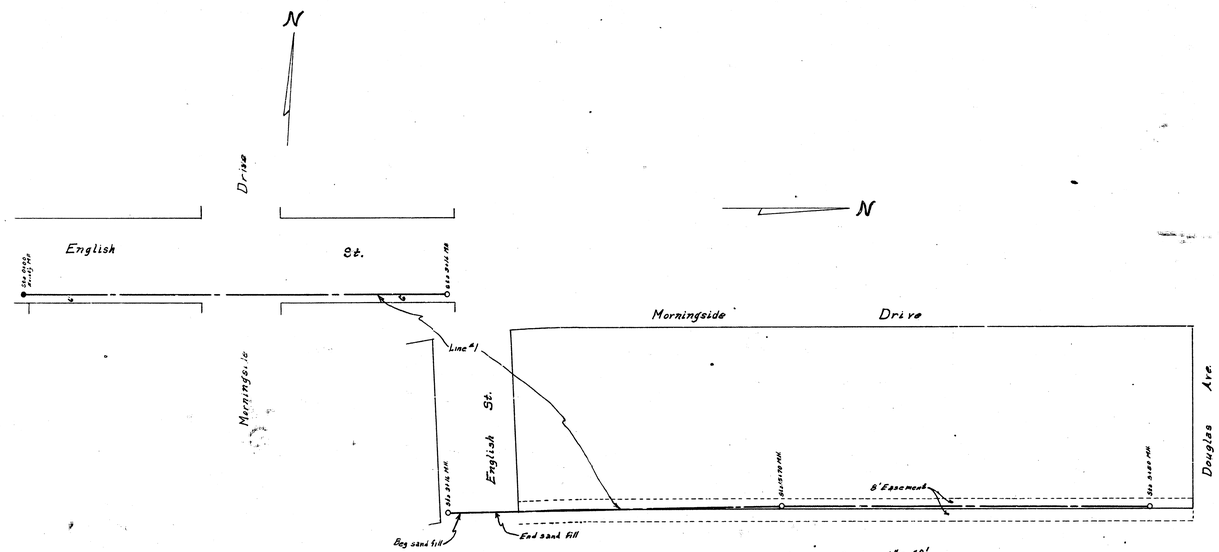

Scale: 1" = 40'
Book: CHM 63

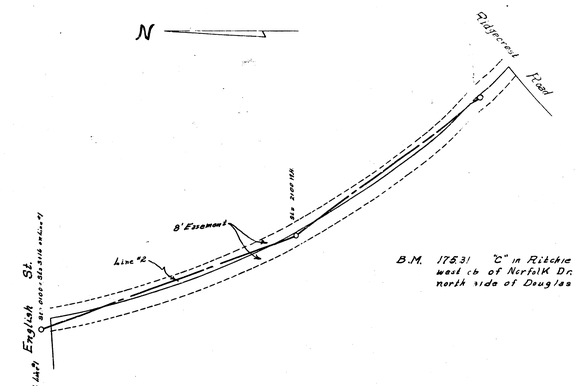

B.M. 175.31 "C" in Ritchie
west cb of Norfolk Dr.
north side of Douglas

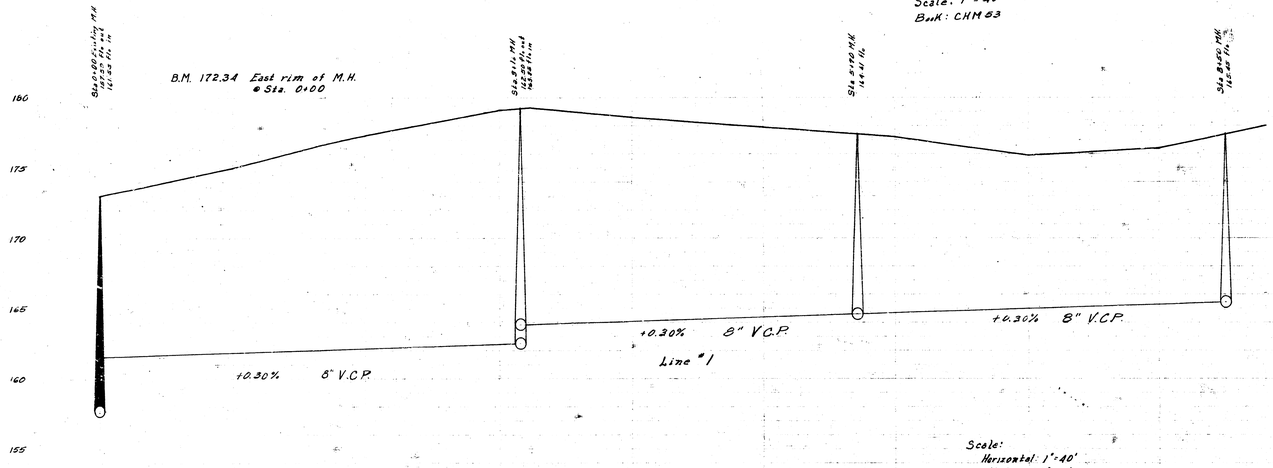

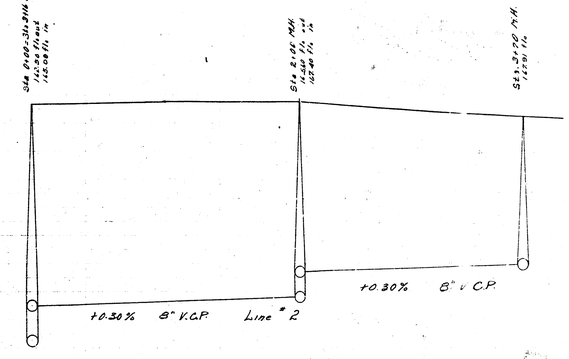

Scale:
Horizontal: 1" = 40'
Vertical: 1" = 4'

TAMPED BACKFILL

Ditch Width			Ditch Depth
24"	all	over	20'
27"	"	"	11'
30"	"	"	10'

LAT. 54, D.C.S, SS#12
City of Wichita, Kansas
L.K. White City Engineer
March 1951 Proj. No. C21-2