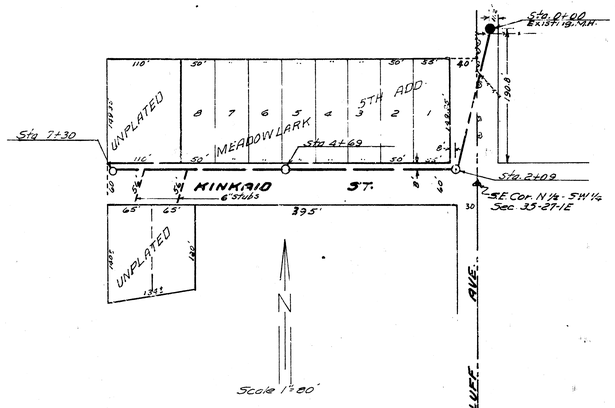

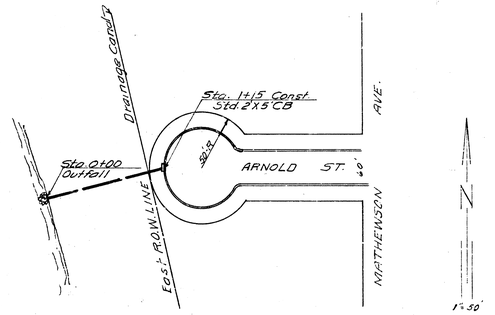

B.M. 129.18 N. Rim N.H. 0+00
Note: Trench for 6" stubb shall be sand back fill.

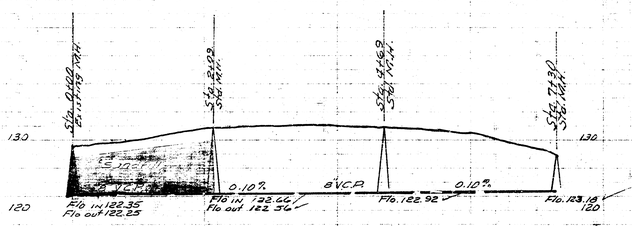

Date 6-16-54
Designed by McClain
Checked by E
Sheet No. 4 of

Date 6-23-54
Designed by McClain
Checked by
Sheet No. 31.68

B.M. 122.36 "X" St. corner wingwall canal bridge @ 17th. street.

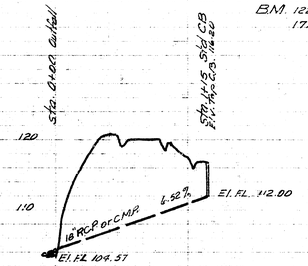

Note: From sta. 0+00 to 0+12 Pipe shall be encased in 6" of concrete

LAT. 65 DCS. SS.12
CITY OF WICHITA KANSAS
B.E. SMITH CITY ENGINEER
Proj. No. C-24-41

PRIVATE S.W.S.
ARNOLD ST. & DRAINAGE CANAL
CITY OF WICHITA KANSAS
B.E. SMITH CITY ENGINEER