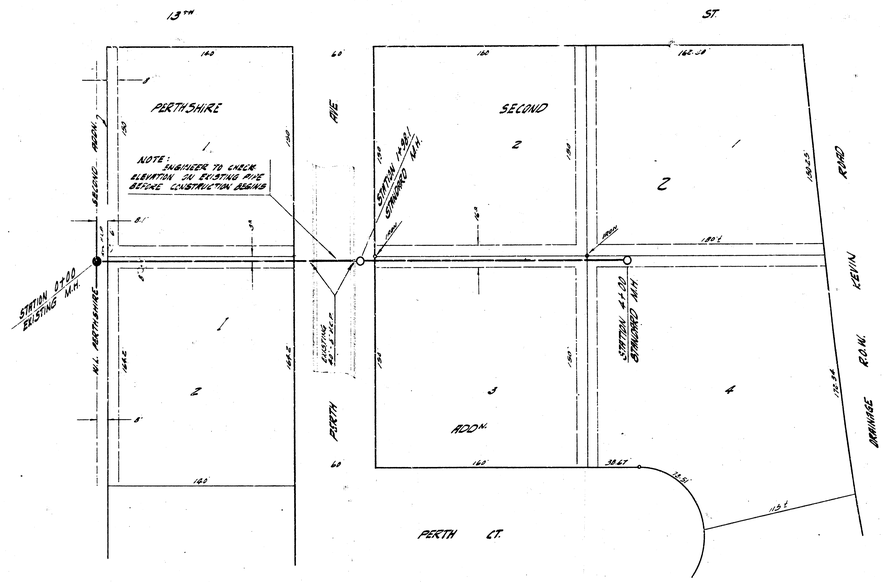

PLAN SCALE 1" = 40'
PROFILE SCALE 1" = 40' HOR. 1" = 4' VERT.

B.M. 208.67 "T" IN TROY FIRE HYD. S.W. COR. 13TH & PERTH

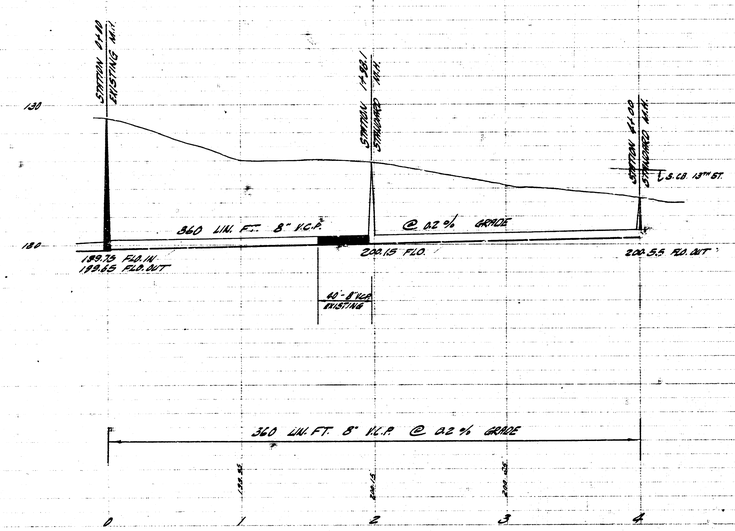

LAT. 77 D.C.S. #2 S.S.12

CITY OF WICHITA, KANSAS

B. E. SMITH, CITY ENGINEER

PROJ. NO. C29-59 DATE JUNE 19, 1959

14