



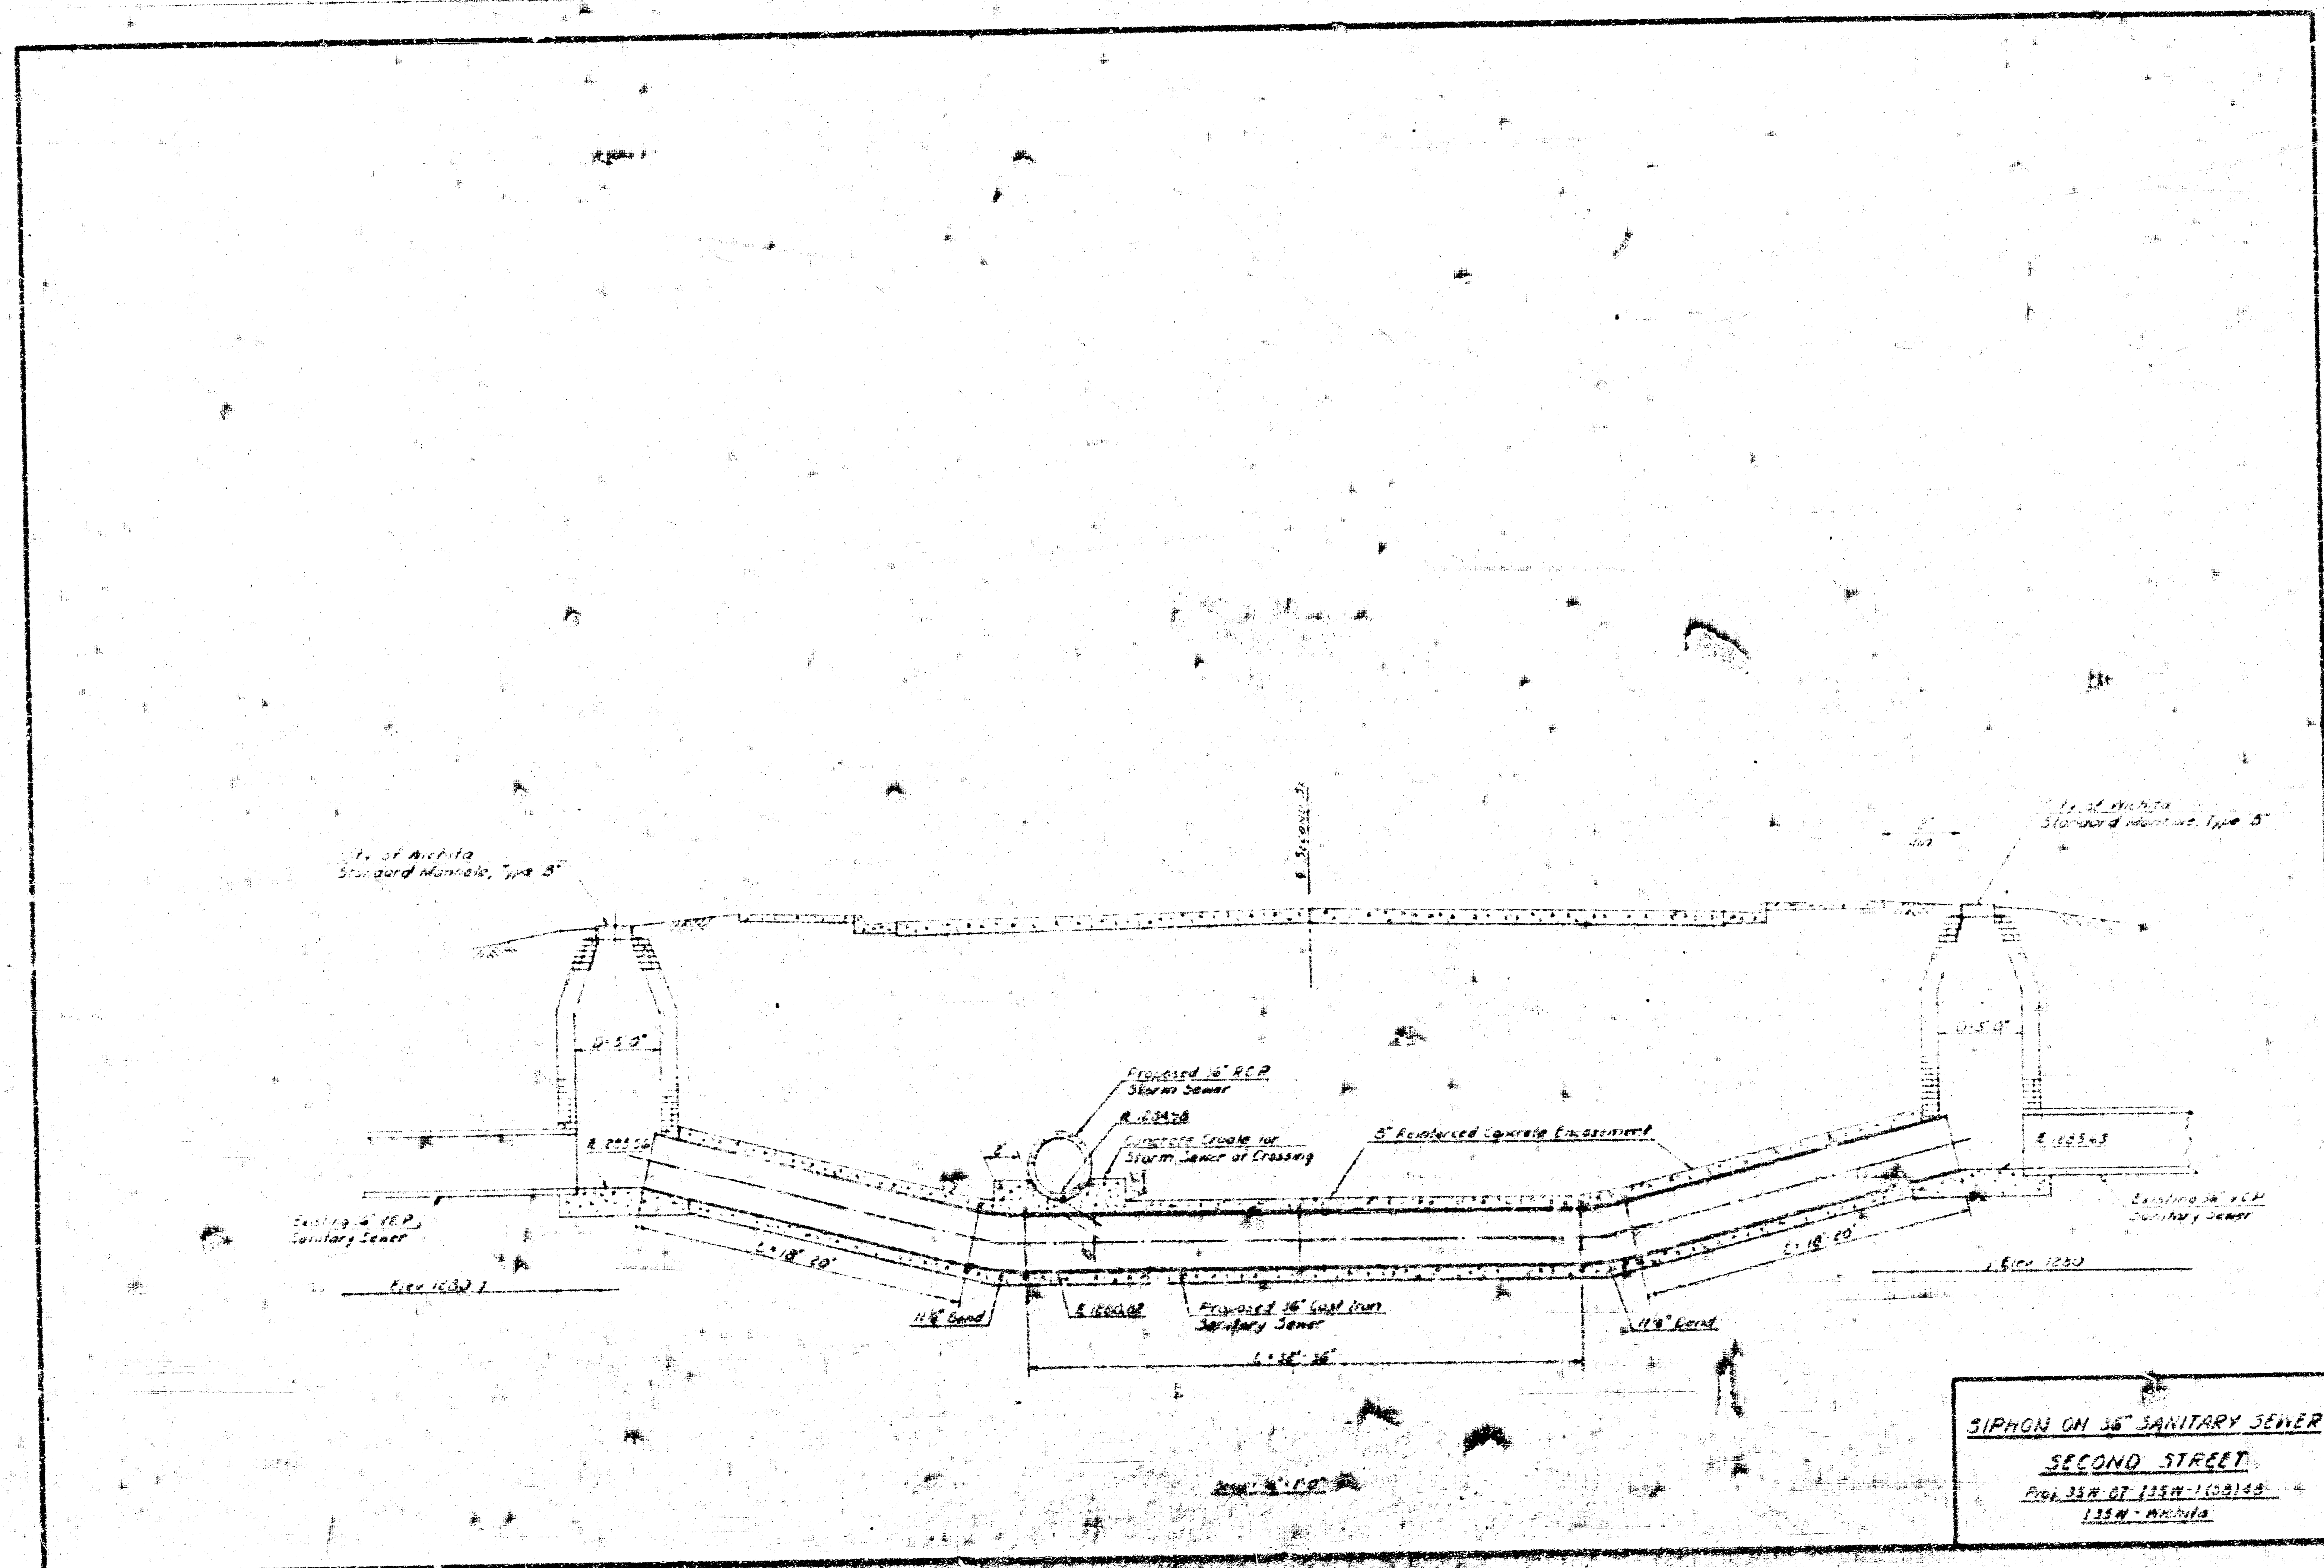

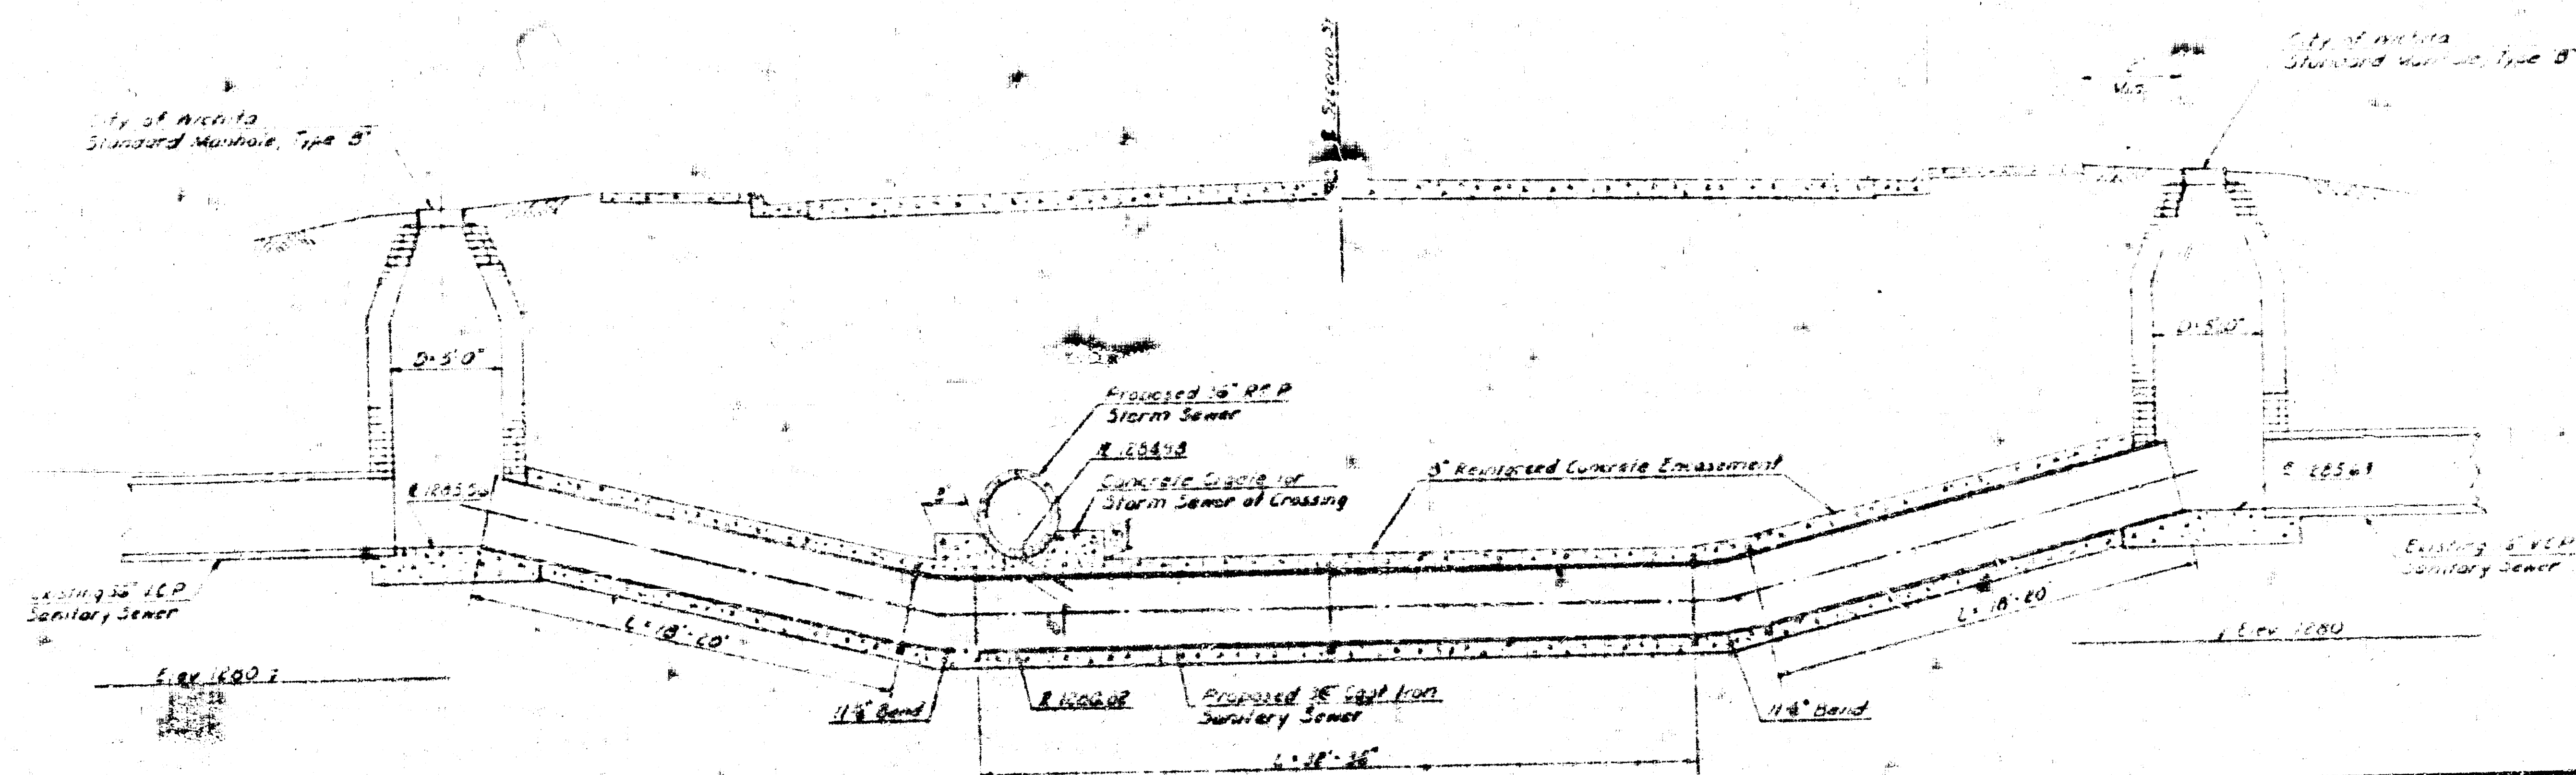

SIPHON ON 36" SANITARY SEWER
 SECOND STREET
 Proj. 33W-87-115M-1108148
 135M - WICHITA

