NOTE TO CONTRACTOR

This project will be constructed under the supervision of the CITY ENGINEER and conforming to the SPECIFICATIONS of the CITY OF WICHITA. The CONTRACTOR will reimburse the City of Wichita for all cost of Engineering, Plans, and Inspection.

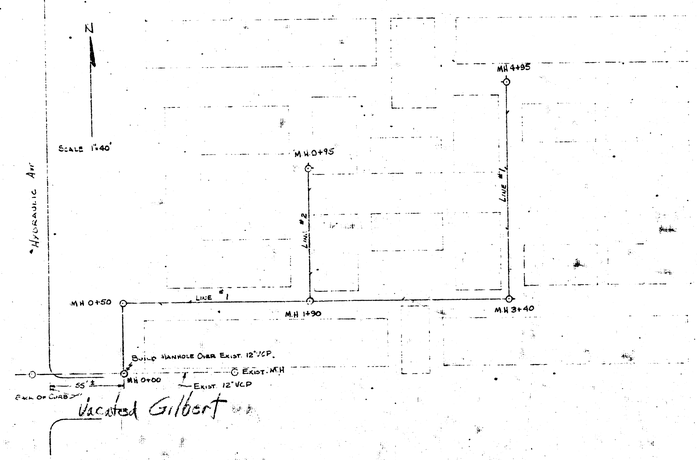

L-2

~~D-156~~

K-9

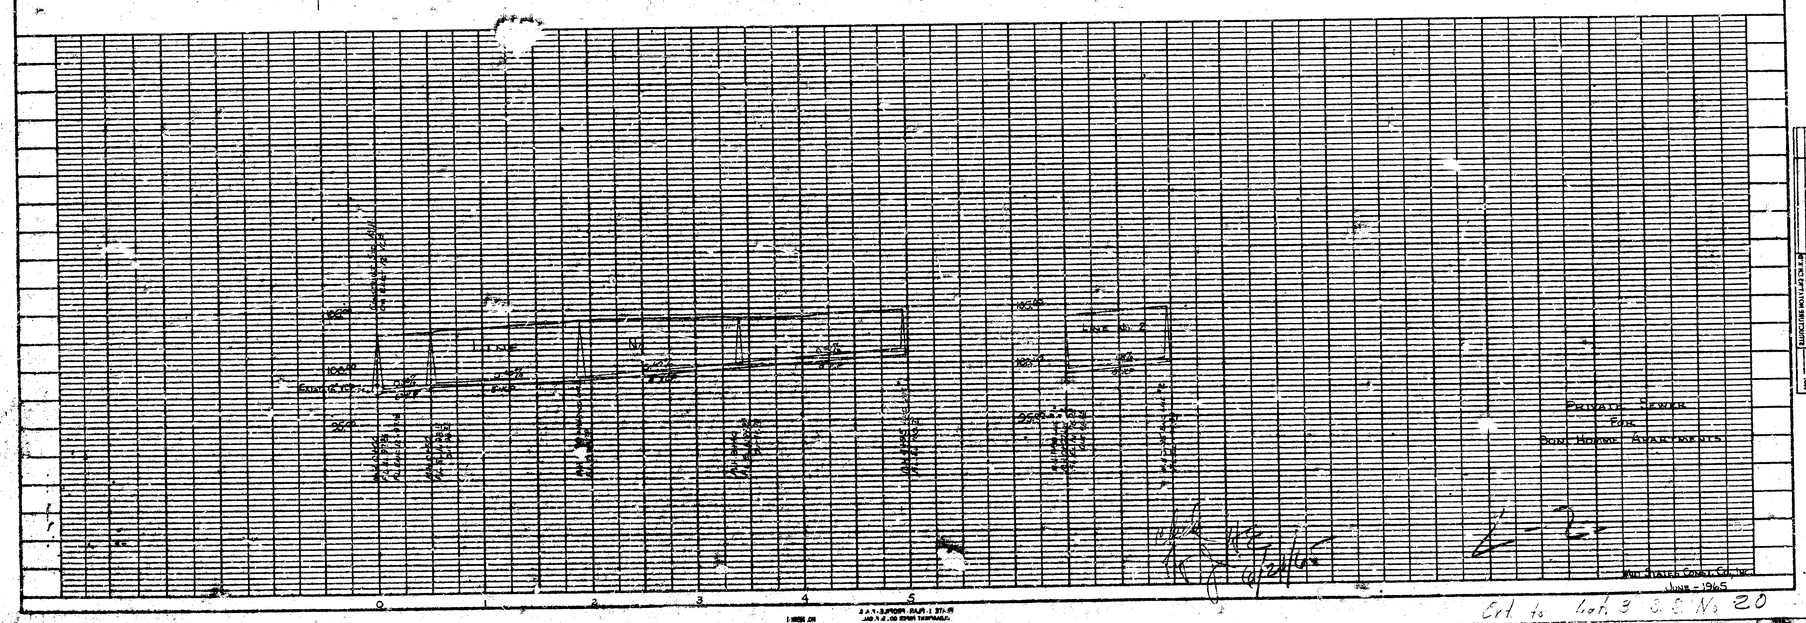

June - 1965

Ext to Lot 3 S.S. No. 20

NO	REVISIONS	BY	DATE

NO	SUPPLEMENTAL NOTES AND SPECIFICATIONS	BY	DATE

NO	REVISIONS	BY	DATE

NO	SUPPLEMENTAL NOTES AND SPECIFICATIONS	BY	DATE


