LATERAL N. S.W.S. No.8

B.M. 112.02 C in Log of log. N.E. cor Alley N. of Douglas and Water.

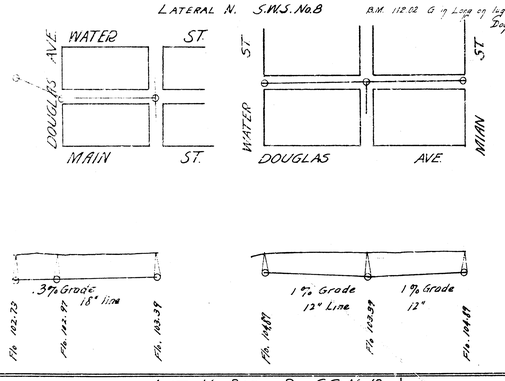

LATERAL 1. S.S. DIST. No.1.

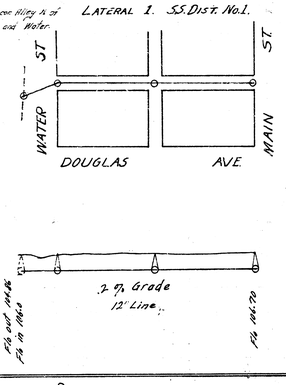

DIST. M. S.W.S. No.8.

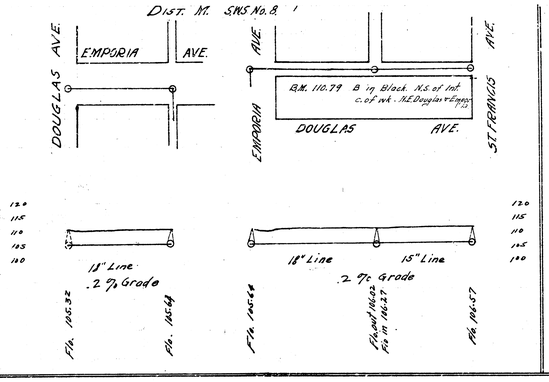

LAT. 3. DIST. C. S.S. No.20.

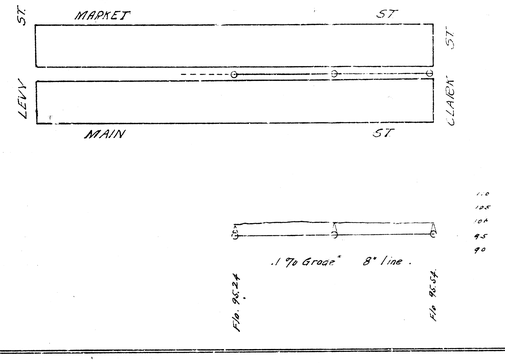

LAT H. DIST D. S.S. No.12

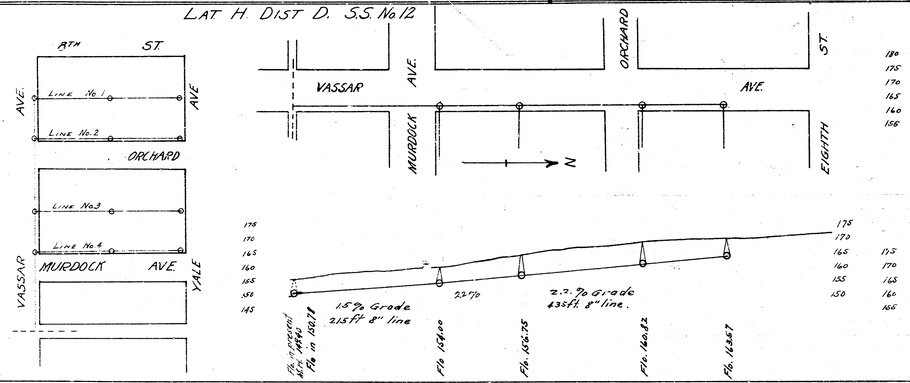

LINE No. 1.

B.M. 159.47 South and of curb return S.W. corner Vasser & Murdock.

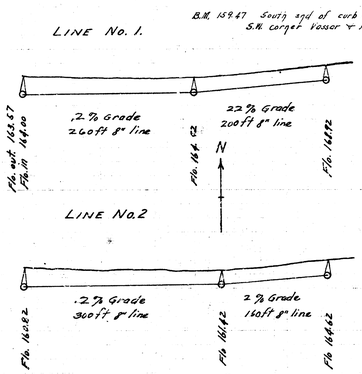

LINE No.2

LINE No.3

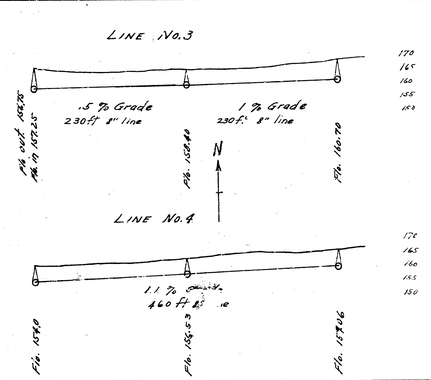

LINE No.4

B.M. 99.83. St. in Milburn. East of walk S.W. cor Pattie & Henry

B.M. 103.17 M. in Milburn N.S. opt. Sg. S.W. cor Osie & Lulu.
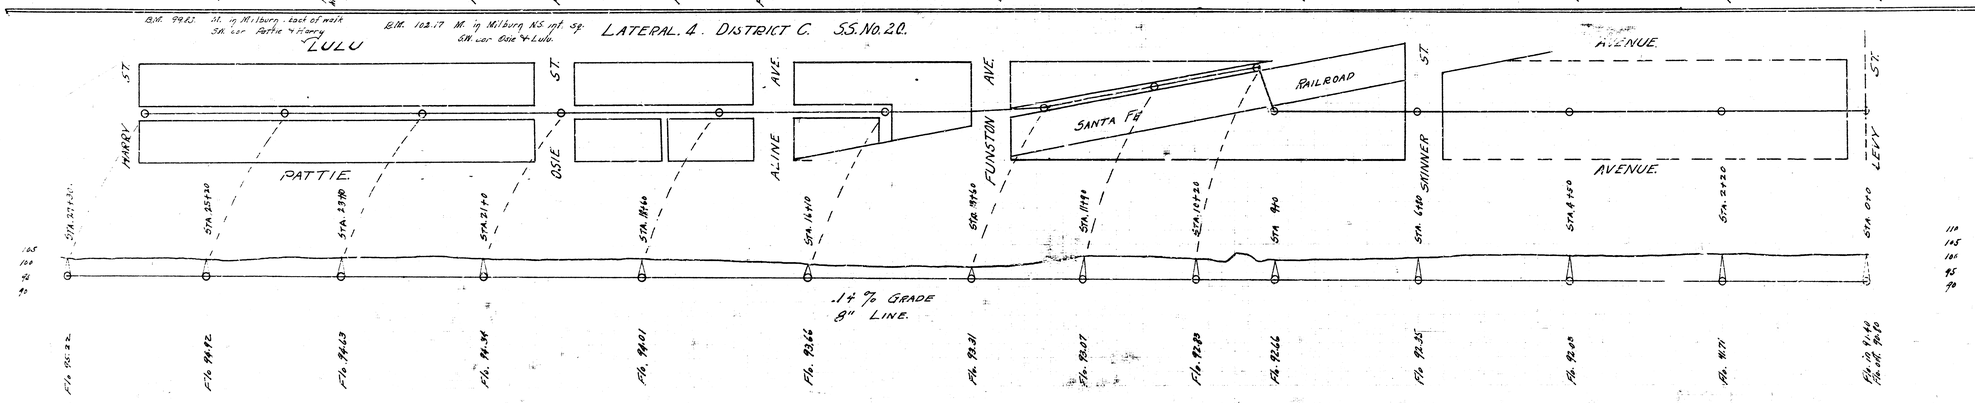
LATERAL 4. DISTRICT C. S.S. No.20.