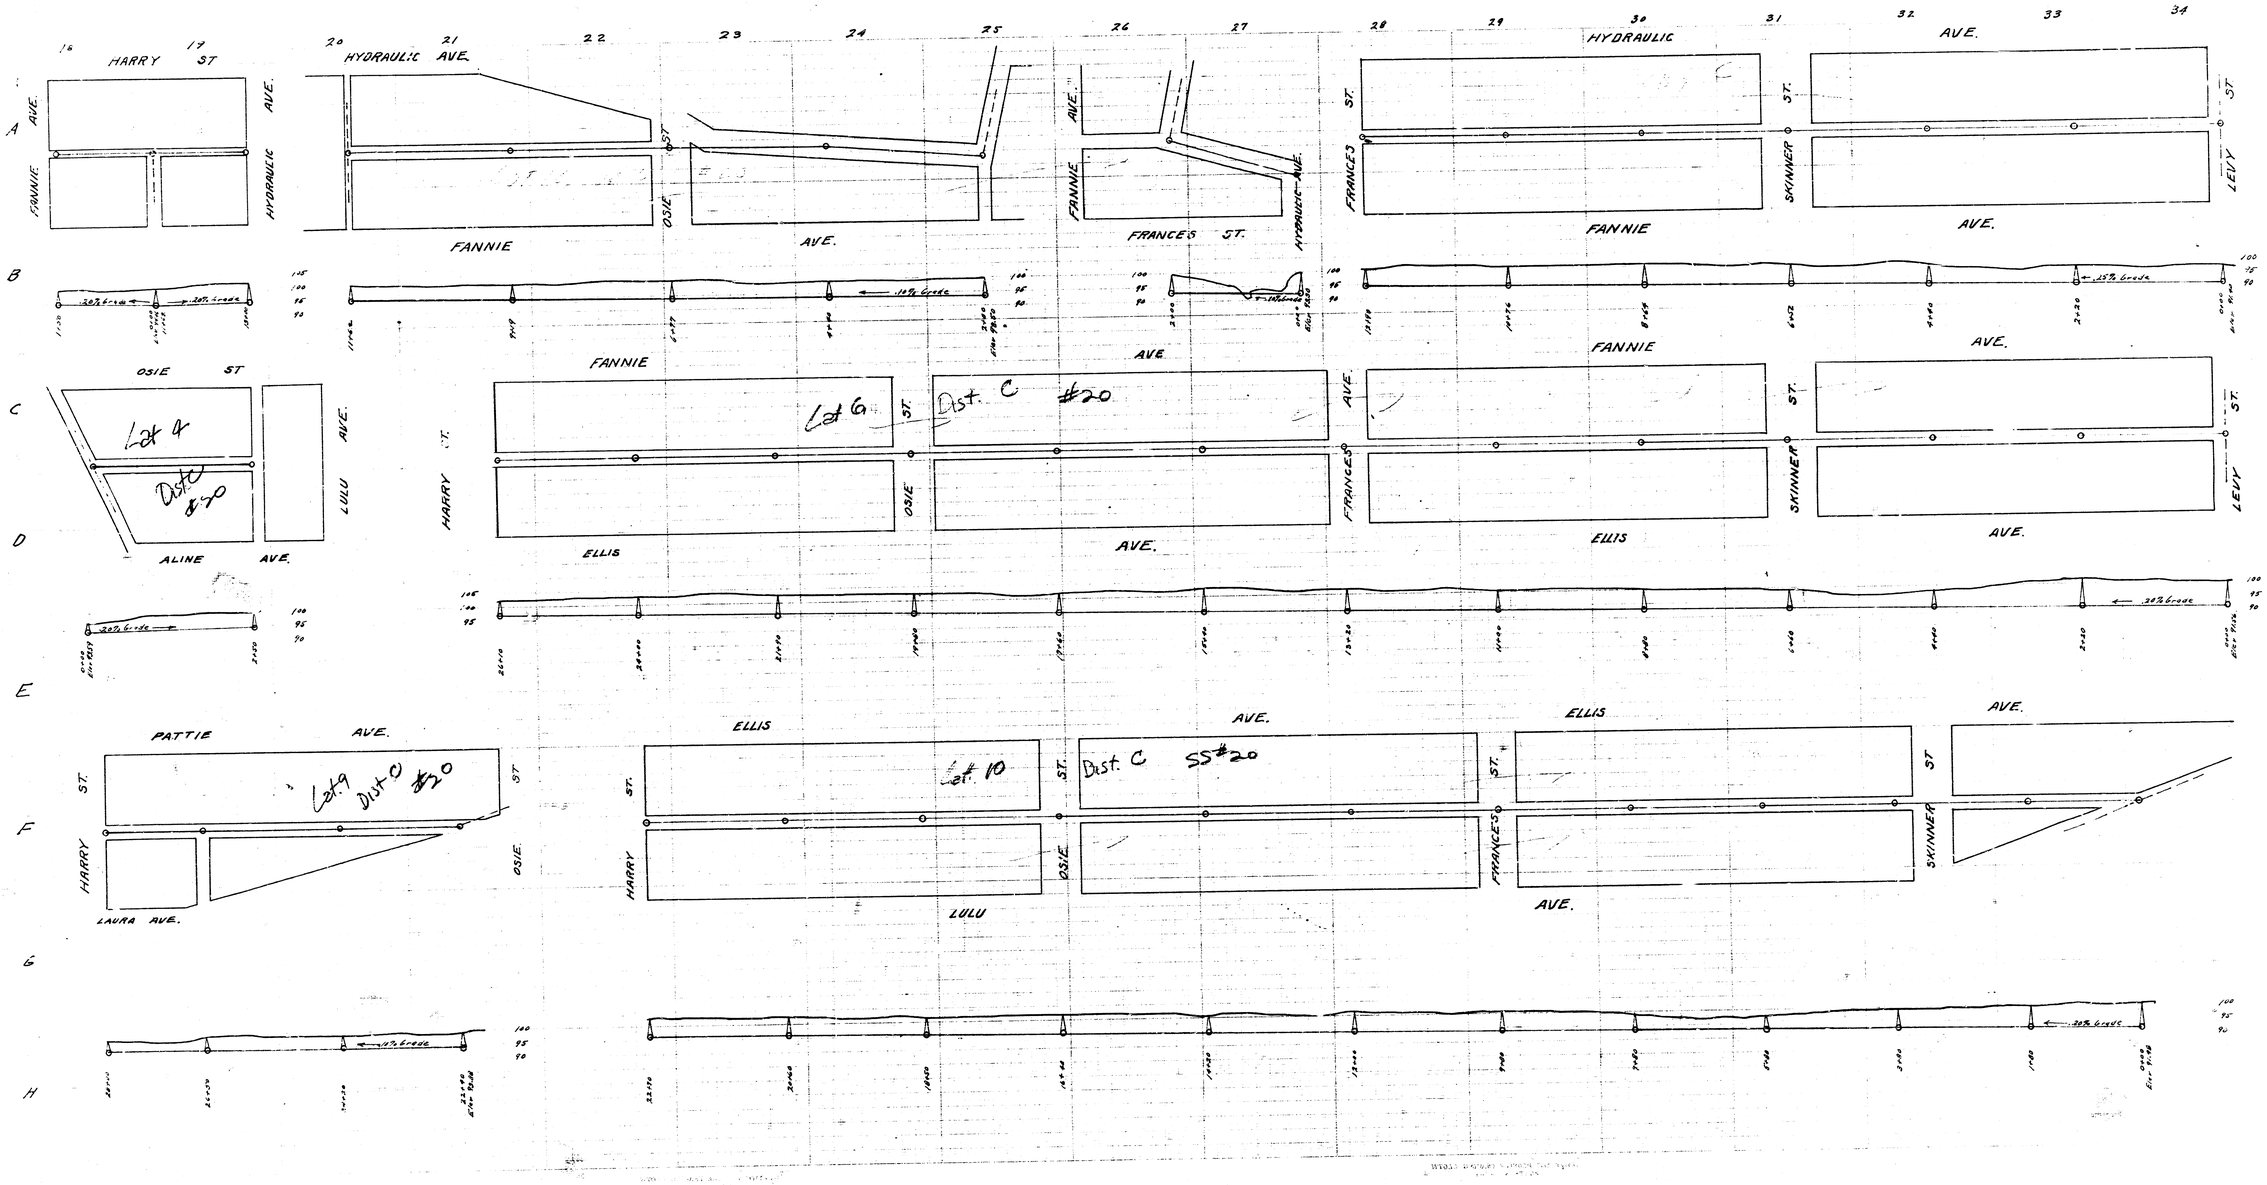
HARRY ST
HYDRAULIC AVE.
FANNIE AVE.
OSIE ST
LULU AVE.
ALINE AVE.
FRANCES ST.
SKINNER ST.
LEVY ST.
ELLIS AVE.
PATTIE AVE.
LAURA AVE.
Lot 4
Dist C #20
Lot 6
Dist. C #20
Lot 9
Dist C #20
Lot 10
Dist. C SS#20