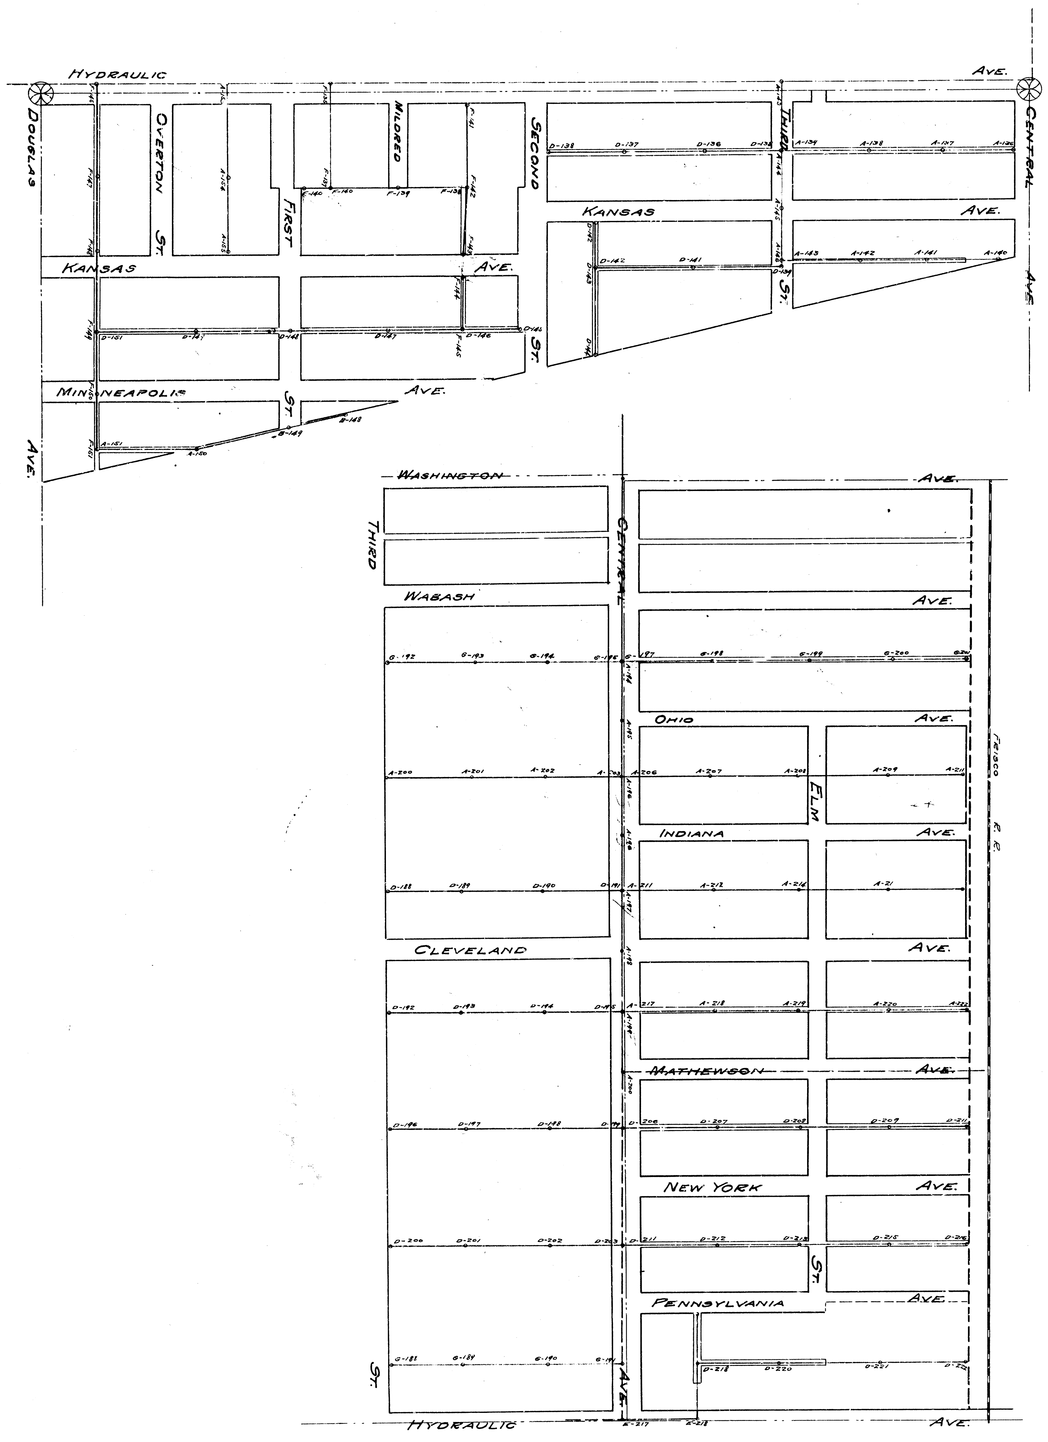
HYDRAULIC AVE.
DOUGLAS AVE.
OVERTON ST.
FIRST
MILDRED
SECOND
THIRD
CENTRAL AVE.
KANSAS AVE.
MINNEAPOLIS AVE.
ST.
WASHINGTON AVE.
WABASH AVE.
OHIO AVE.
INDIANA AVE.
CLEVELAND AVE.
MATHEWSON AVE.
NEW YORK AVE.
PENNSYLVANIA AVE.
ELM
FRISCO R.R.

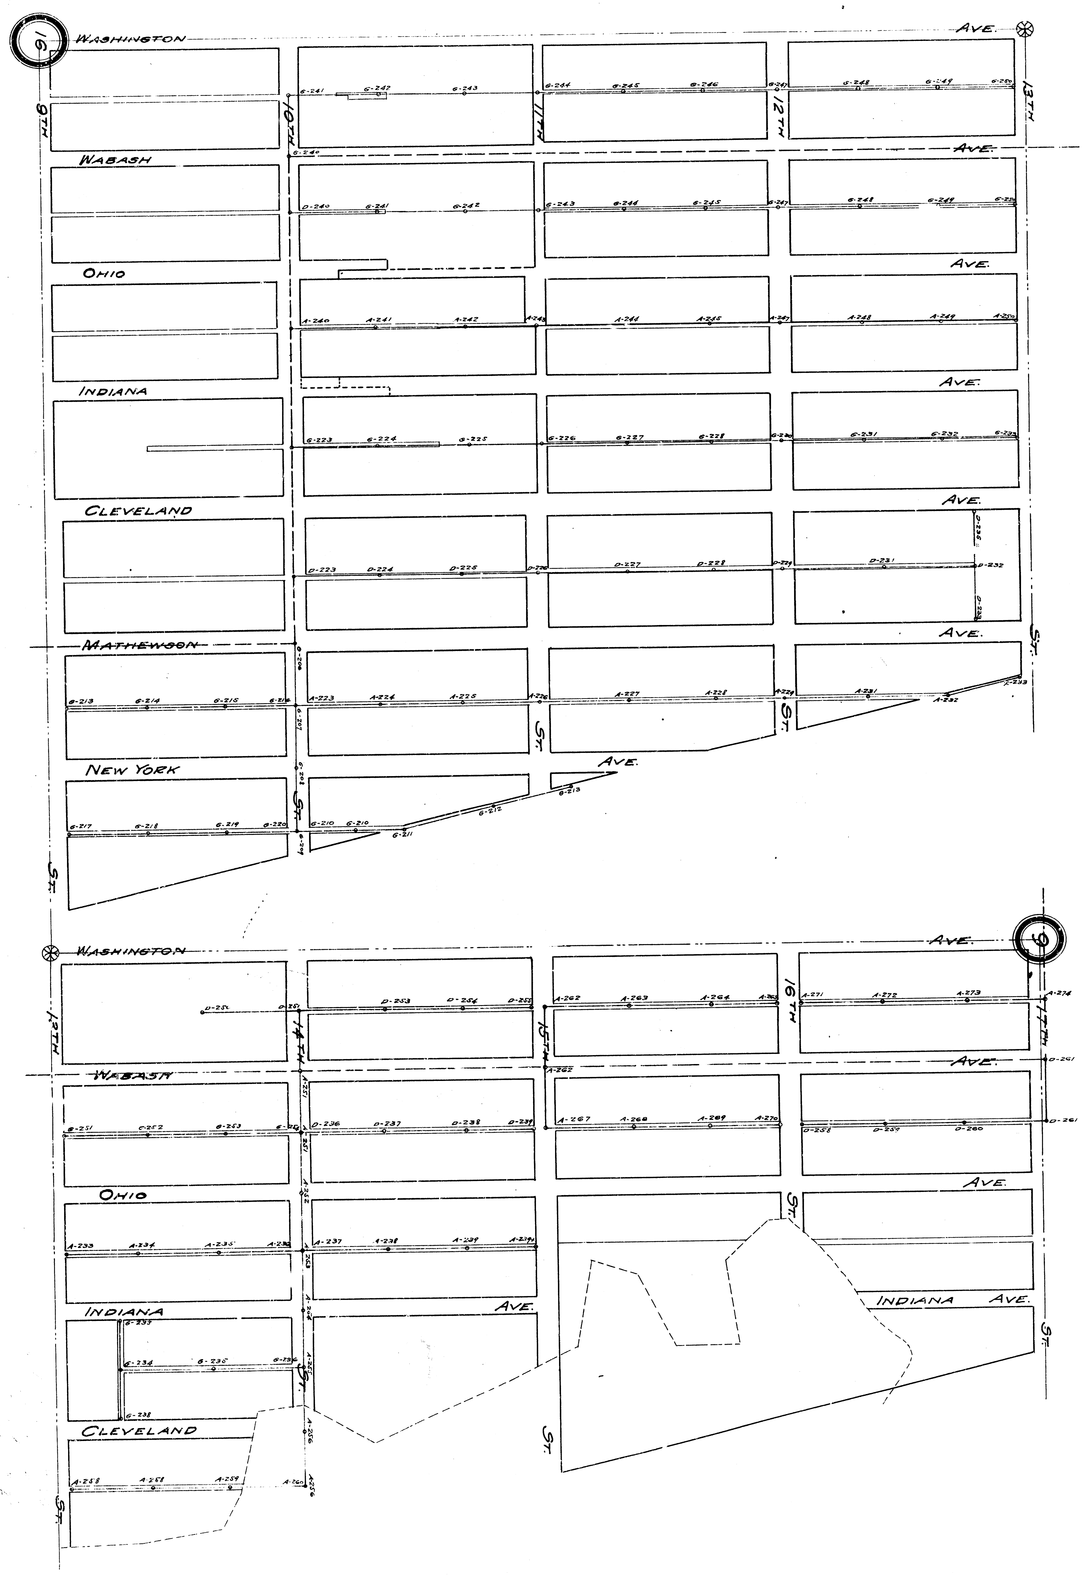
WASHINGTON AVE.
WABASH AVE.
OHIO AVE.
INDIANA AVE.
CLEVELAND AVE.
MATHEWSON AVE.
NEW YORK AVE.
9TH ST.
10TH ST.
11TH ST.
12TH ST.
13TH ST.
16
WASHINGTON AVE.
WABASH AVE.
OHIO AVE.
INDIANA AVE.
CLEVELAND AVE.
14TH ST.
15TH ST.
16TH ST.
17TH ST.
9

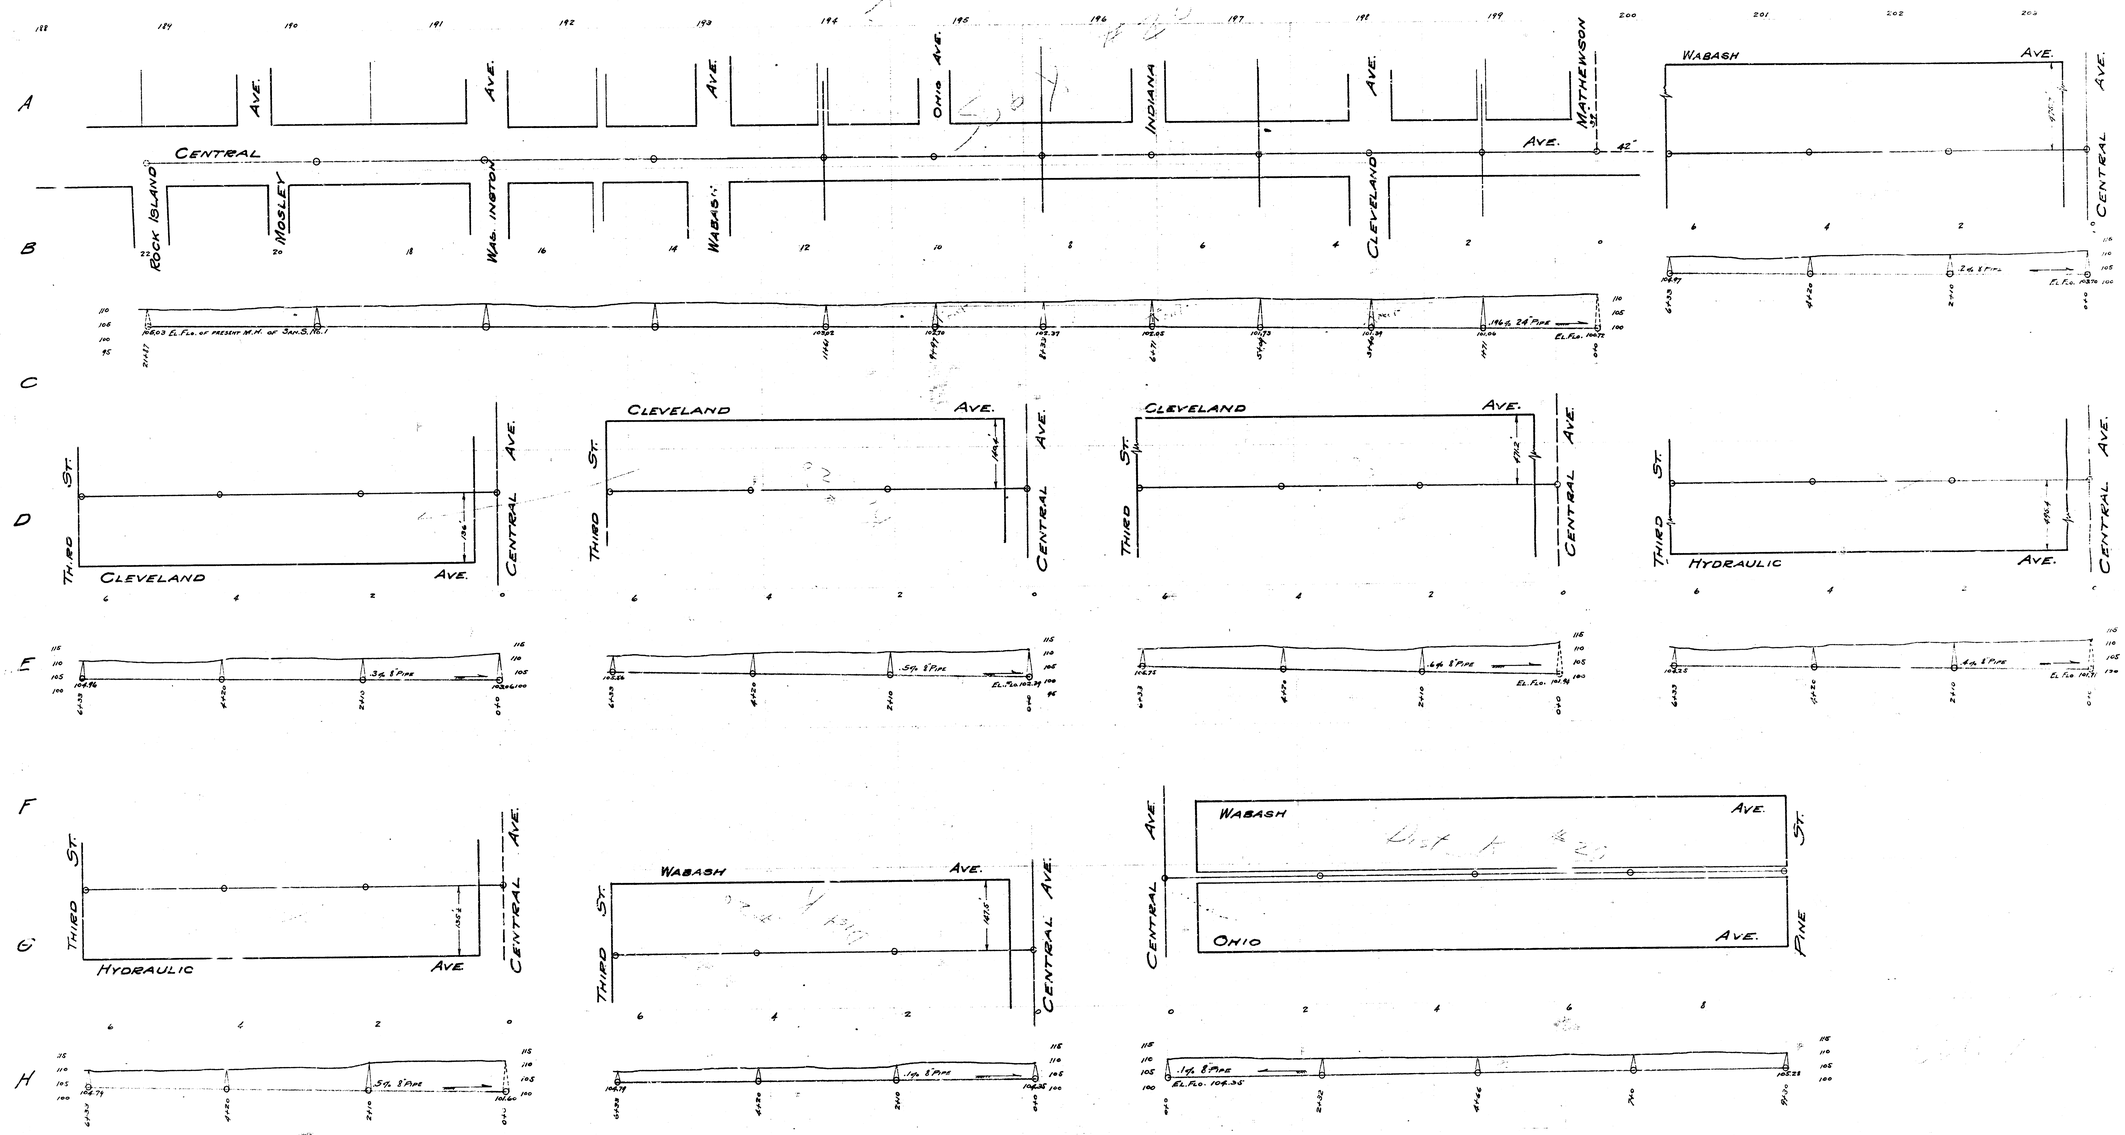
A
B
C
D
E
F
G
H
CENTRAL AVE.
ROCK ISLAND
MOSLEY
WAS. INGTON
WABASH
OHIO AVE.
INDIANA
CLEVELAND
MATHEWSON
42'
WABASH AVE.
CENTRAL AVE.
CLEVELAND AVE.
THIRD ST.
HYDRAULIC AVE.
WABASH AVE.
OHIO AVE.
PINE ST.

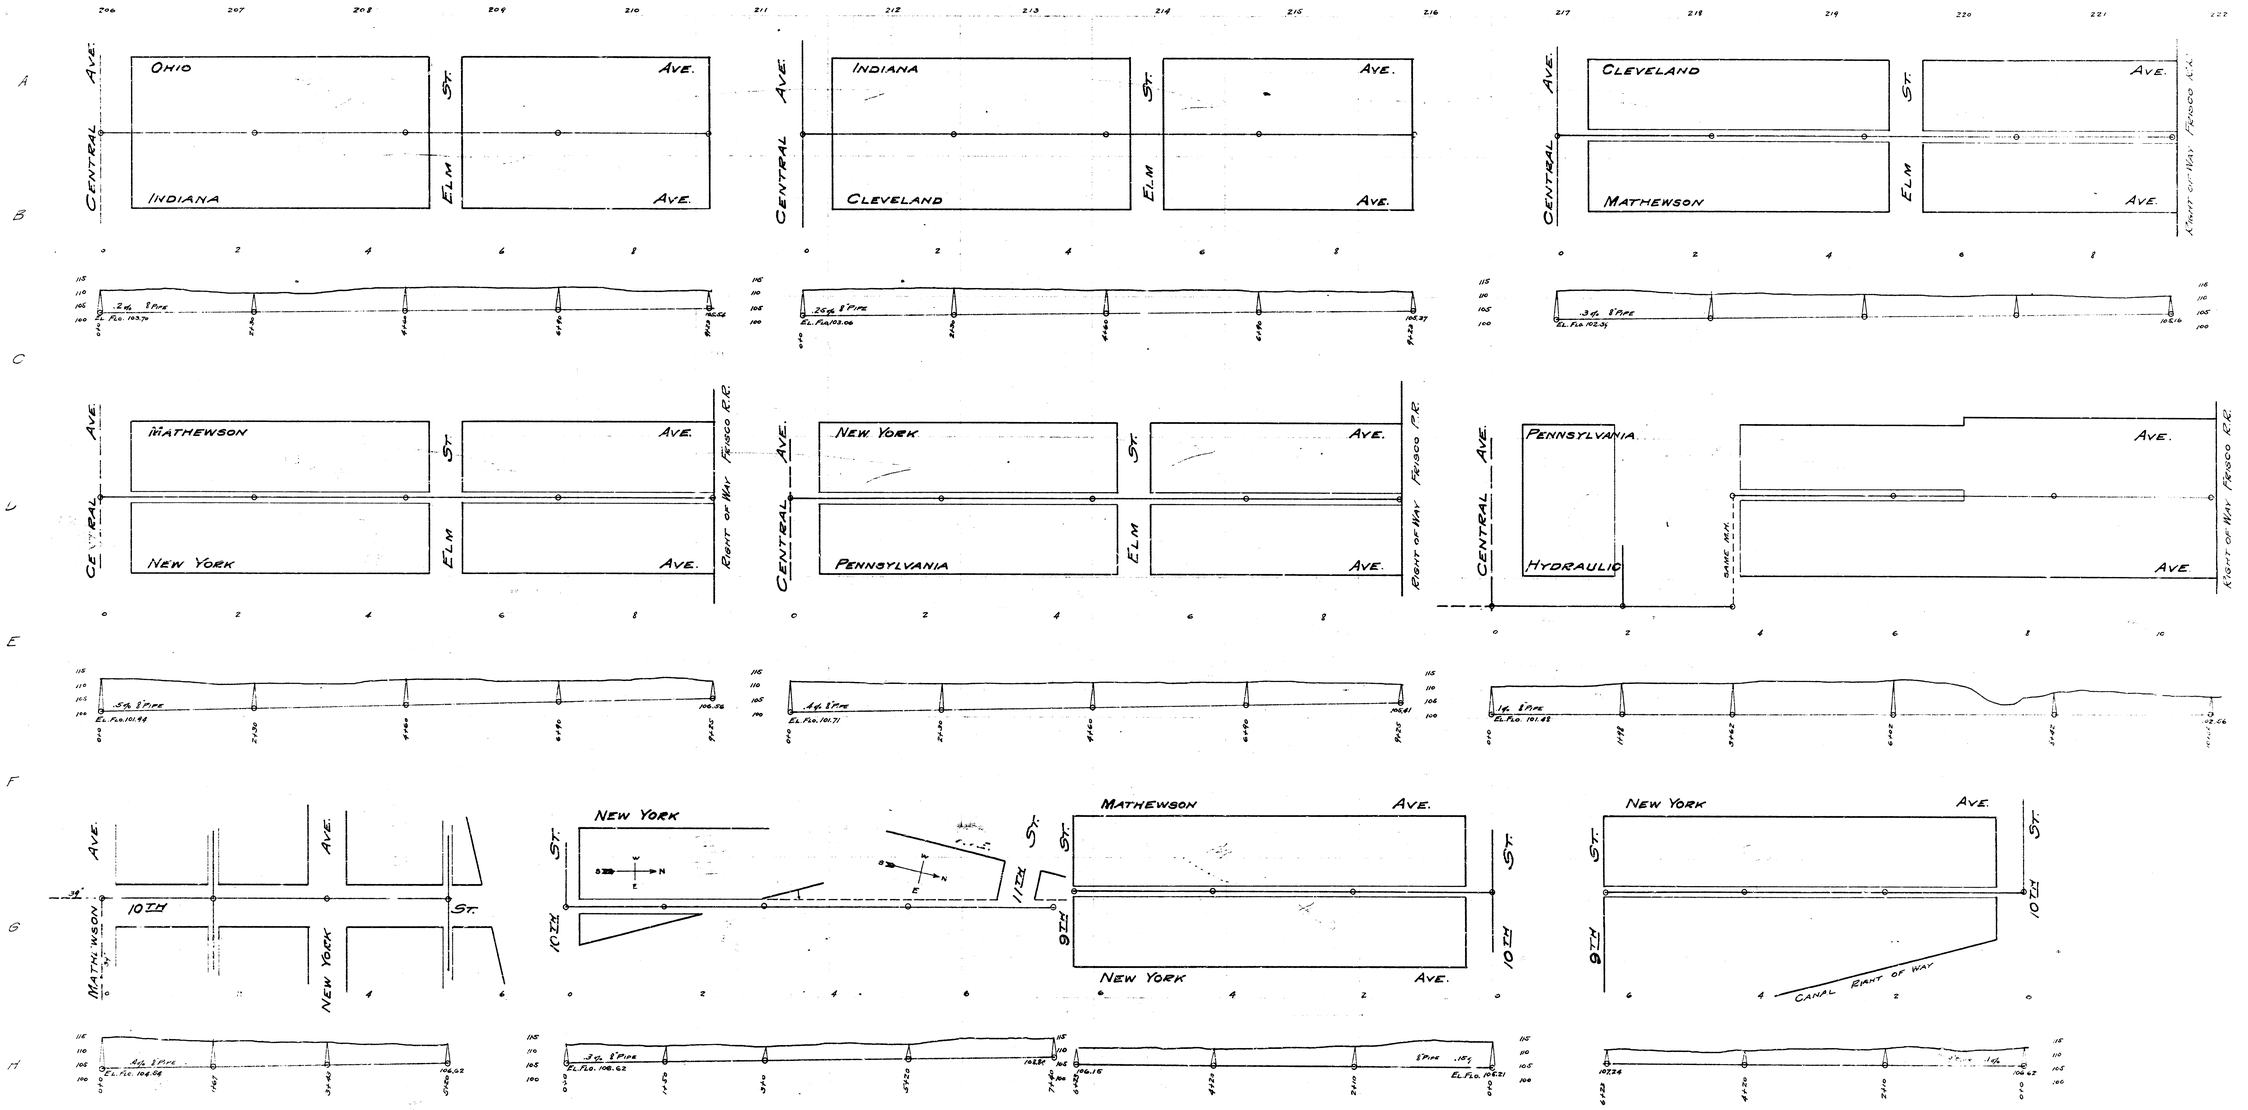
206 207 208 209 210 211 212 213 214 215 216 217 218 219 220 221 222
A
B
C
D
E
F
G
H
CENTRAL AVE.
ELM ST.
OHIO
INDIANA
CLEVELAND
MATHEWSON
NEW YORK
PENNSYLVANIA
HYDRAULIC
AVE.
RIGHT OF WAY PERCO R.R.
SAME M.H.
CANAL RIGHT OF WAY
10TH ST.
9TH ST.
MATHEWSON ST.
NEW YORK ST.
.2% 8" PIPE
EL. FLO. 103.74
.25% 8" PIPE
EL. FLO. 103.06
.3% 8" TILE
EL. FLO. 102.34
.5% 8" PIPE
EL. FLO. 101.44
.4% 8" PIPE
EL. FLO. 101.71
.1% 8" PIPE
EL. FLO. 101.85
.4% 8" PIPE
EL. FLO. 106.54
.3% 8" PIPE
EL. FLO. 106.62
.15% 8" PIPE
EL. FLO. 106.21

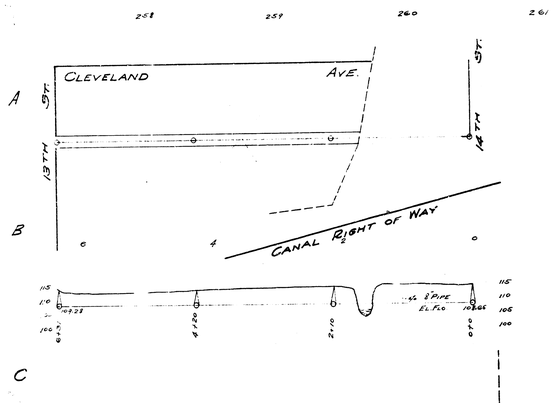
CLEVELAND AVE.
13TH ST.
14TH ST.
CANAL RIGHT OF WAY
Adj. 8" PIPE
EL. Flo. 102.85

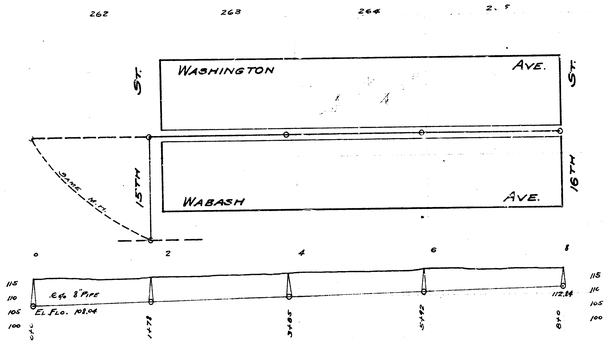
WASHINGTON AVE.
WABASH AVE.
15TH ST.
16TH ST.
Eq. 8" PIPE
EL. Flo. 103.04

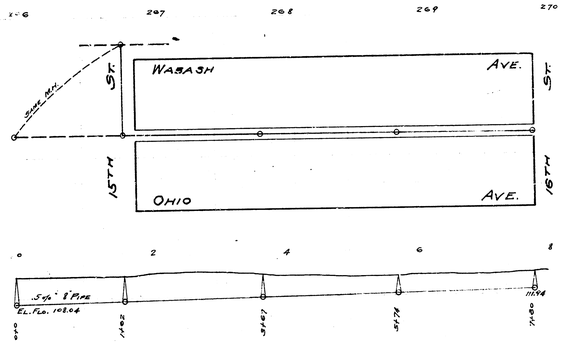
WABASH AVE.
OHIO AVE.
15TH ST.
16TH ST.
3 Eq. 8" PIPE
EL. Flo. 102.04

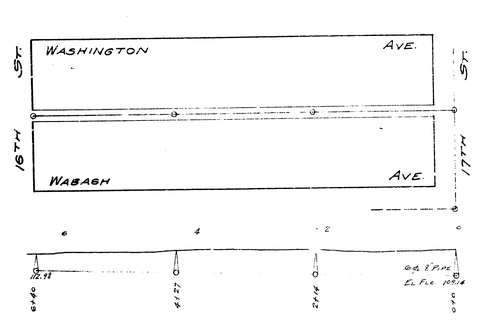
WASHINGTON AVE.
WABASH AVE.
16TH ST.
17TH ST.
Eq. 8" PIPE
EL. Flo. 105.14

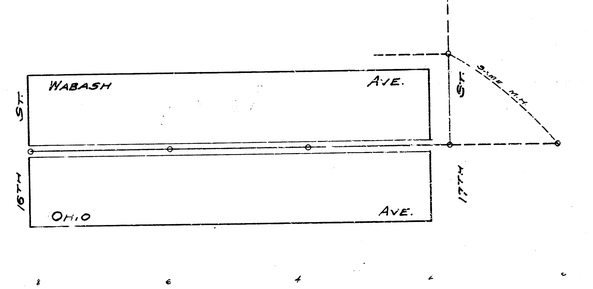
WABASH AVE.
OHIO AVE.
17TH ST.
18TH ST.
SAME M.H.

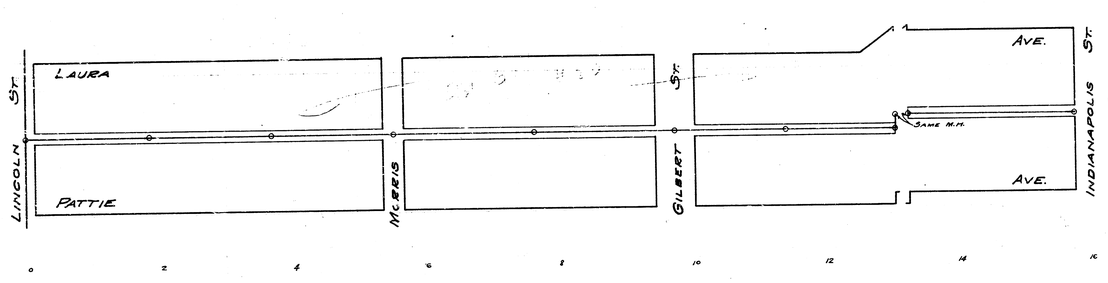
LAURA
PATTIE
LINCOLN
McREIS
GILBERT
INDIANAPOLIS
AVE.
SAME M.H.

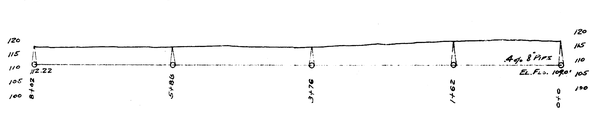
Adj. 8" PIPE
EL. F.L. 102.01

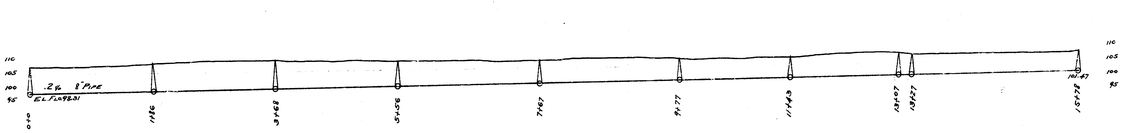
26 8" PIPE
EL. FLAT 93.31