


ADDITION TO SUBMAIN R SAN. SEWER 20  
CITY OF WICHITA, KANSAS  
B.E. SMITH CITY ENGINEER  
PROJECT NO. C21-69


ADDITION TO SUBMAIN R SAN. SEWER 20  
CITY OF WICHITA, KANSAS  
B.E. SMITH CITY ENGINEER  
PROJECT NO. C21-69

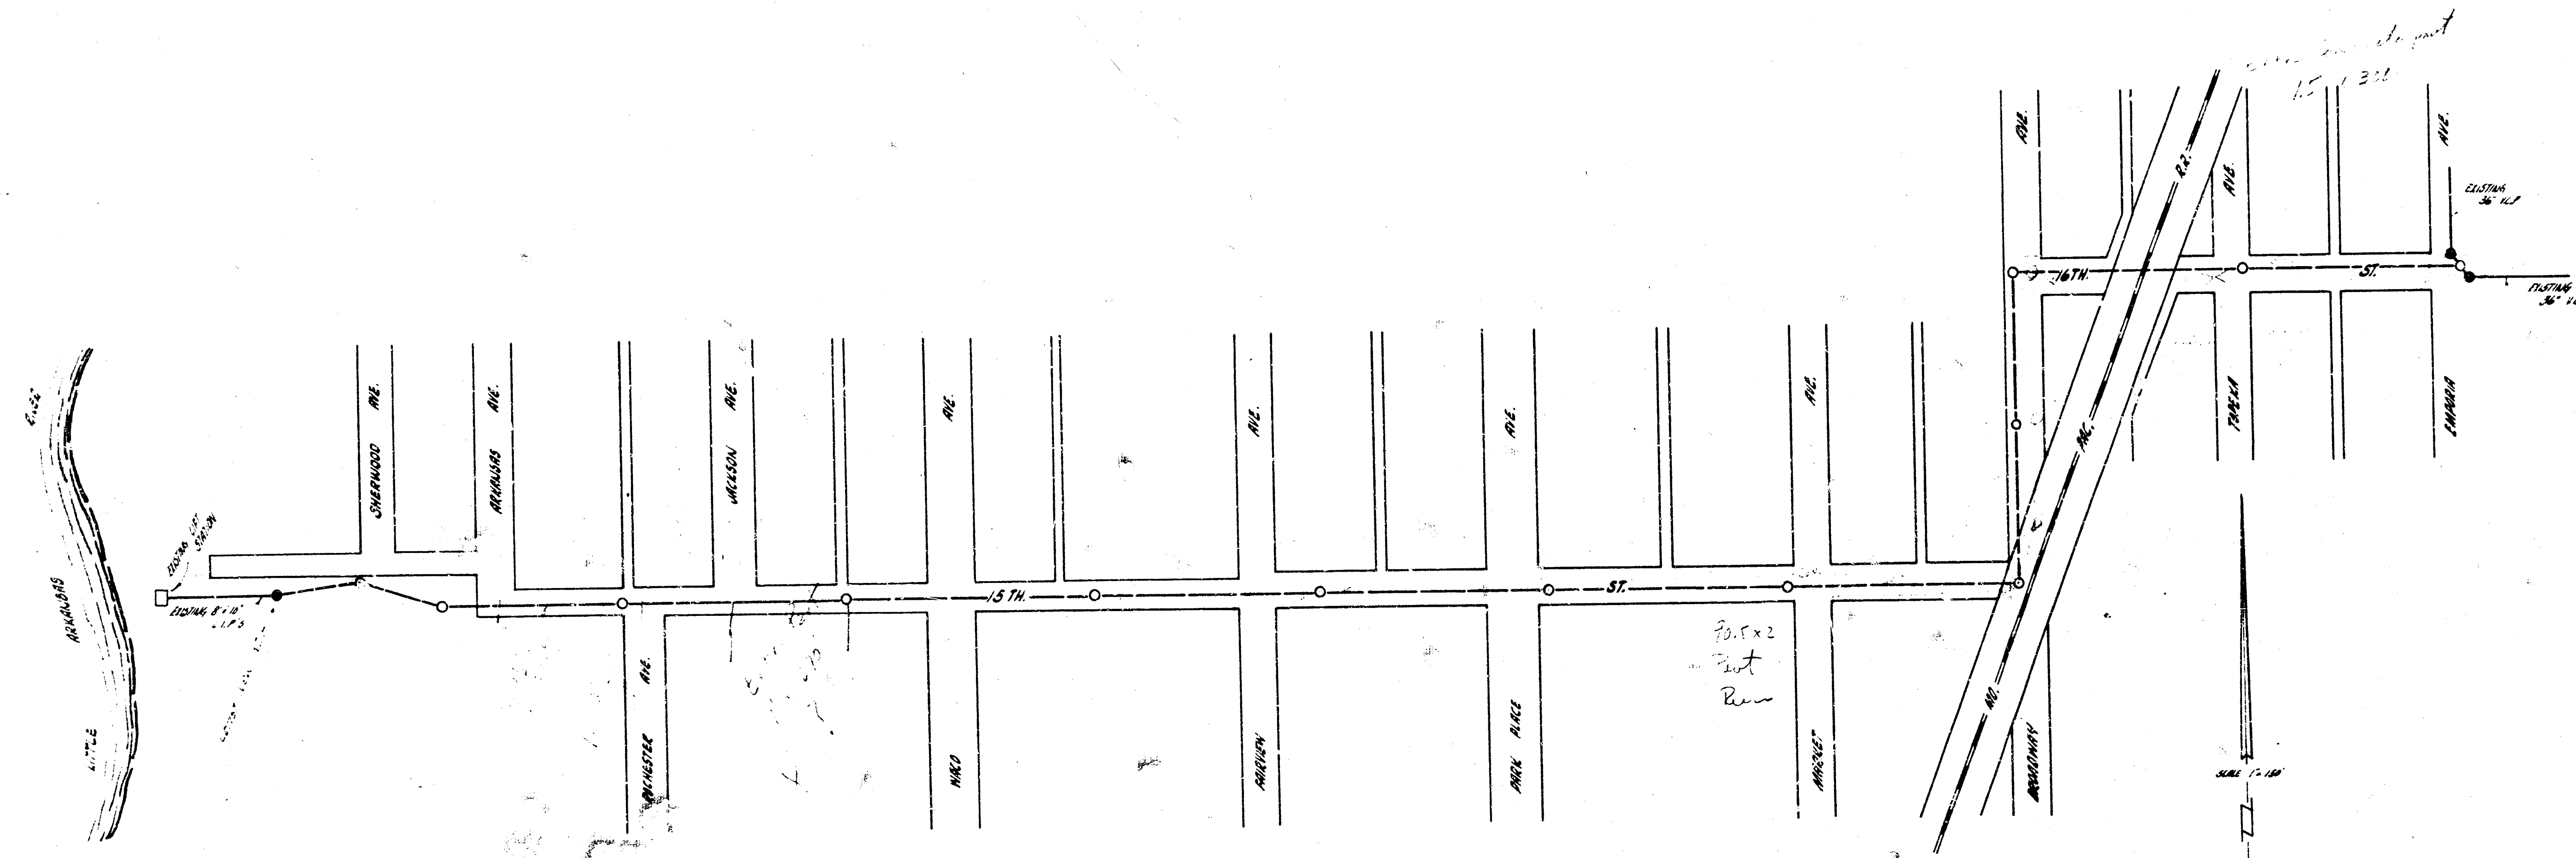

*B.E. Smith*  
City Engineer

1/6 ADDITION TO SUBMAIN R SAN. SEWER 20  
PROJECT NO. C21-69 12-14-59


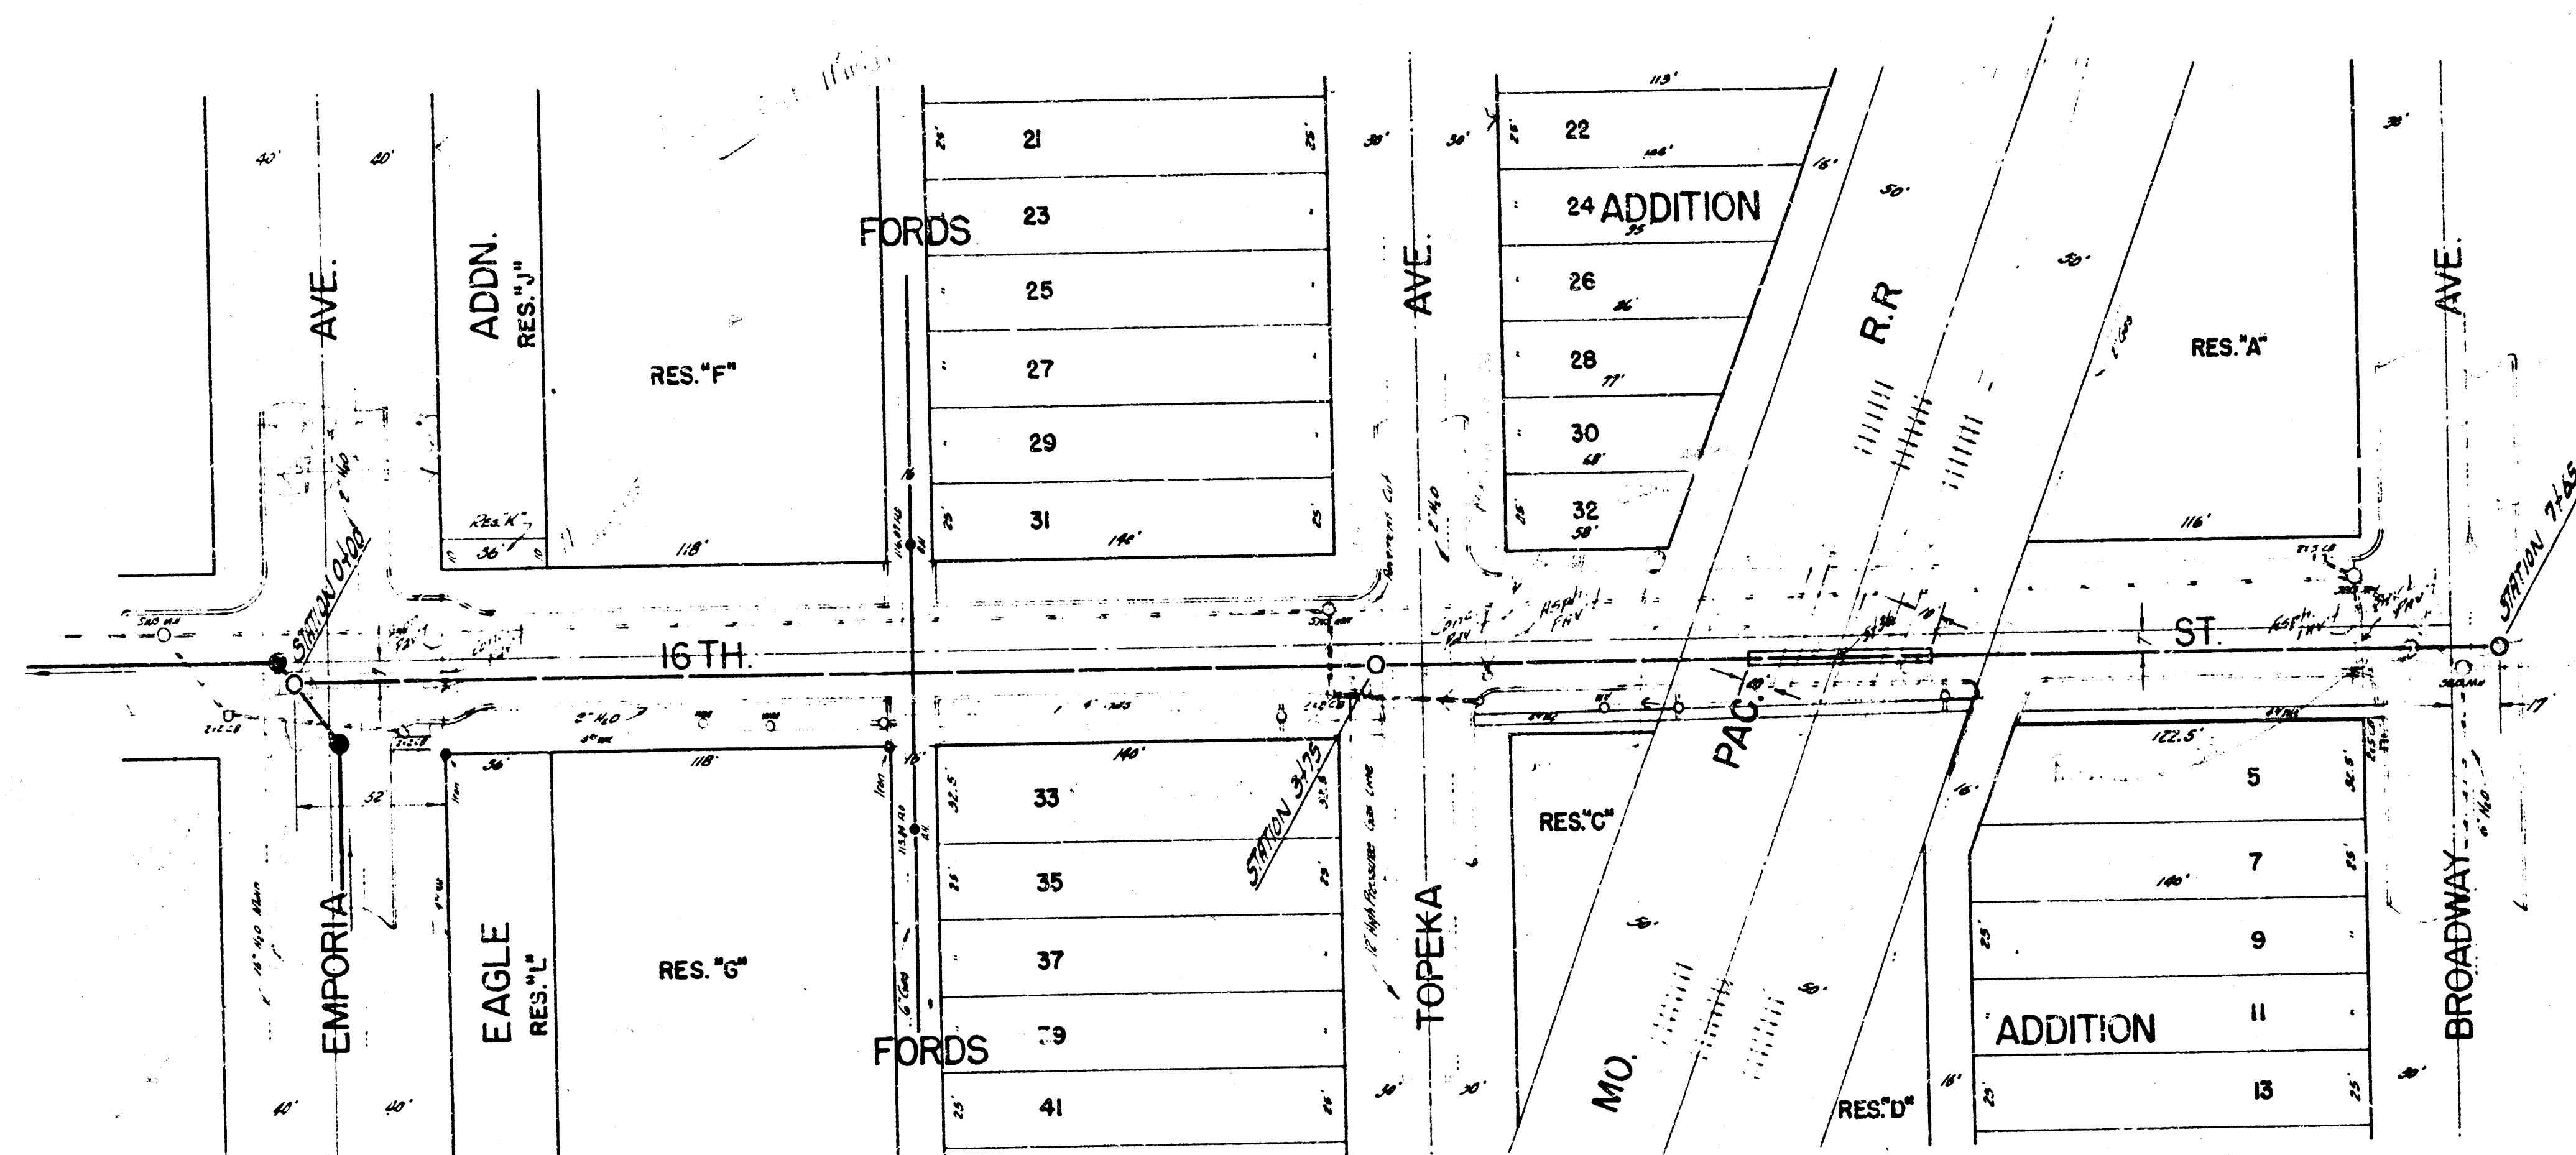


B.M. 120.97 IRON BK. OF WKS. NE. COR. BROADWAY & 16TH  
 B.M. 121.17 STANDARD SE. COR. 17TH & BROADWAY


NOTE: GRADE FILL ENTIRE PROJECT AND  
 REPLACE PAVEMENT TO CITY SPECS.

NOTE: COST OF REMOVAL & REPLACEMENT  
 OF PAVEMENT TO BE INCLUDED  
 IN BID PRICE OF PIPE.


PLAN SCALE 1"=40'  
 PROFILE SCALE 1"=40' HOR, 1"=4' VERTICAL

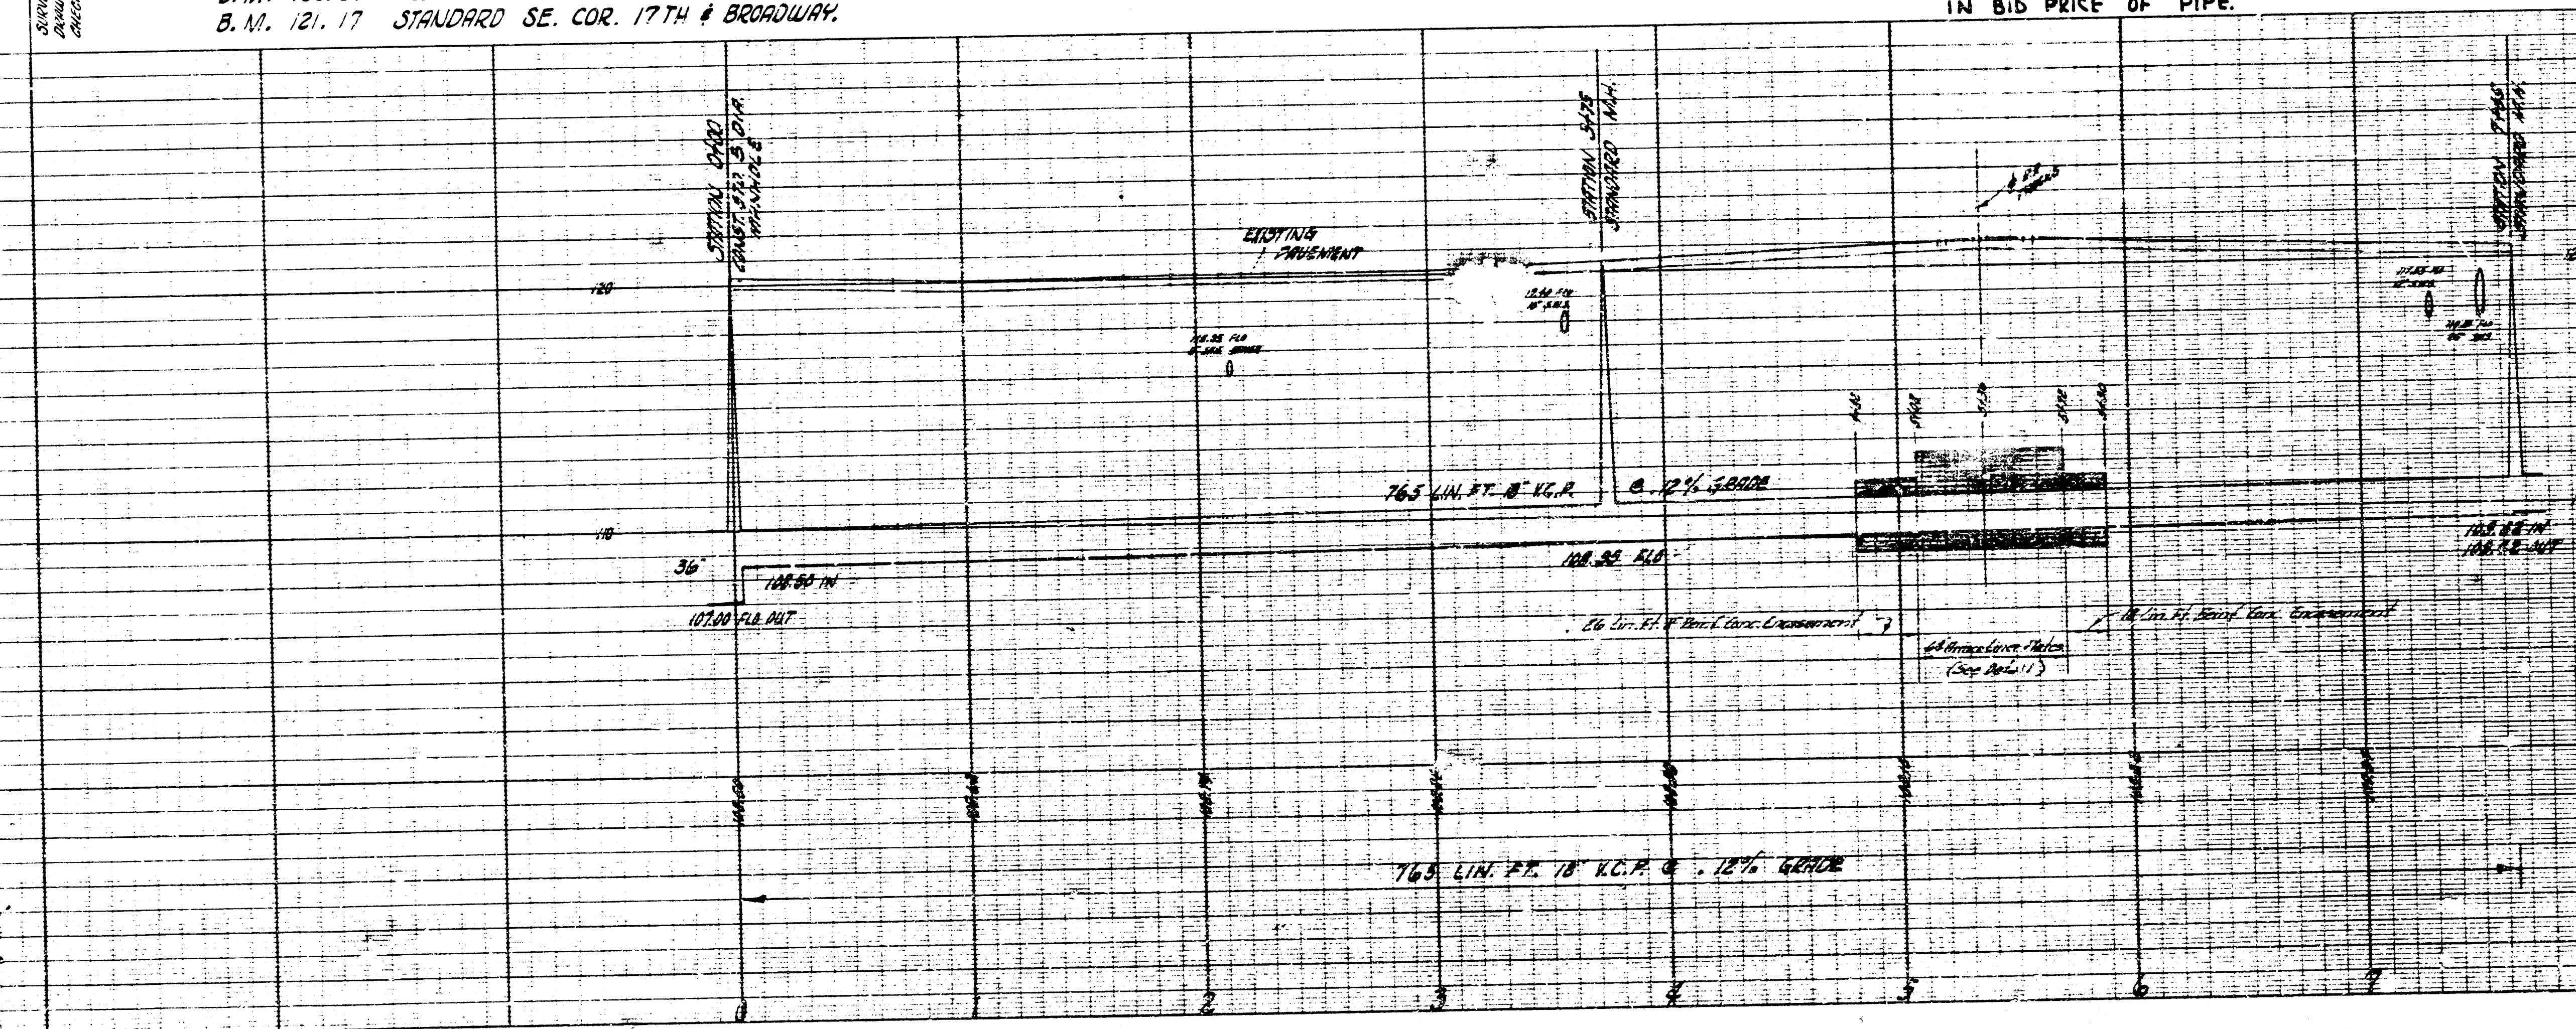

NOTE: BID PRICE OF SEWER PIPE  
 TUNNEL TO INCLUDE CONC. ENCASUREMENT  
 INSIDE TUNNEL

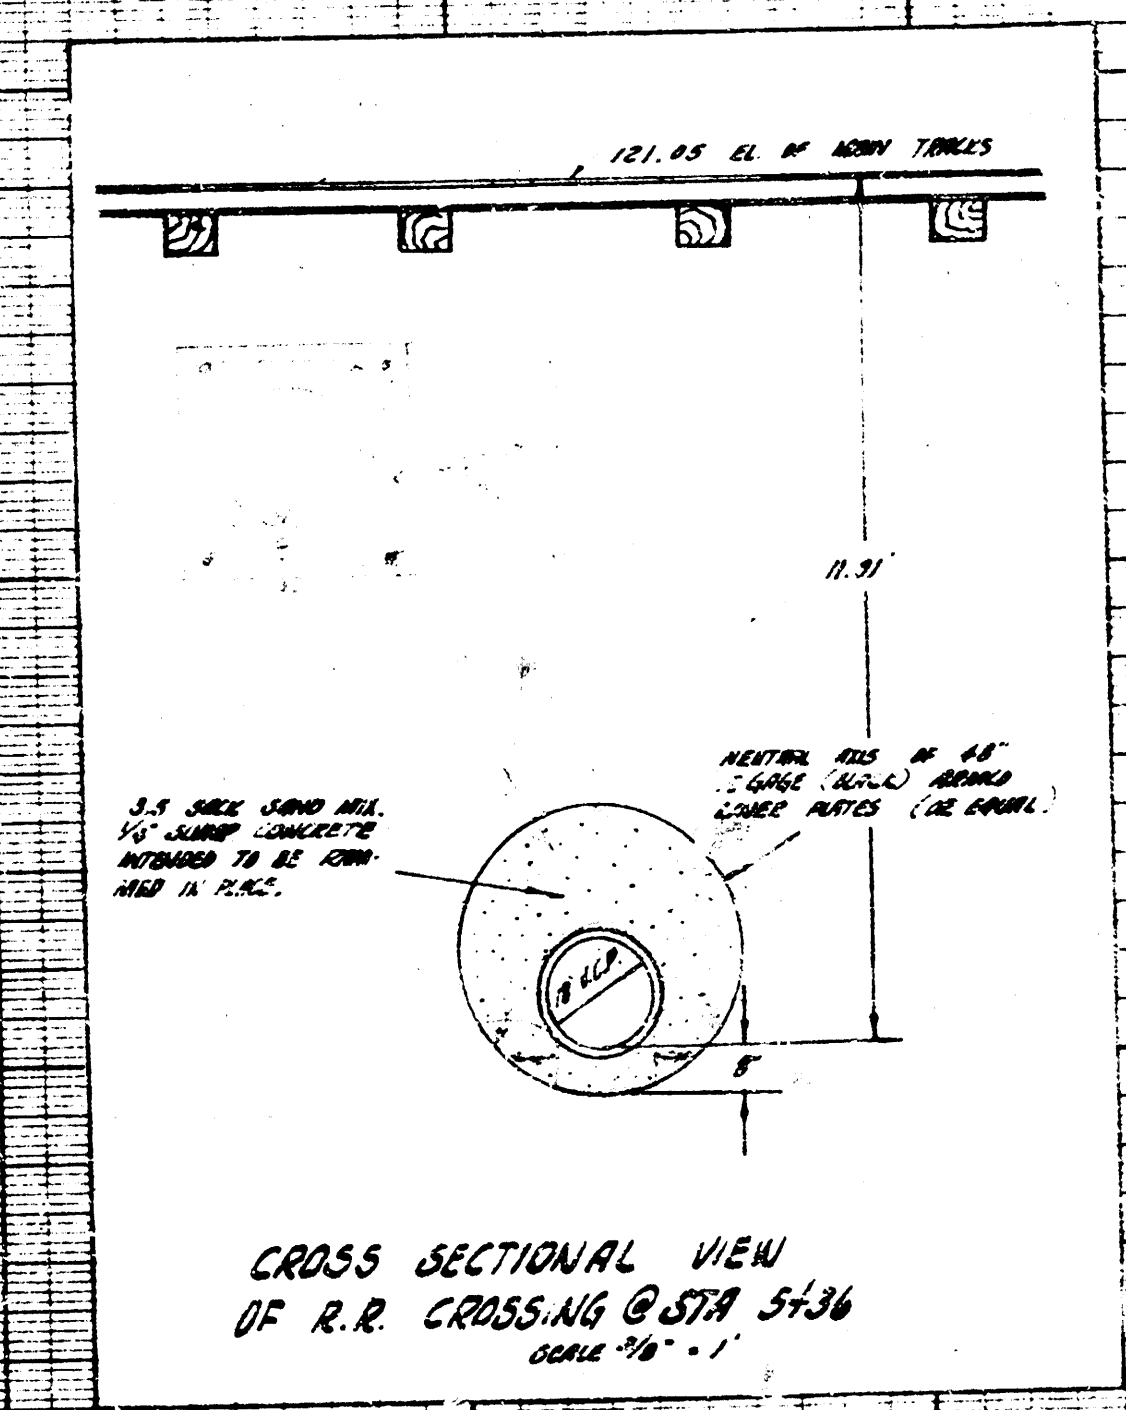



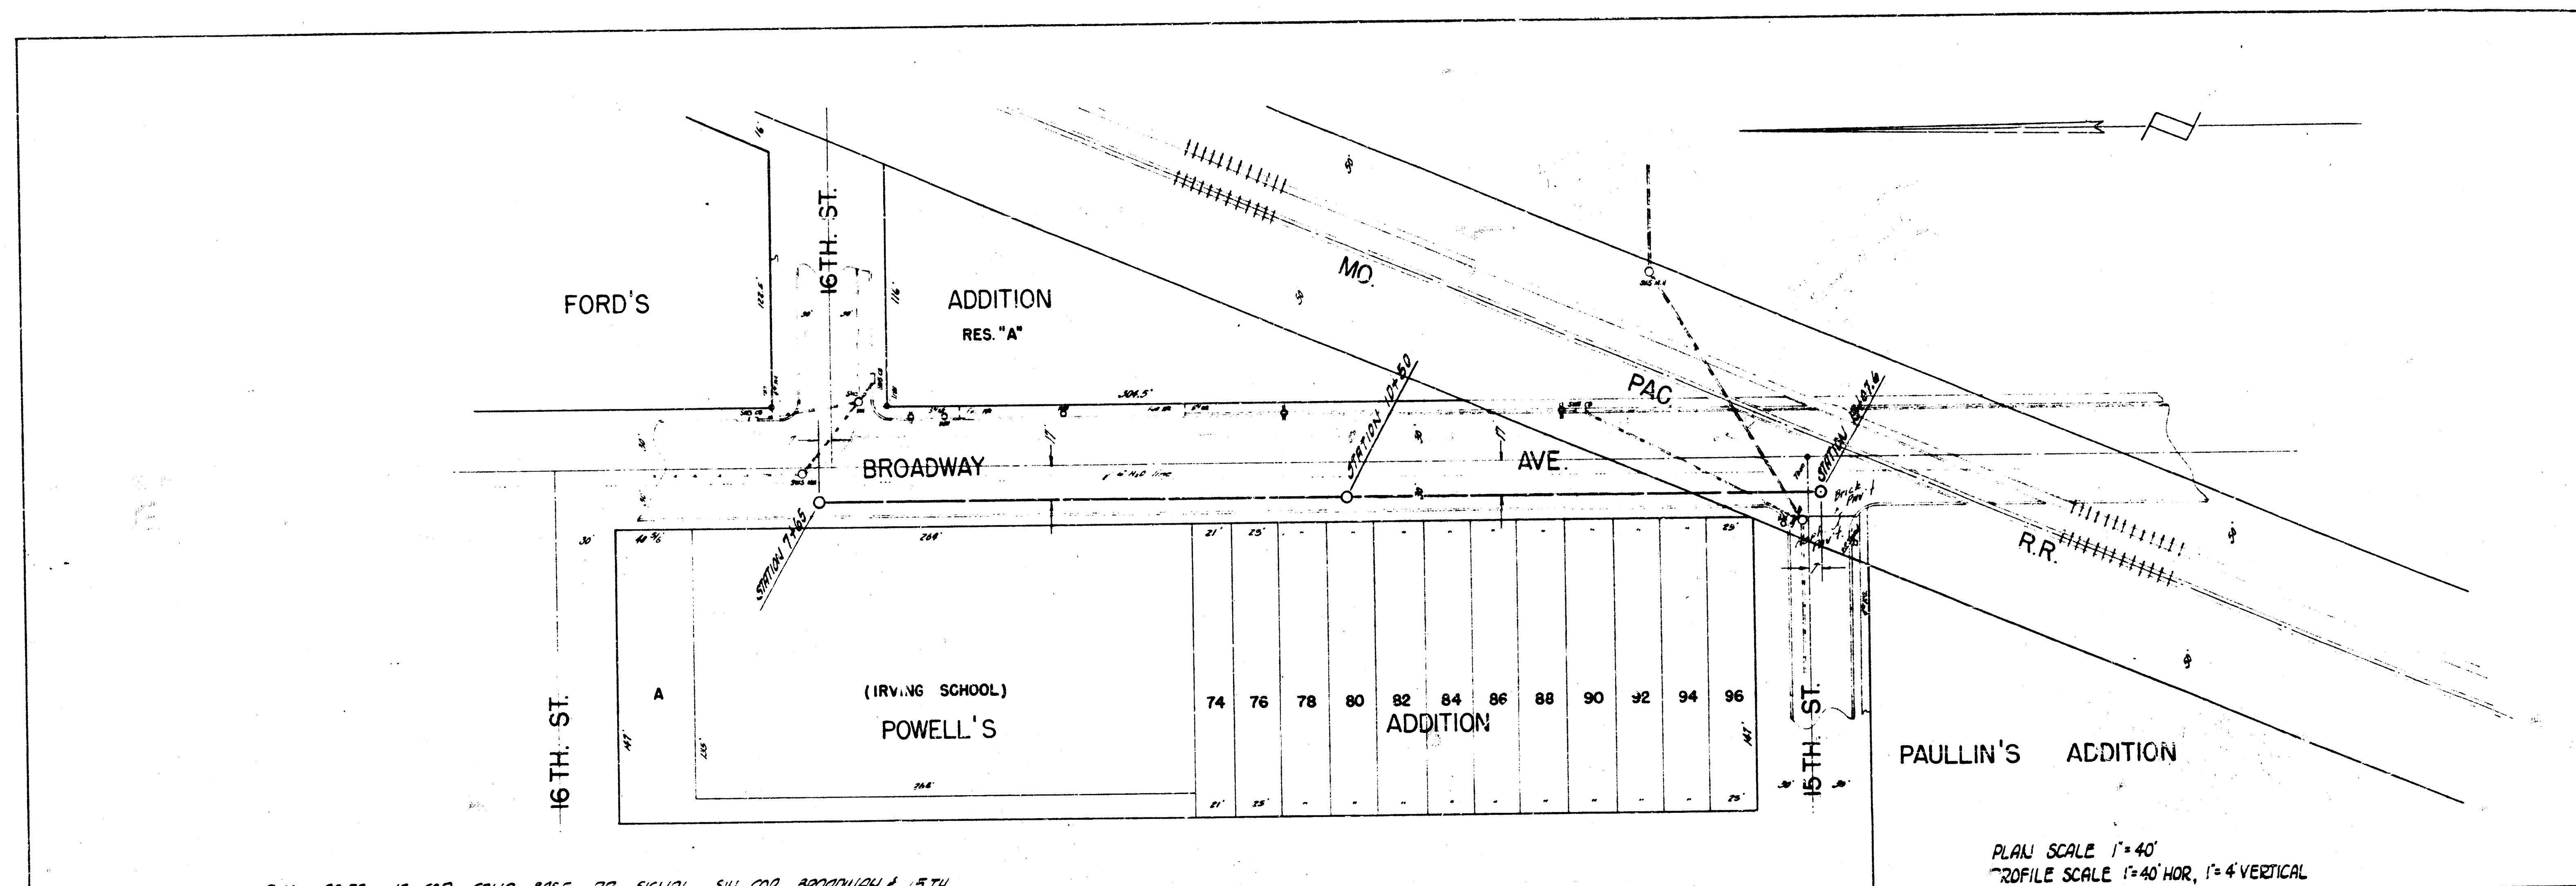


B.M. 120.73 NE COR. CONC. BASE RR SIGNAL SW COR. BROADWAY & 15TH.

PLAN SCALE 1"=40'  
 PROFILE SCALE 1"=40' HOR, 1"=4' VERTICAL

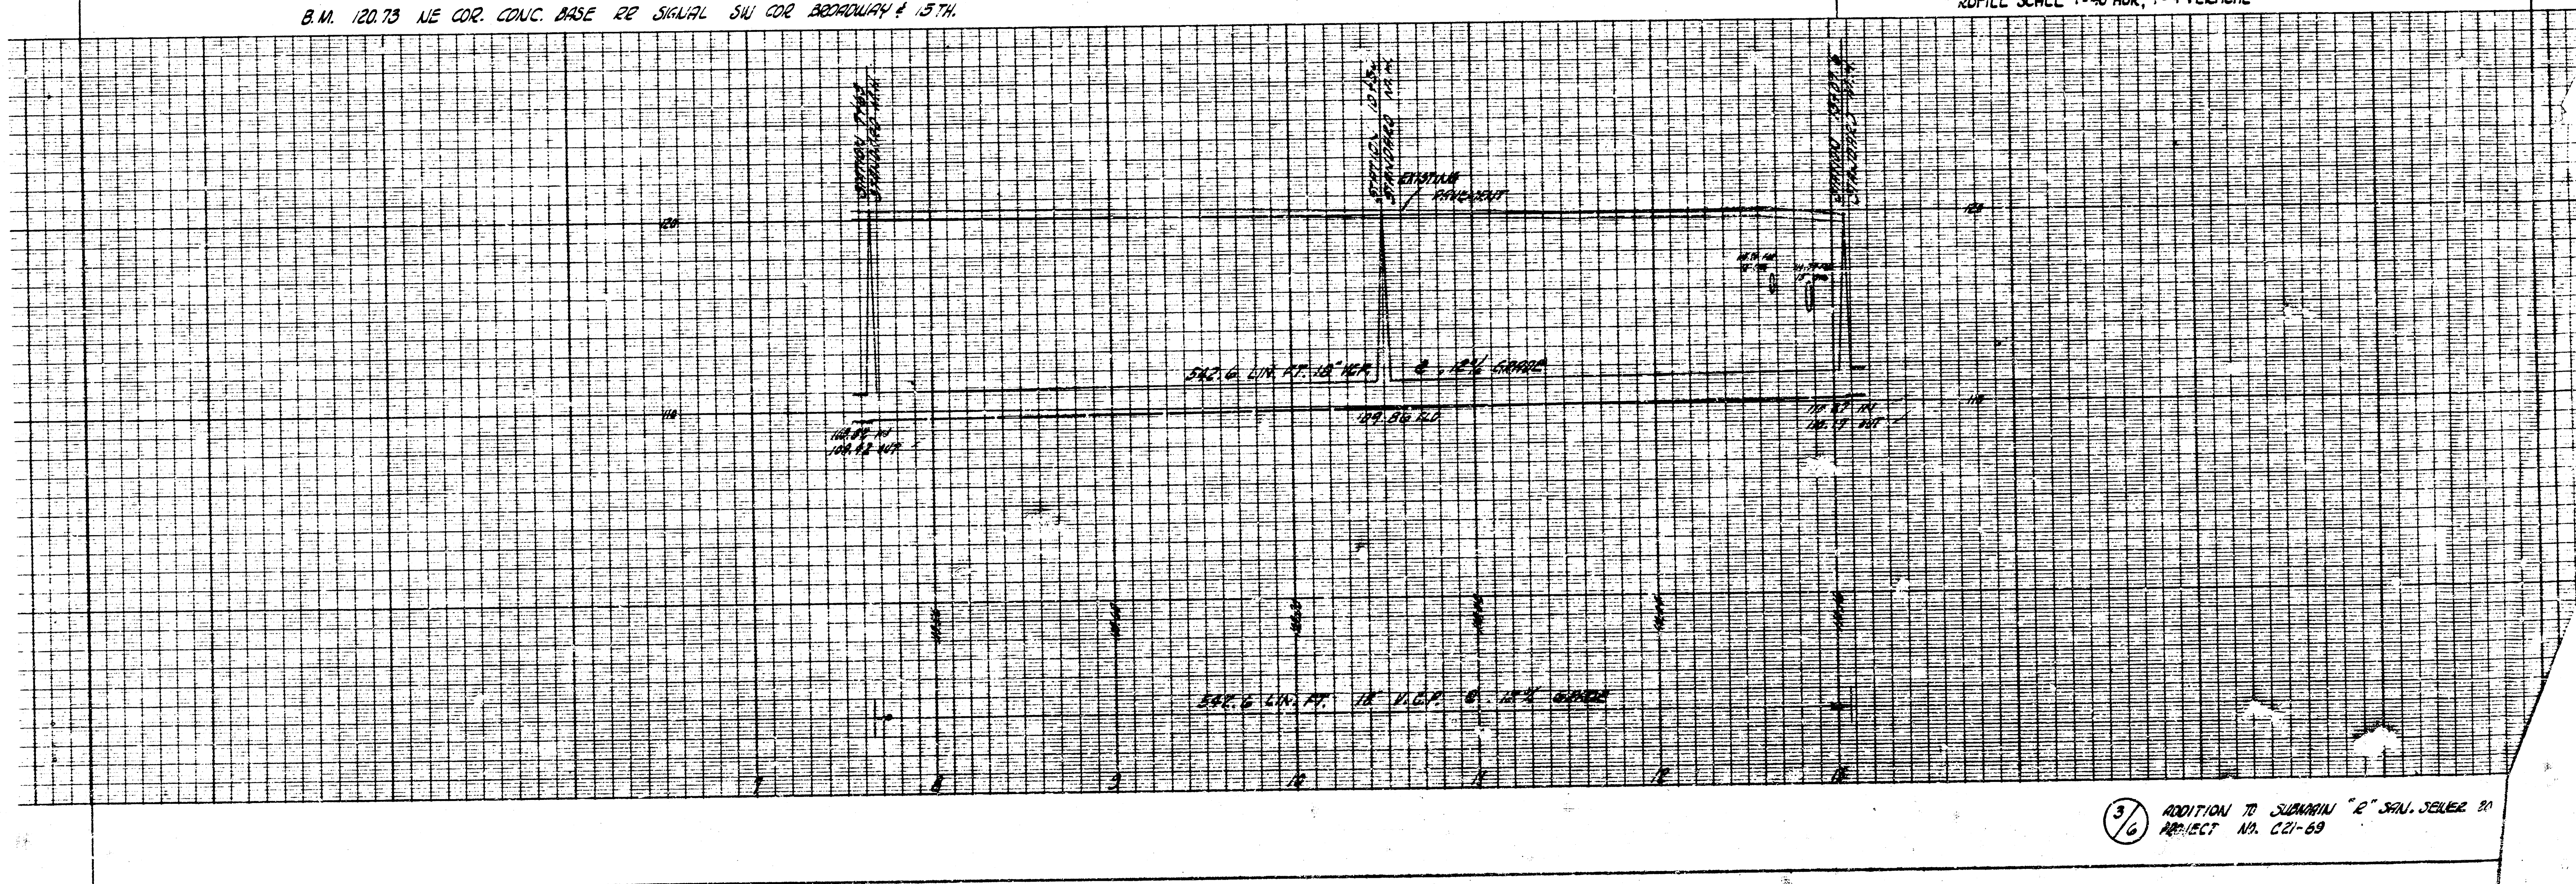


 PROJECT NO. C21-69

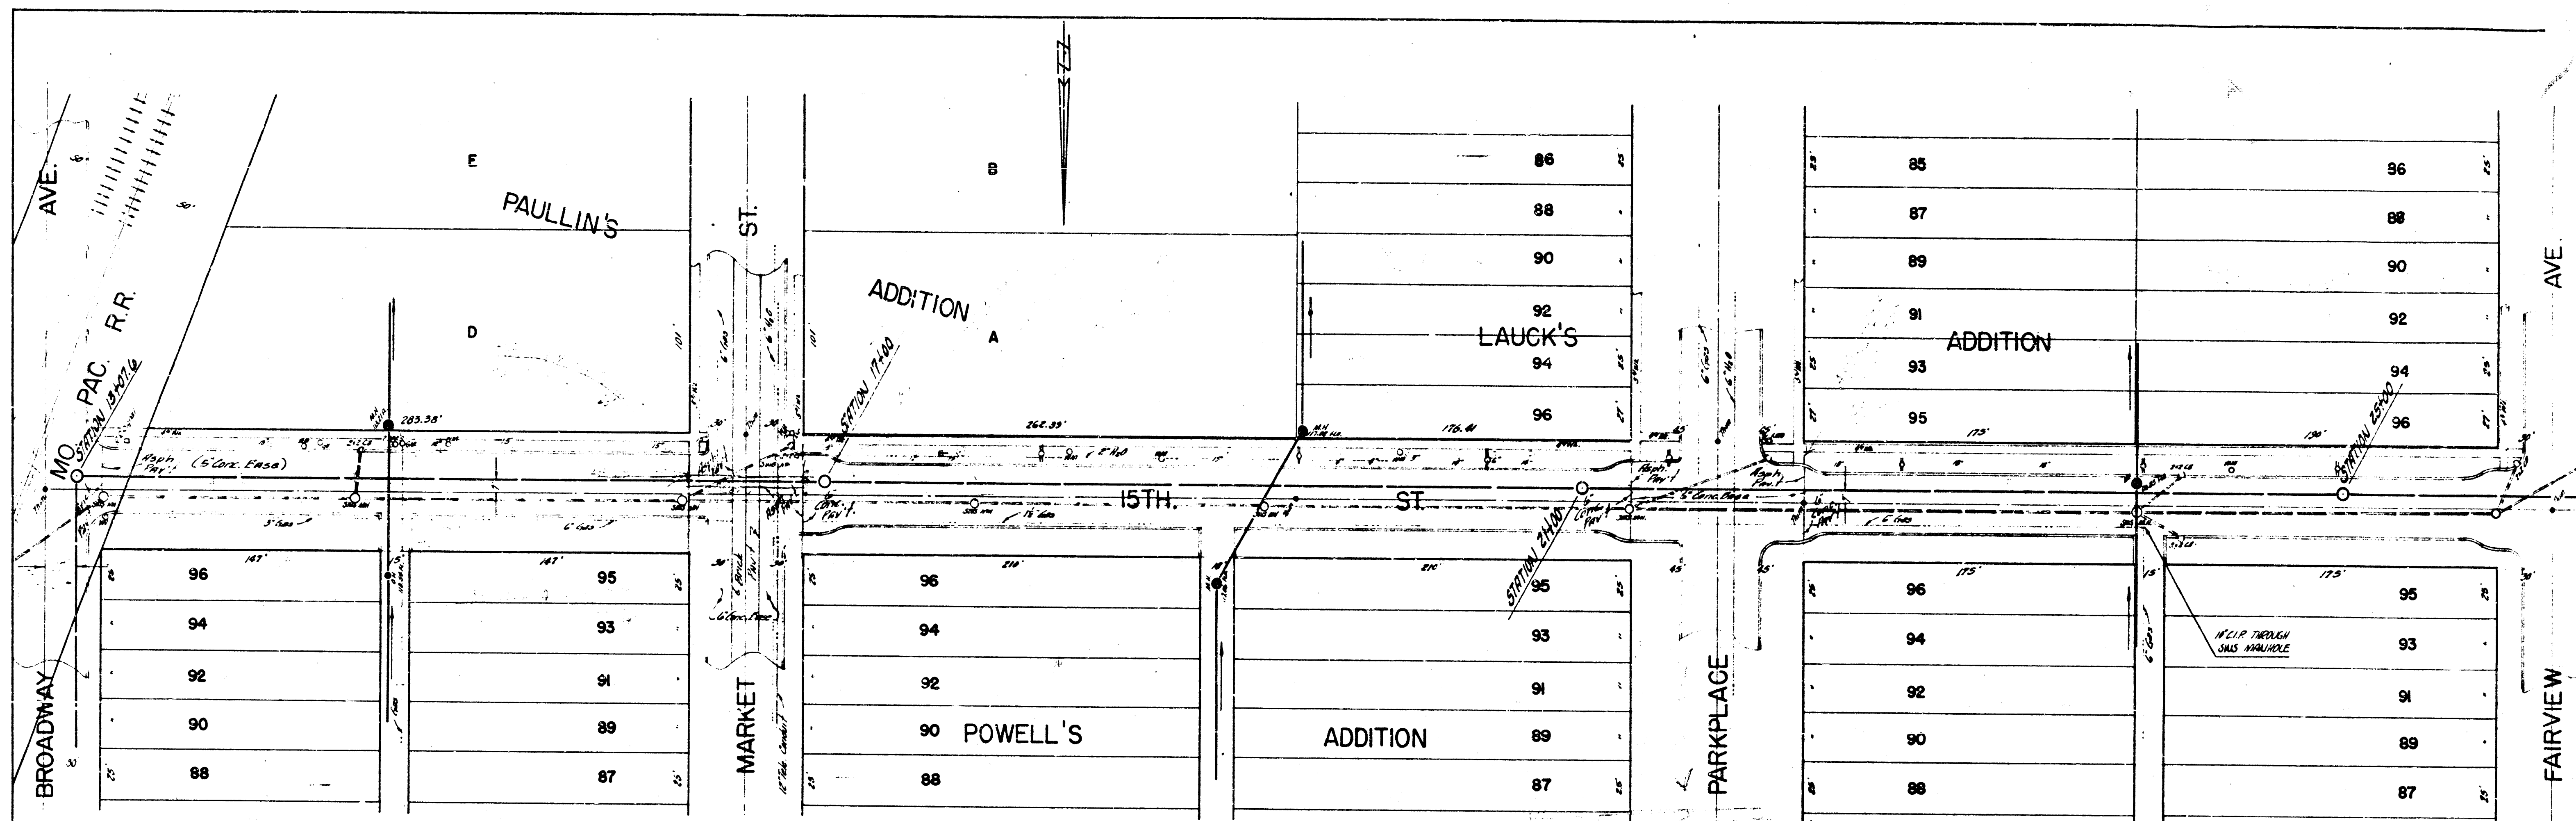


B.M. 120.32 "C" IN CARTER CRT. W.K. SO. SW. COR. 15TH & PARKPLACE  
 B.M. 119.65 "M" IN McCABE W. CO. MARKET N. SIDE 15TH.

PLAN SCALE 1"=40'  
 PROFILE SCALE 1"=40' HOR, 1"=4' VERTICAL

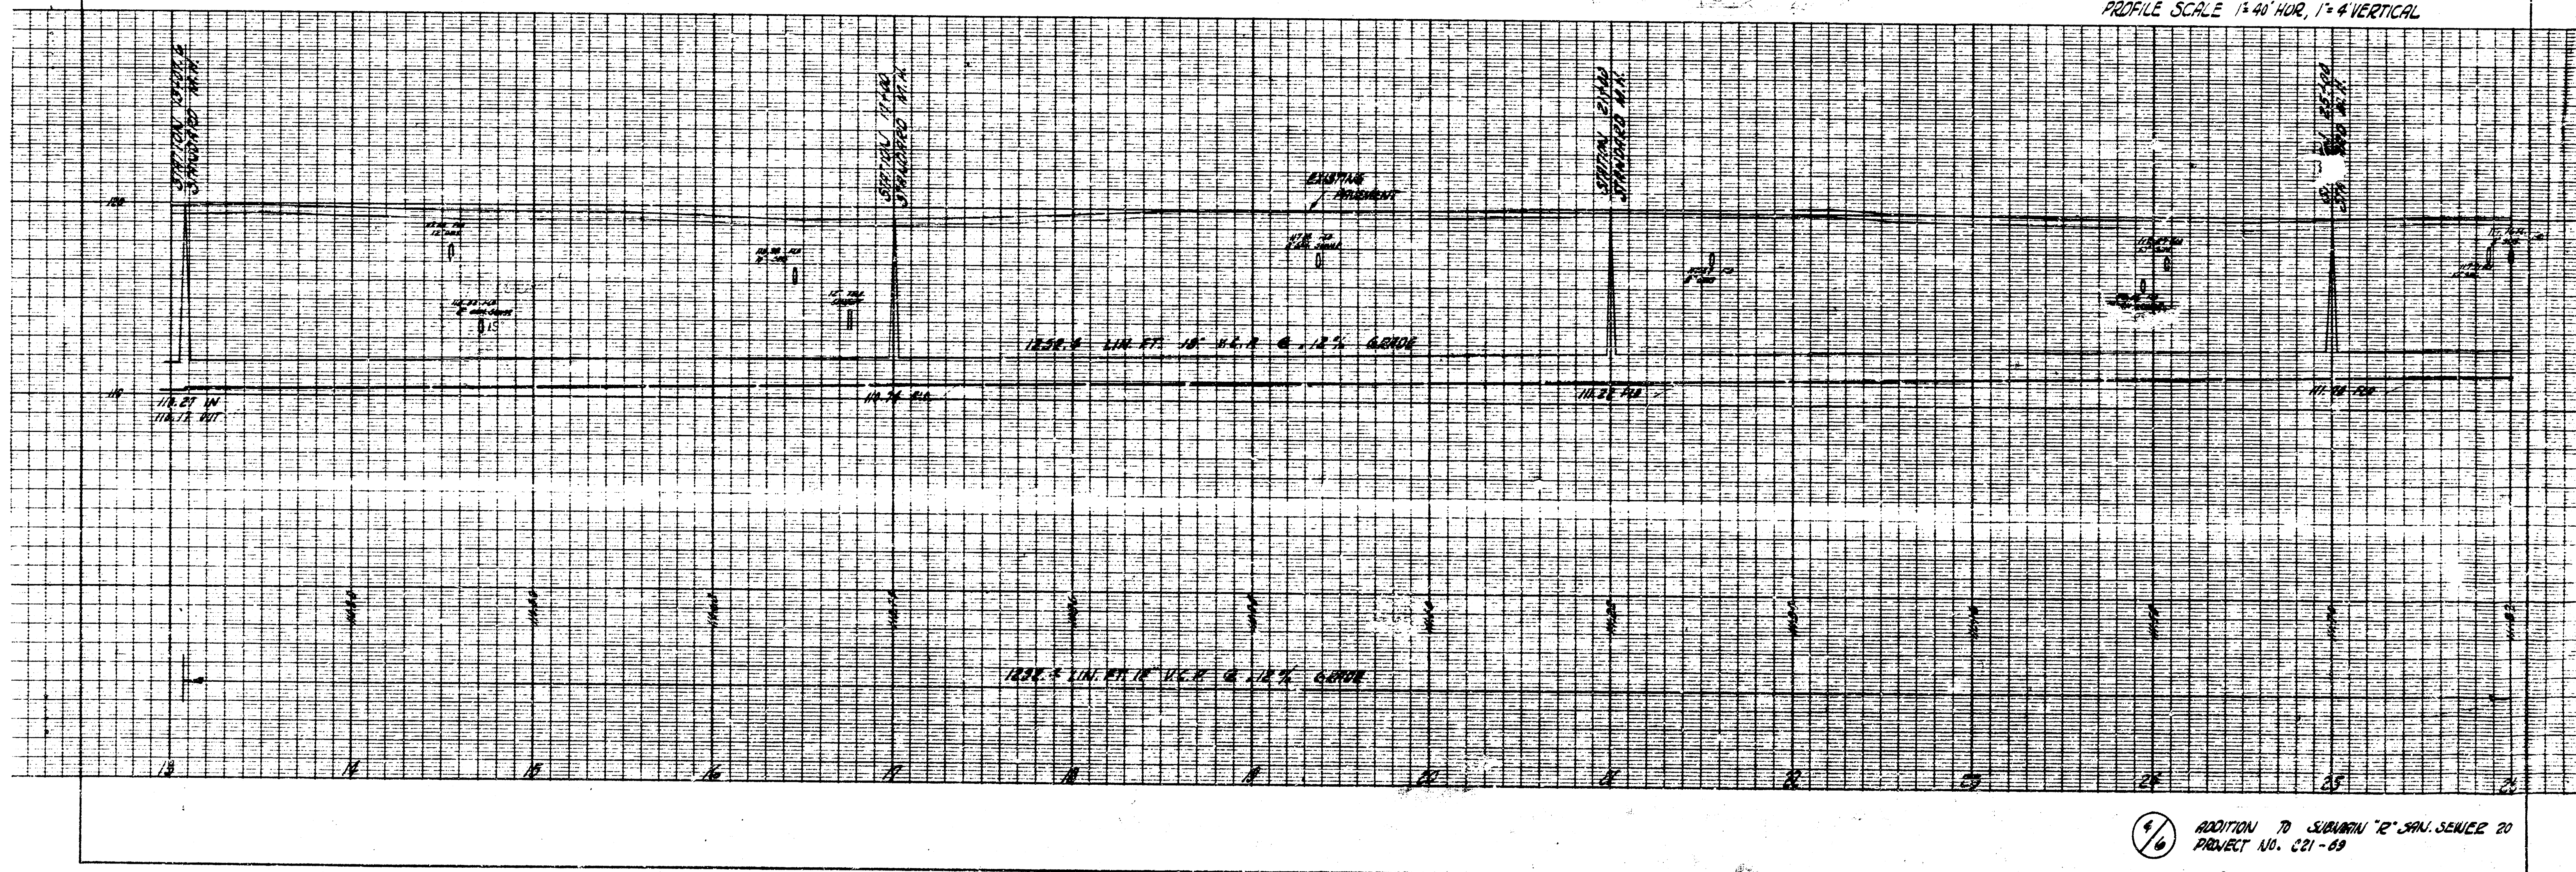


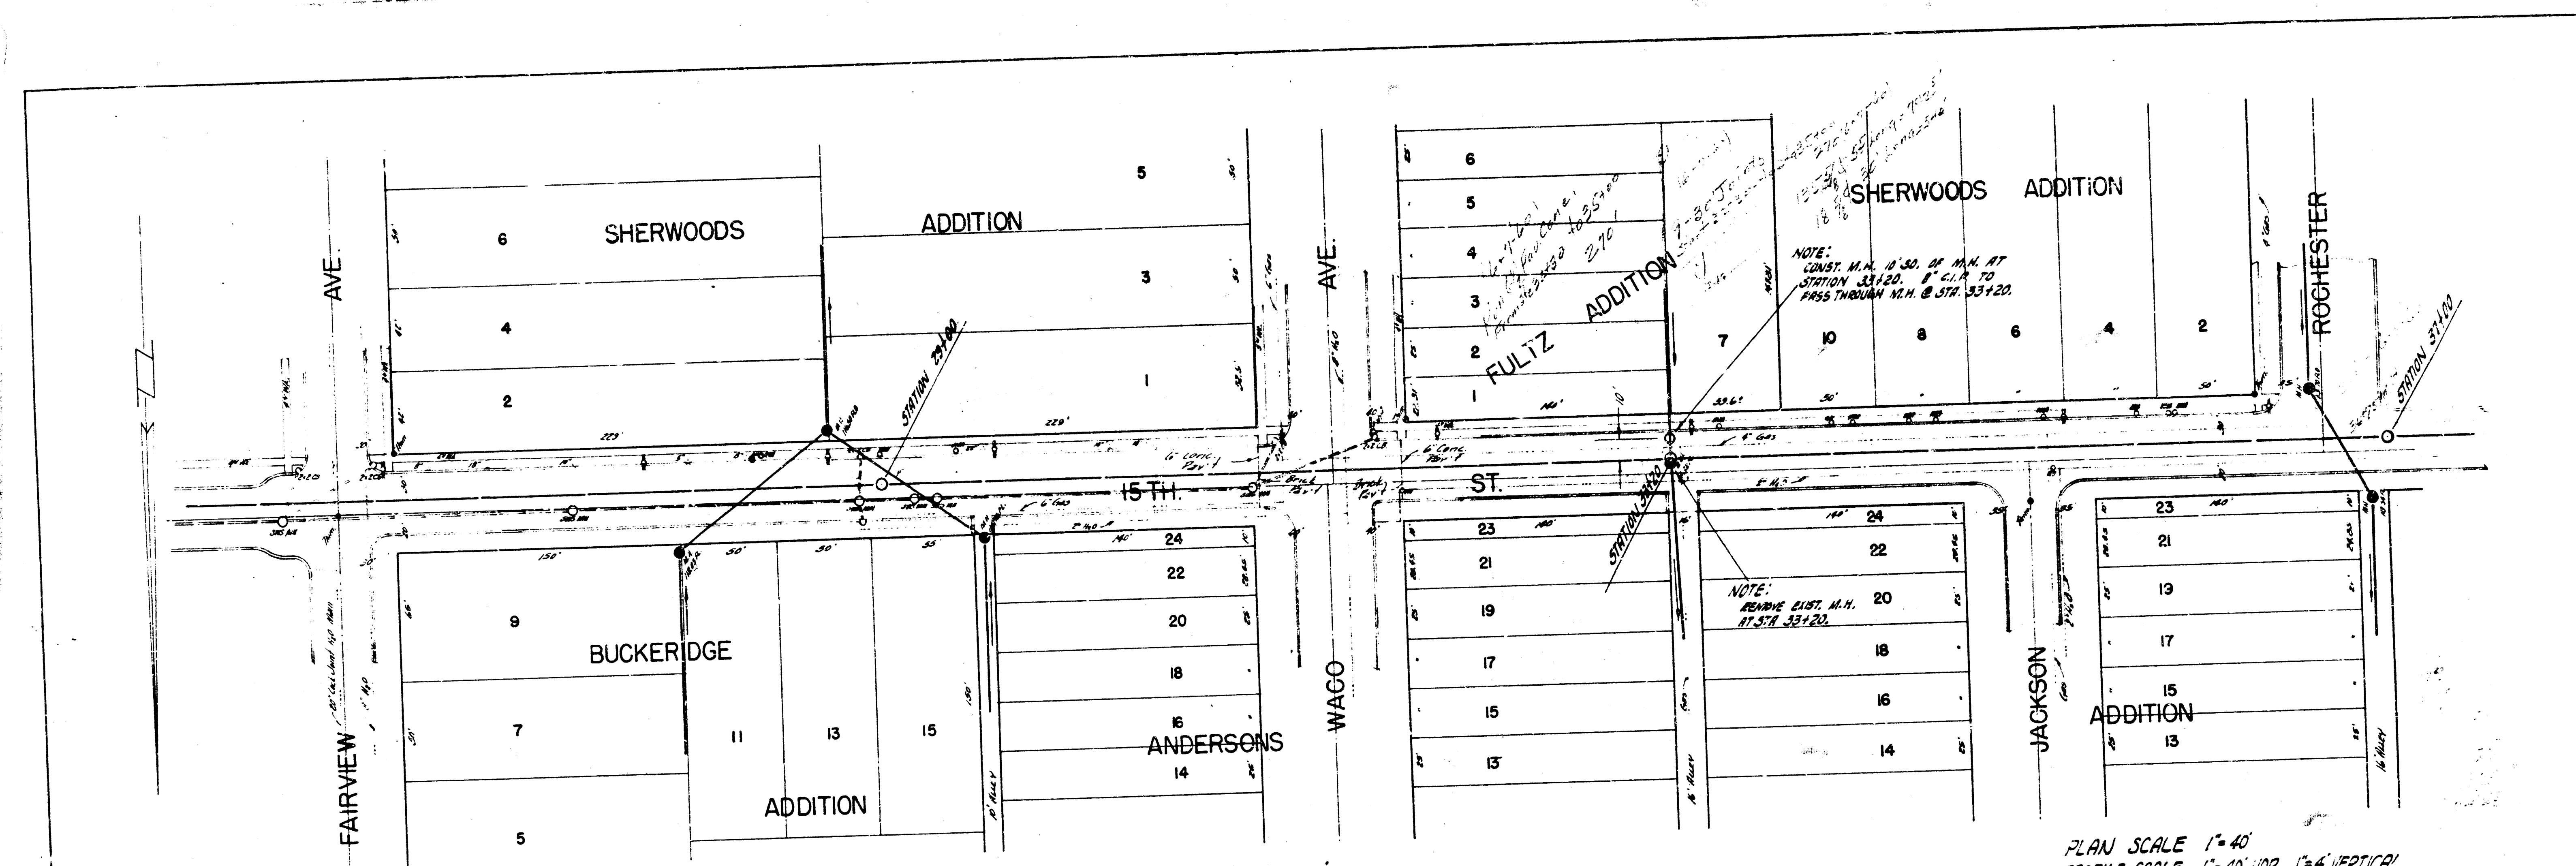

PLAN SCALE 1"=40'  
 PROFILE SCALE 1"=40' HOR, 1"=4' VERTICAL

B.M. 120.02 "H" IN HURST ON WILKINS AT INT. SG. SE COR. ROCHESTER & 15TH.

