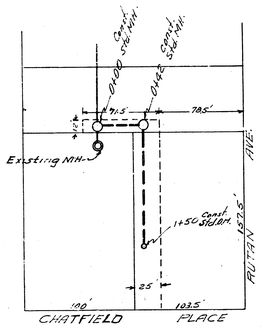

1" = 50'

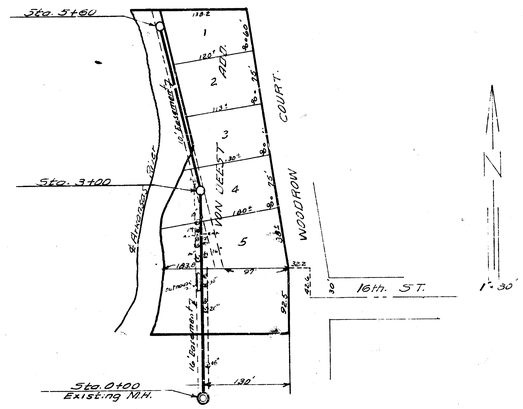

1" = 30'

B.M. 150.50 No rim of MH 17.5' So. of 0+00

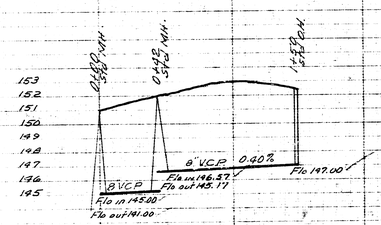

Date
Drawn by 5-5-54 McGlain
Checked by
Book No. 1-E
Page No. 20

O.B. RYNDERS PRIVATE SEWER
CITY OF WICHITA KANSAS
B.E. SMITH CITY ENGINEER

B.M. 121.79 So. rim M.H. 0+00

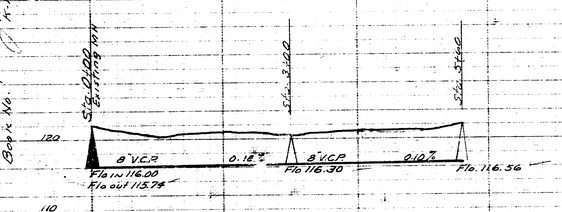

Date
Drawn by 5-4-54 McGlain
Checked by
Book No. 1-E
Page No. 17

L.A.T. 5 DIST. R. S.D. 20
CITY OF WICHITA KANSAS
B.E. SMITH, CITY ENGINEER
Proj. No. C 24-27