

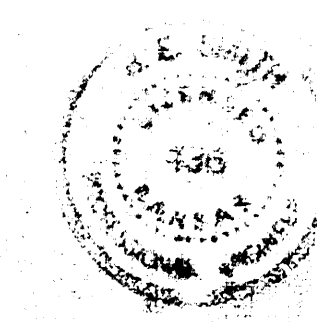


ADDITION TO SUBMAIN R SAN. SEWER 20
 CITY OF WICHITA, KANSAS
 B.E. SMITH CITY ENGINEER
 PROJECT NO. C21-69


REVISIONS TO THIS PLAN
 NO. 1 - 12-14-59
 NO. 2 - 1-15-60
 NO. 3 - 1-15-60
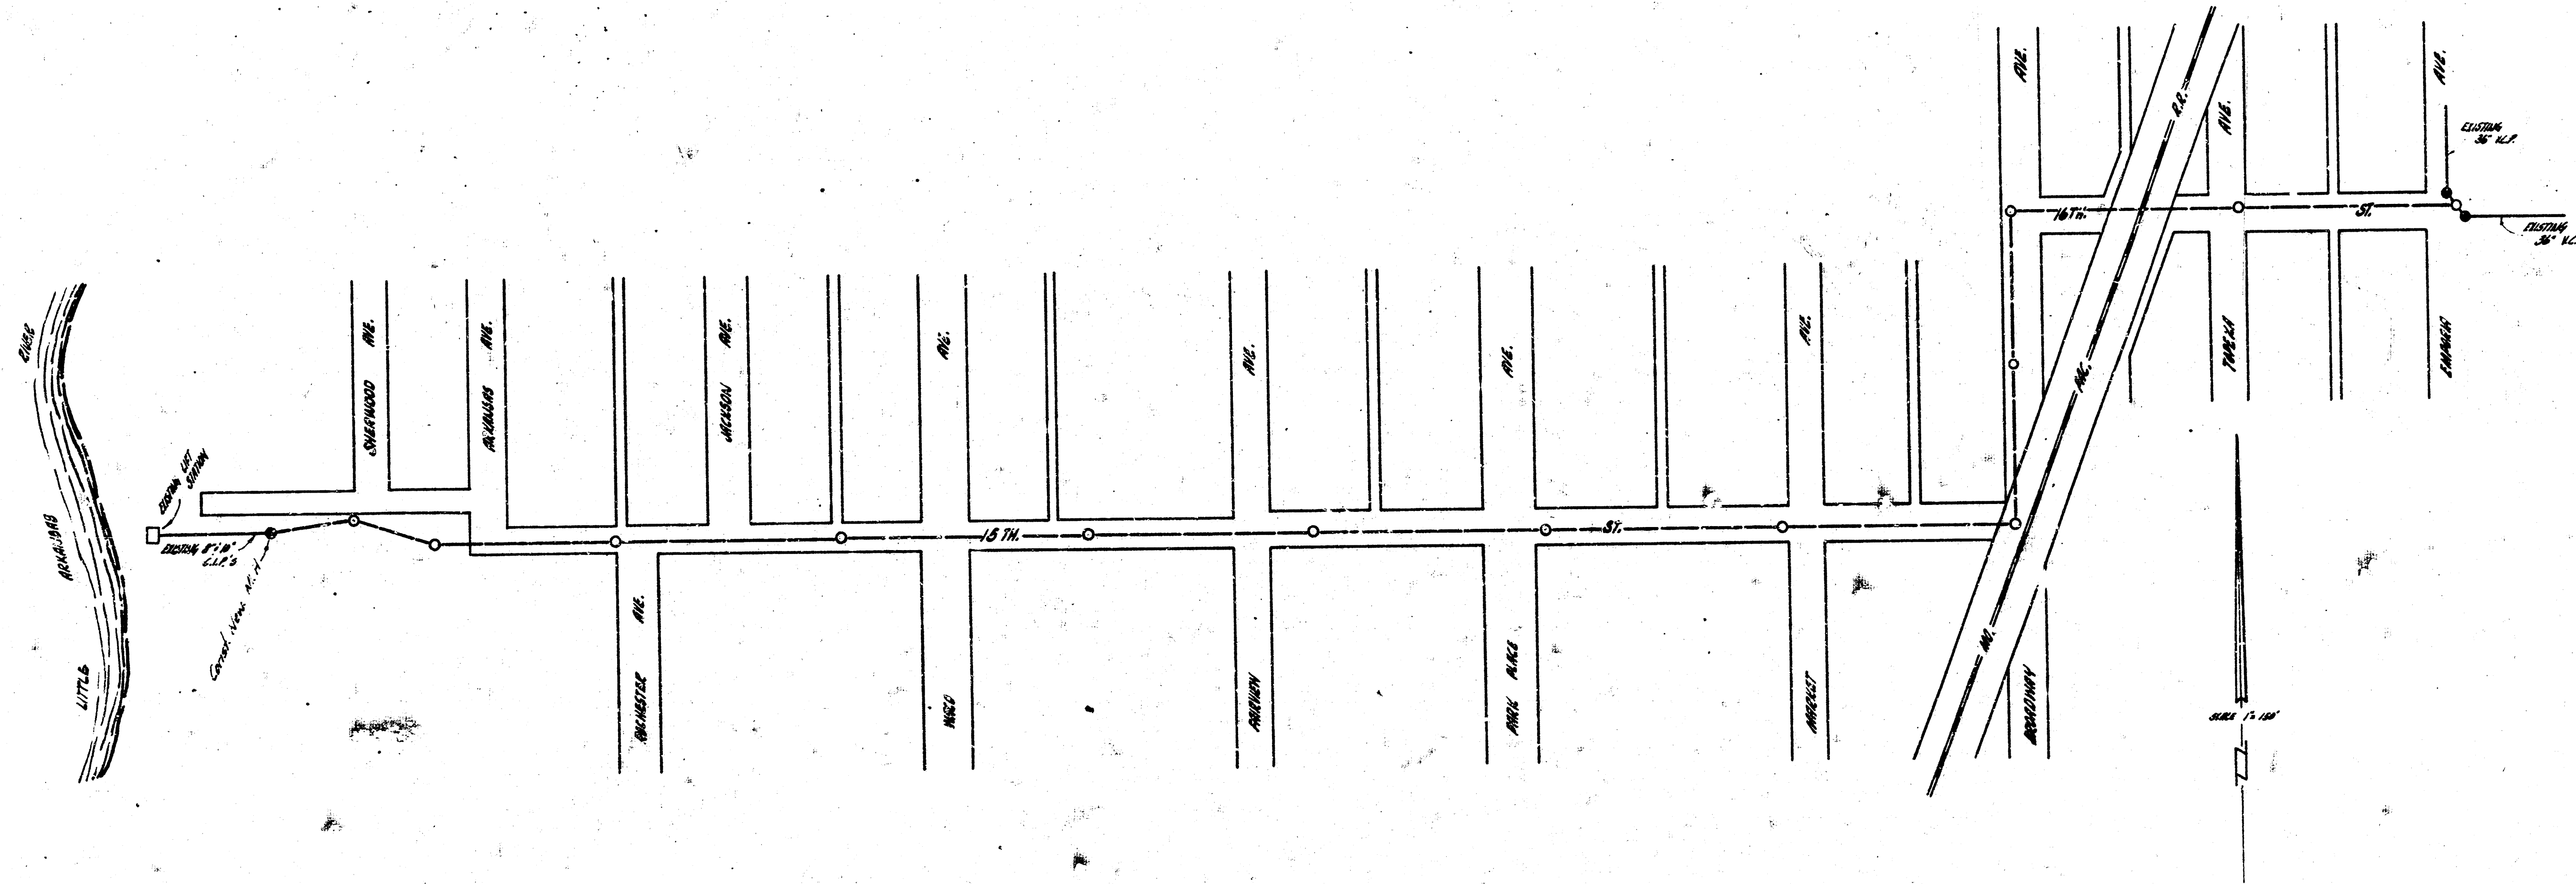



B.E. Smith
 City Engineer

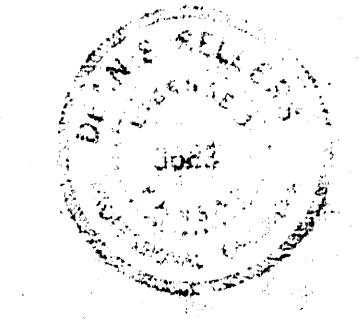

1/6 ADDITION TO SUBMAIN R SAN. SEWER 20
 PROJECT NO. C21-69 12-14-59

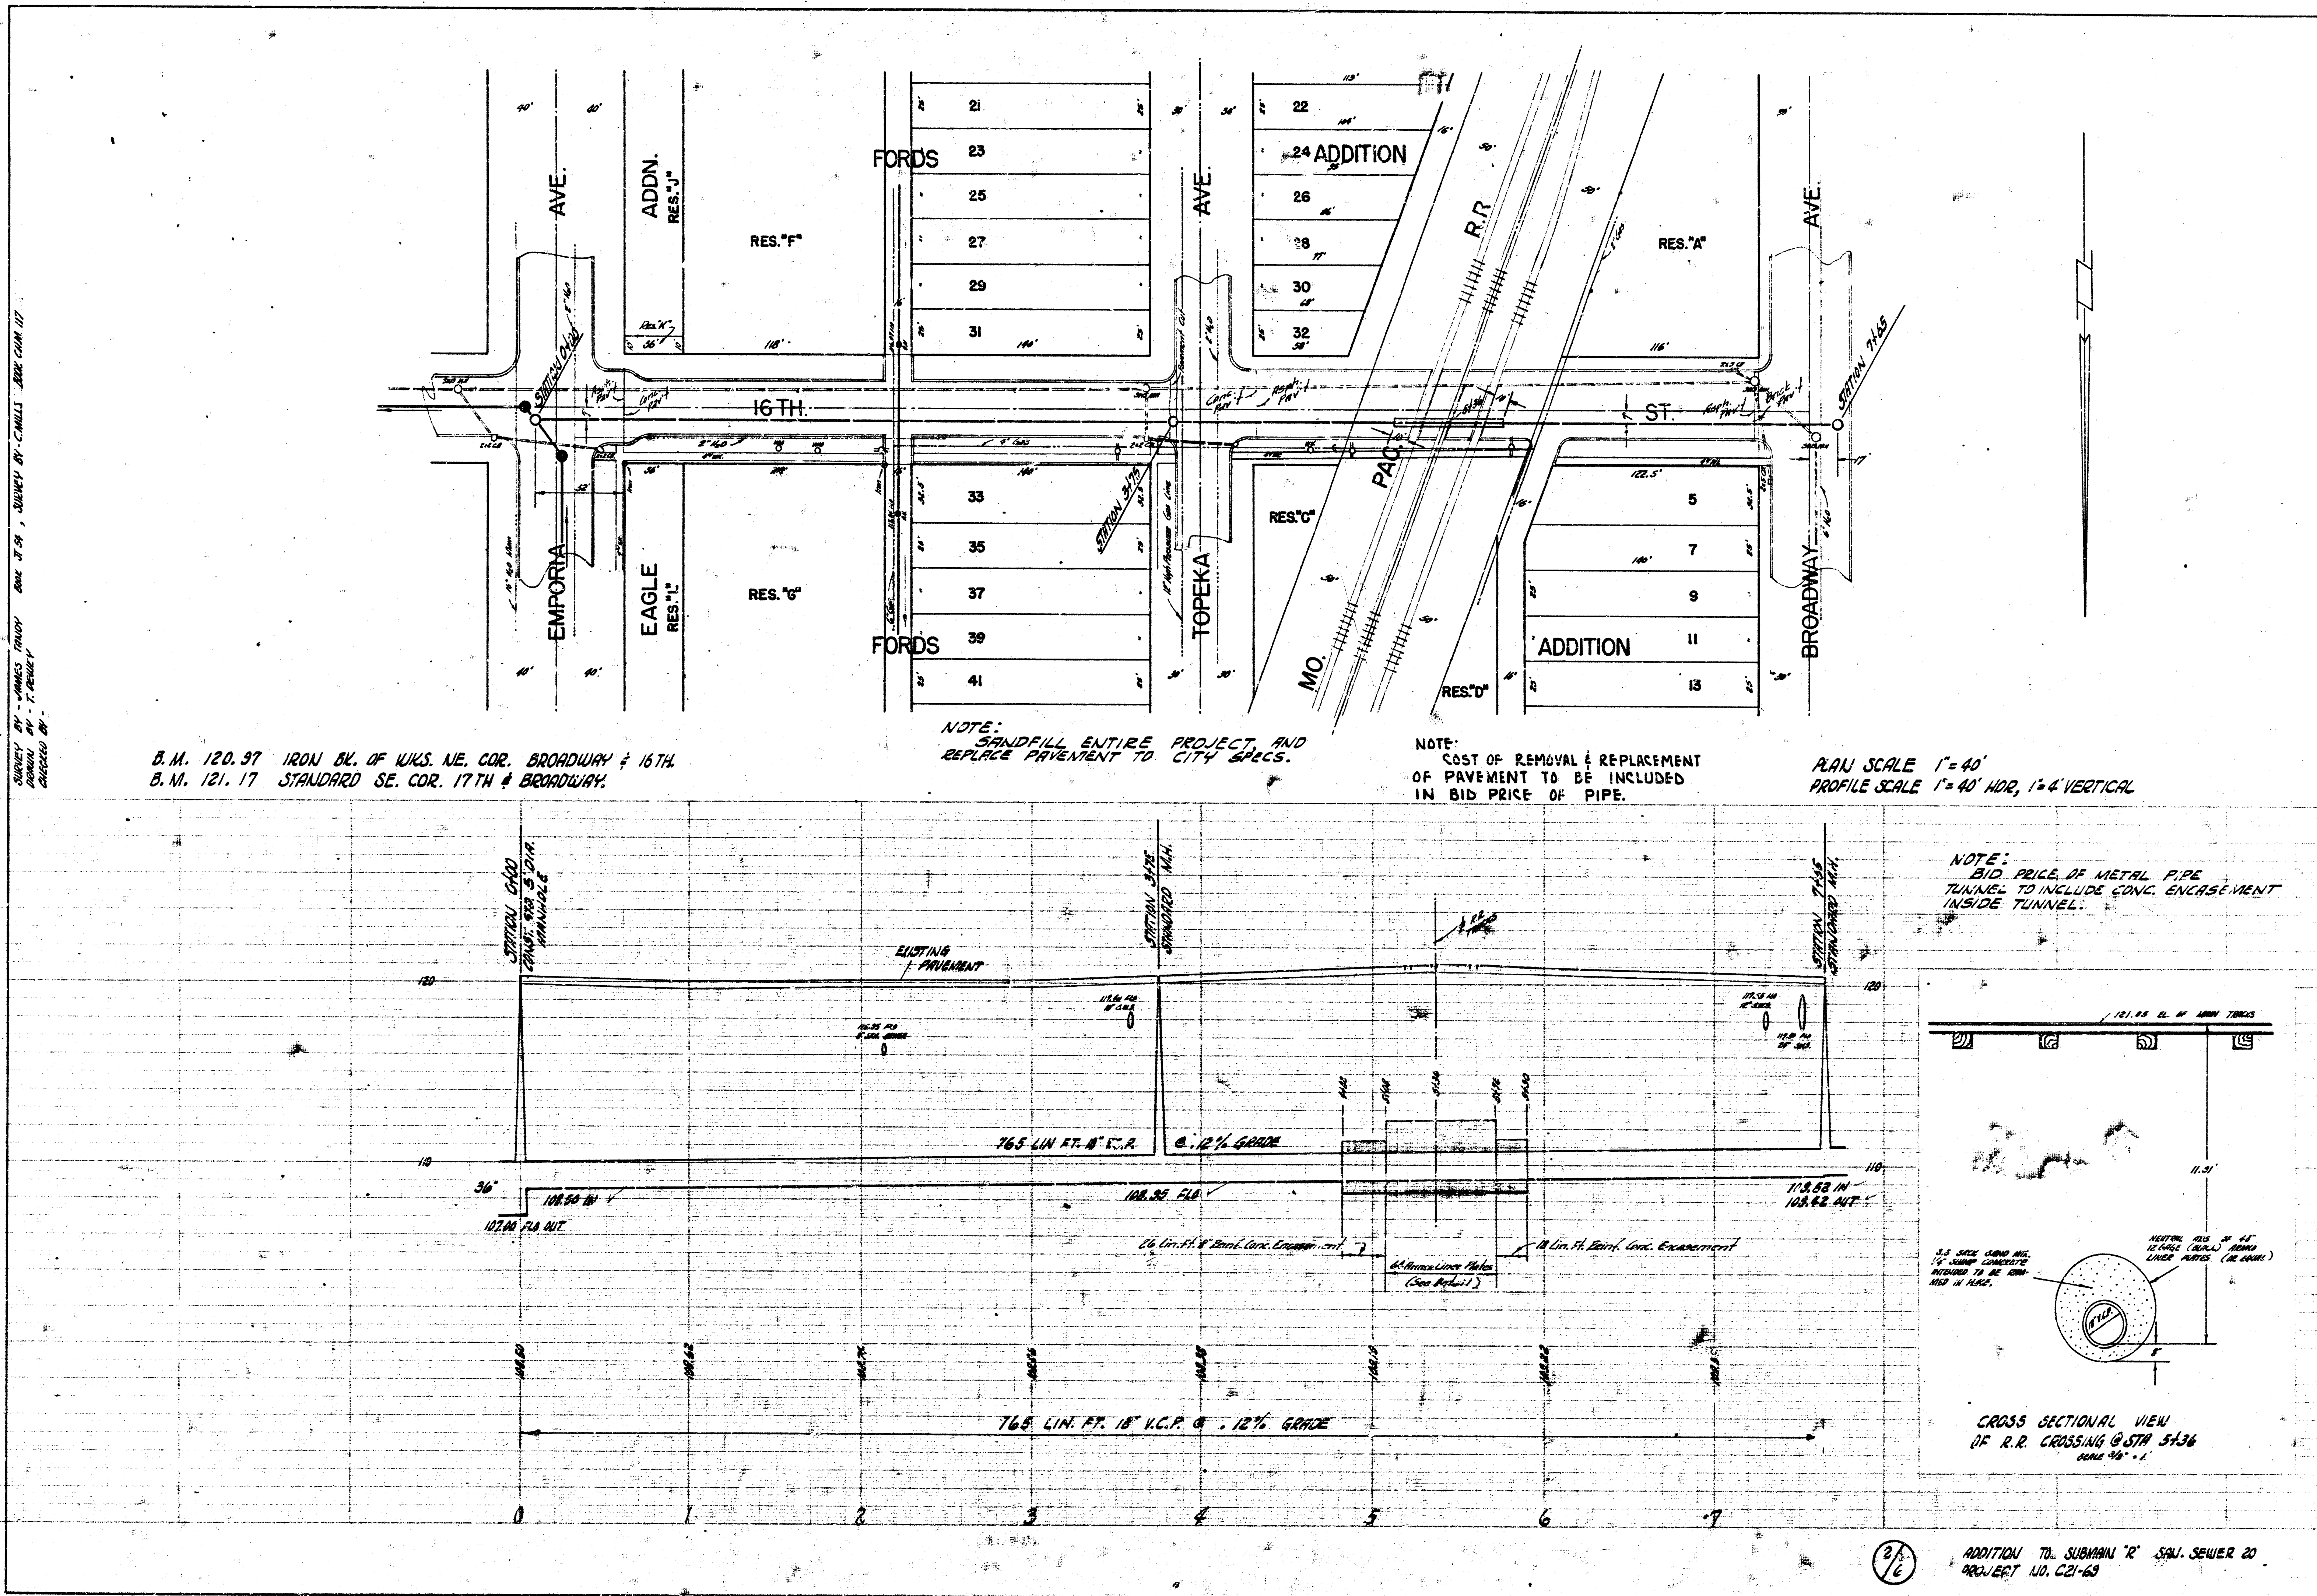


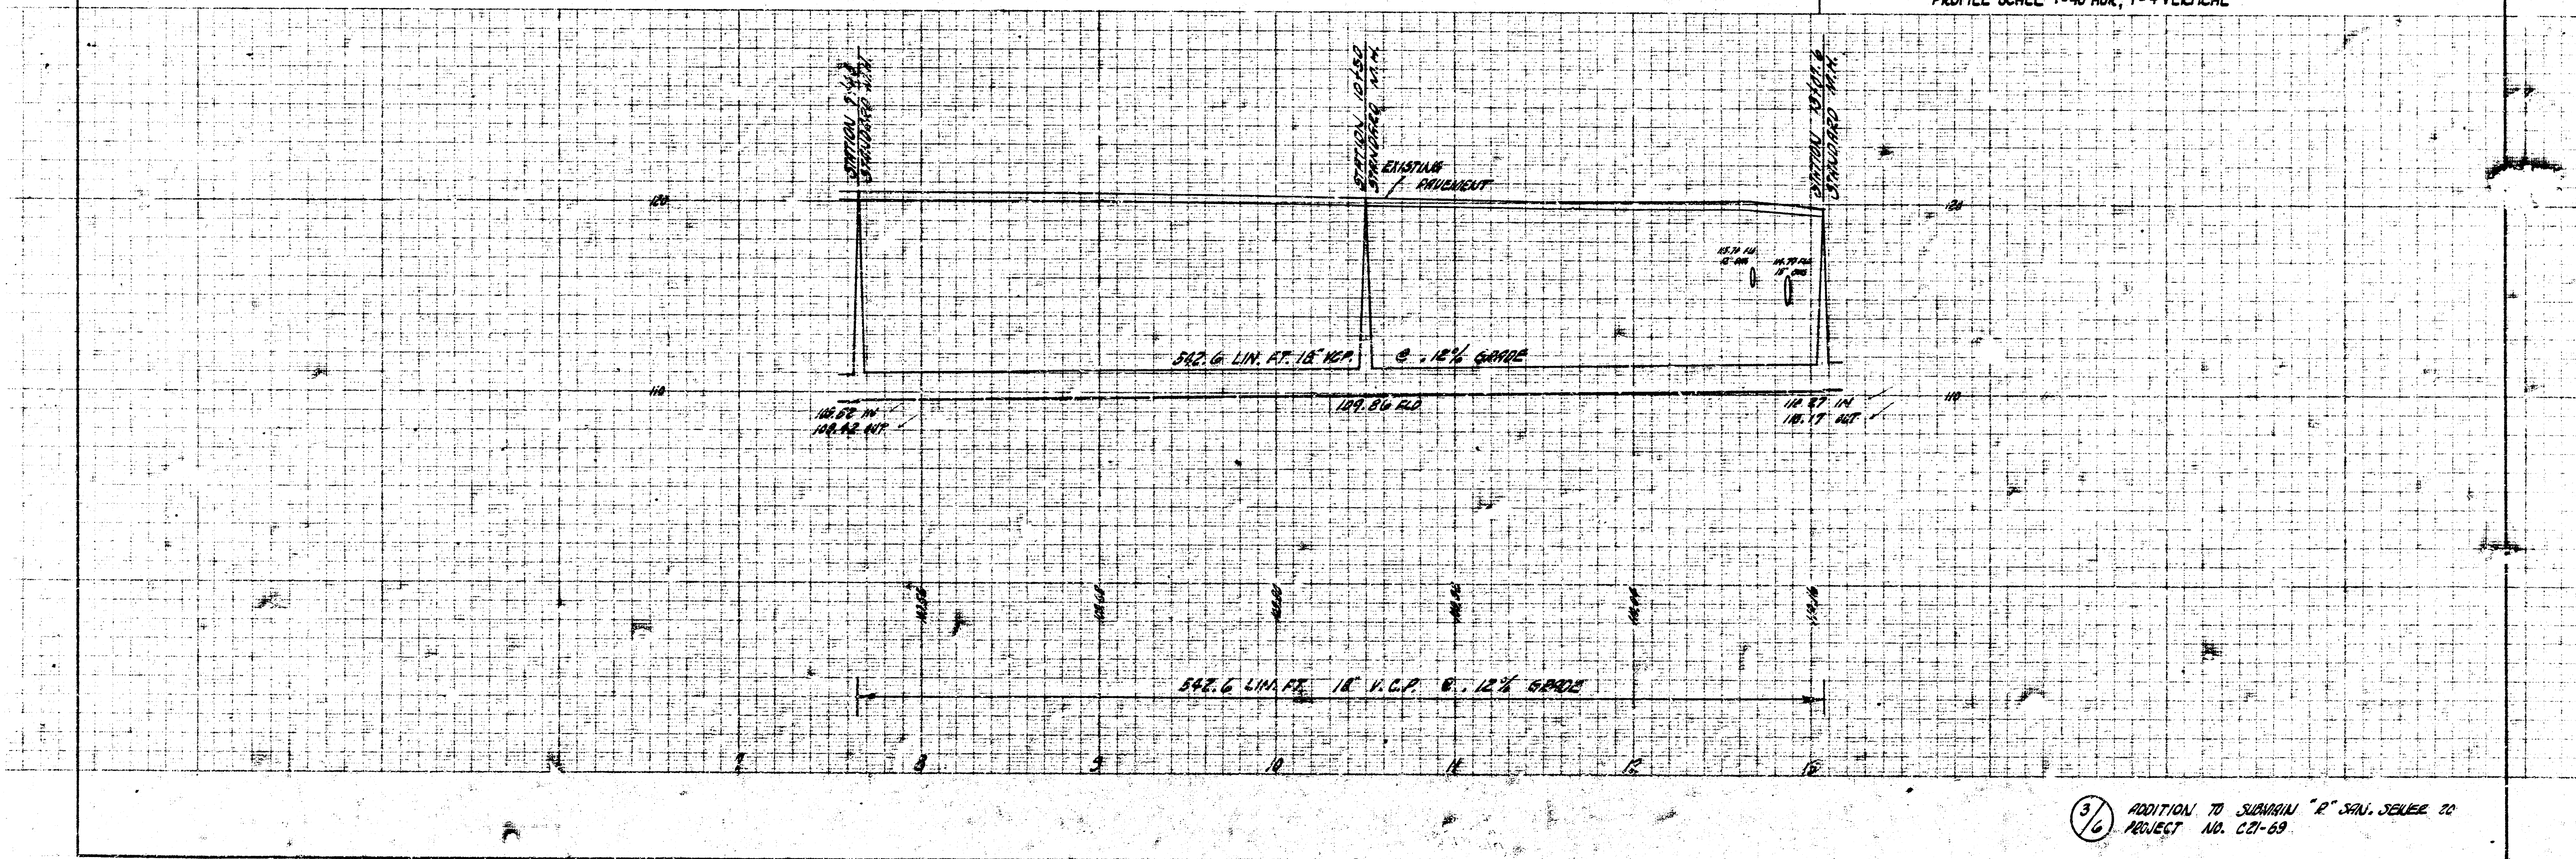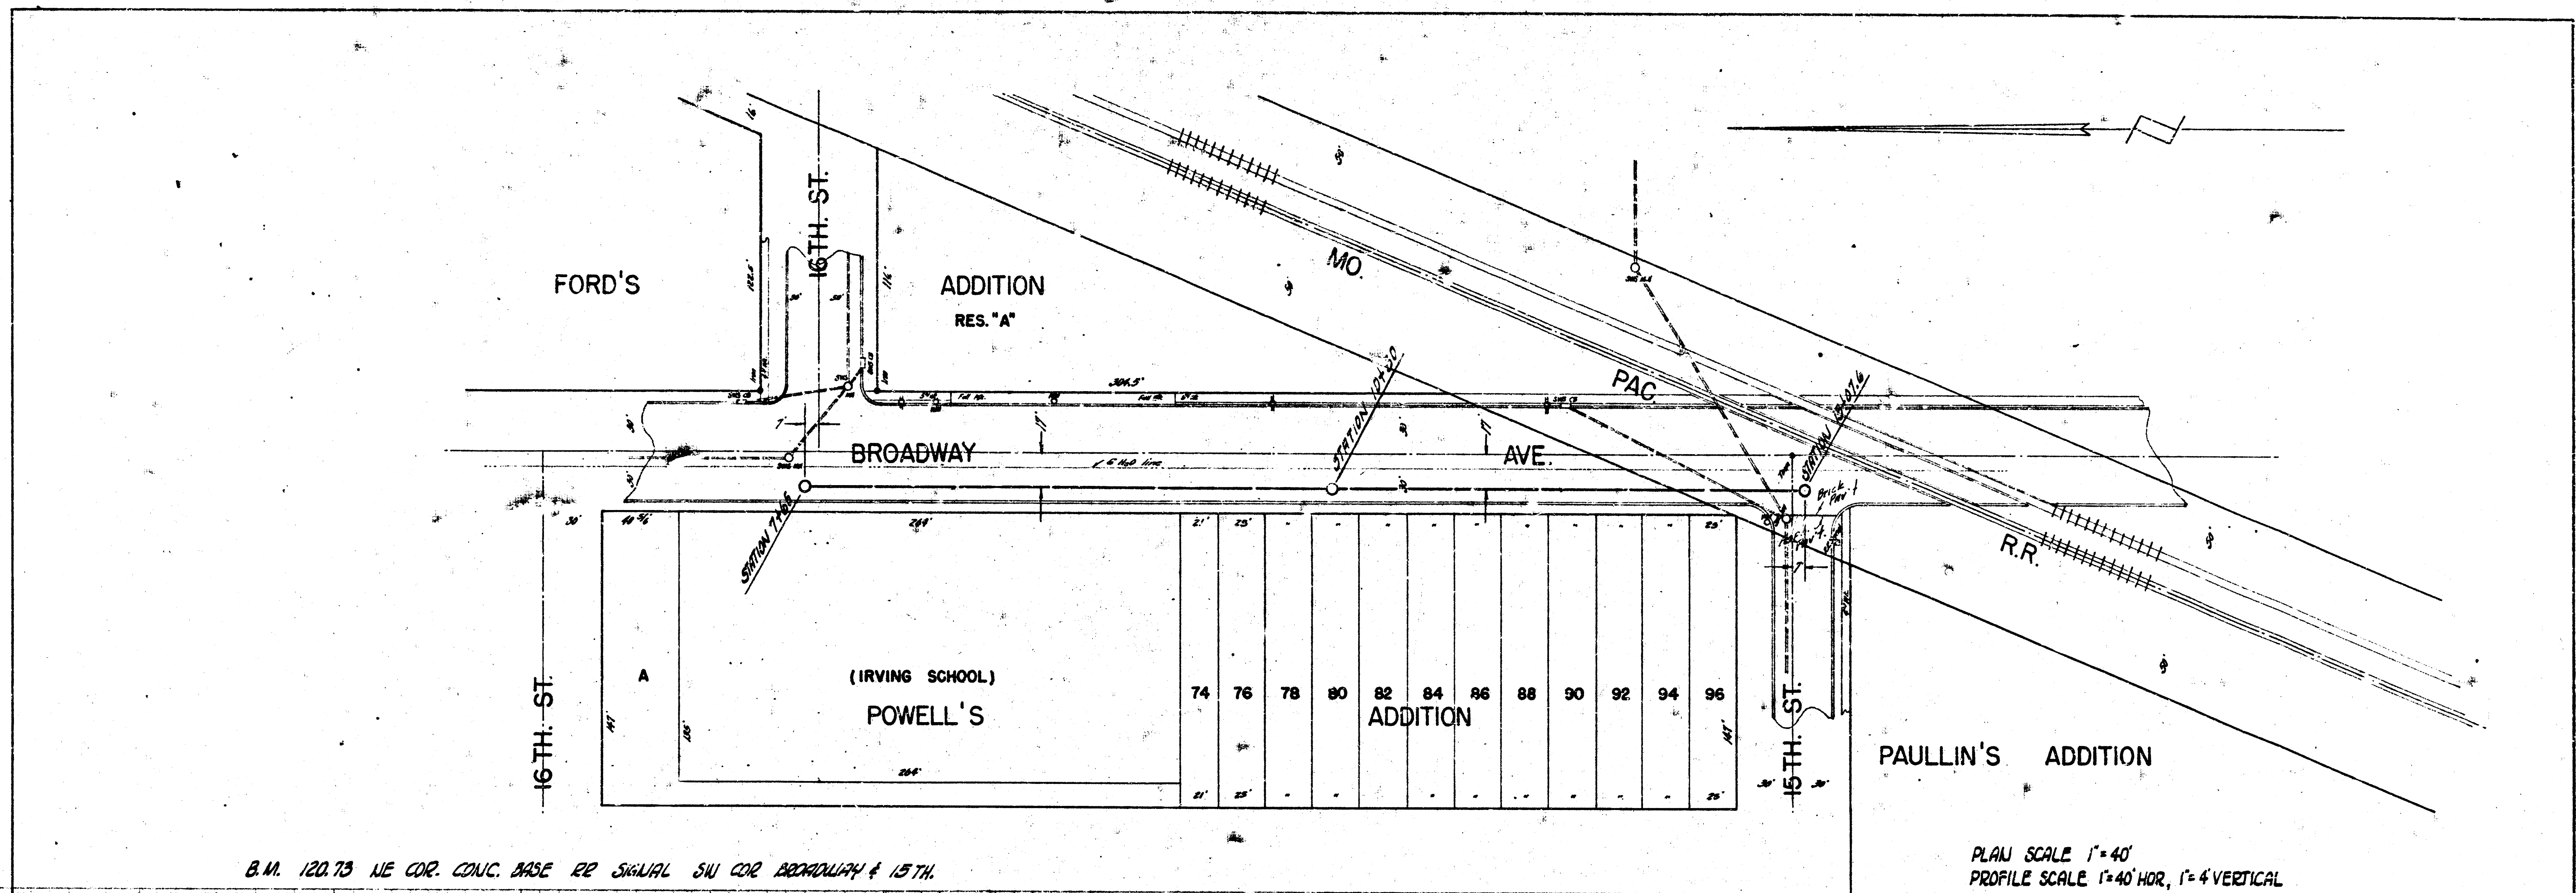

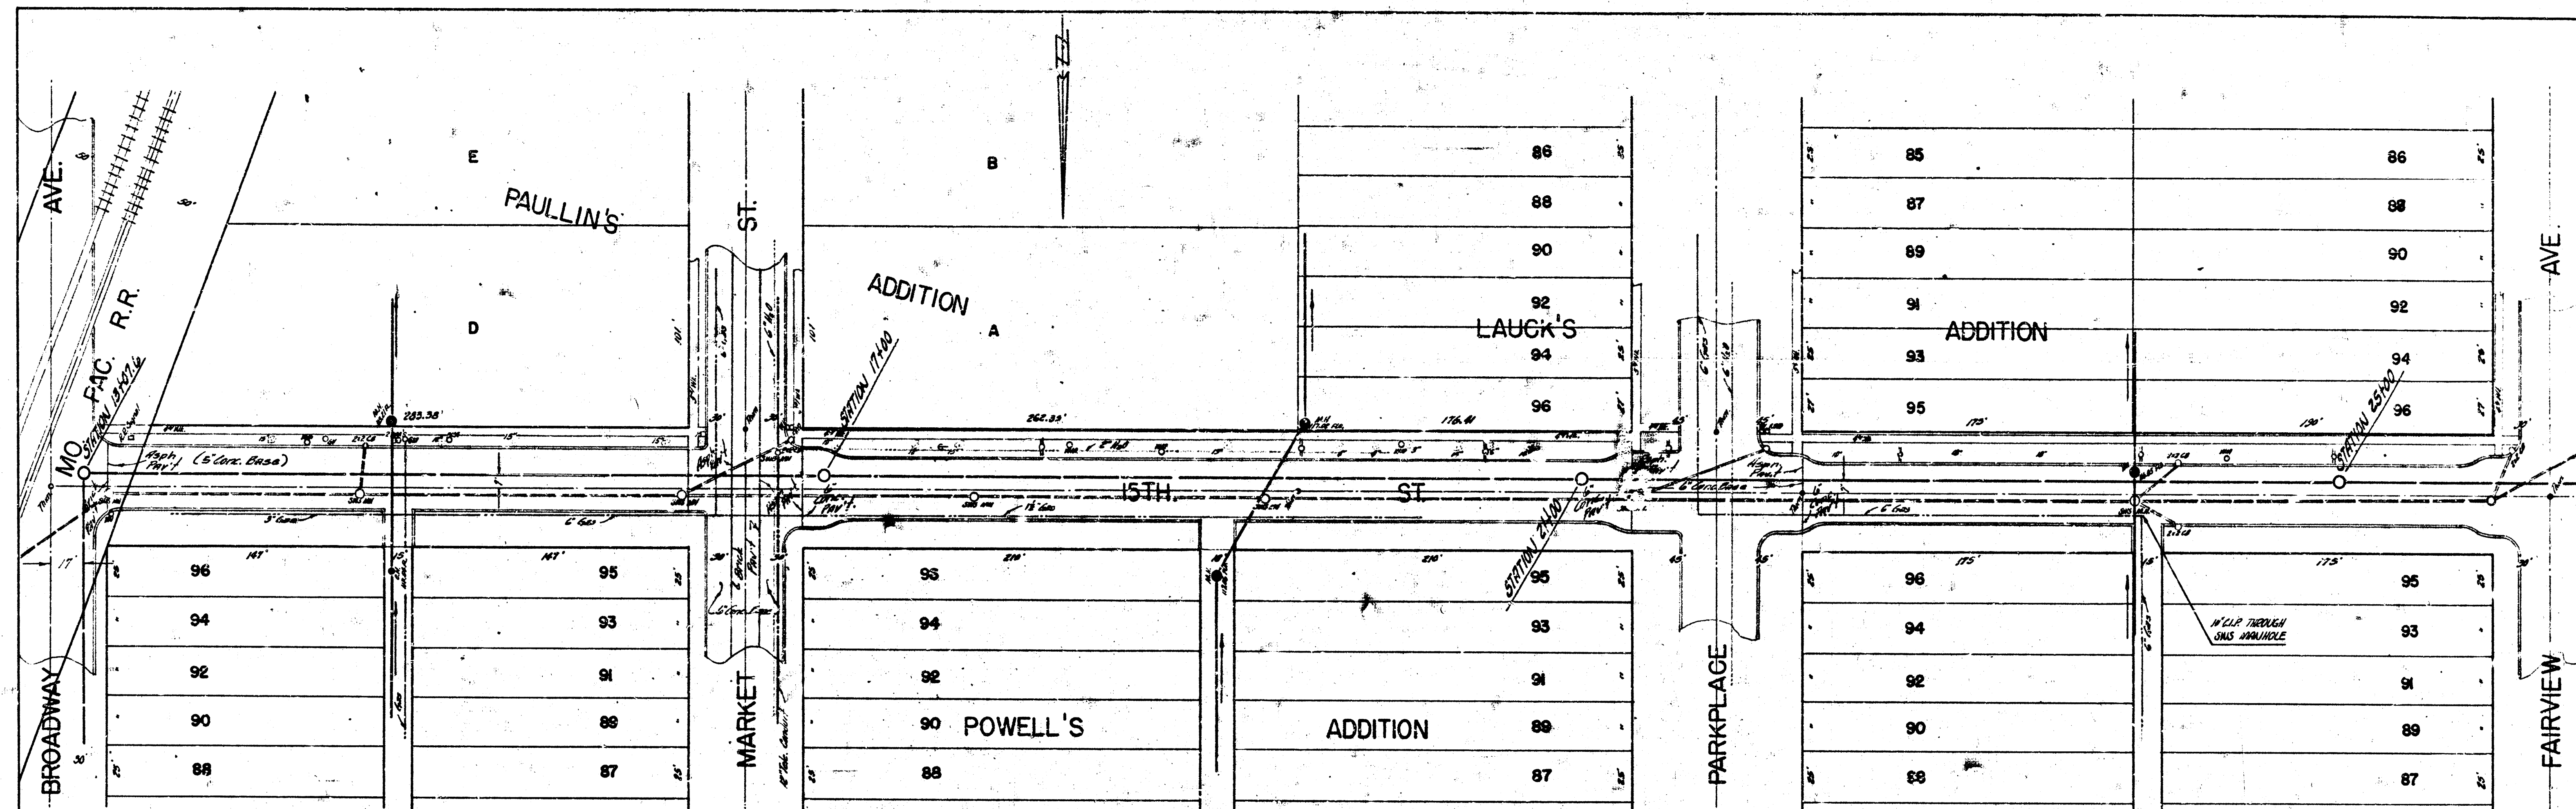


B.M. 120.32 "C" IN CARTER CTR. NW. SO. SW. COR. 15TH & PARKPLACE
 B.M. 113.65 "W" IN M'GABE W. CO. MARKET W. SIDE 15TH.

PLAN SCALE 1"=40'
 PROFILE SCALE 1"=40' HOR, 1"=4' VERTICAL

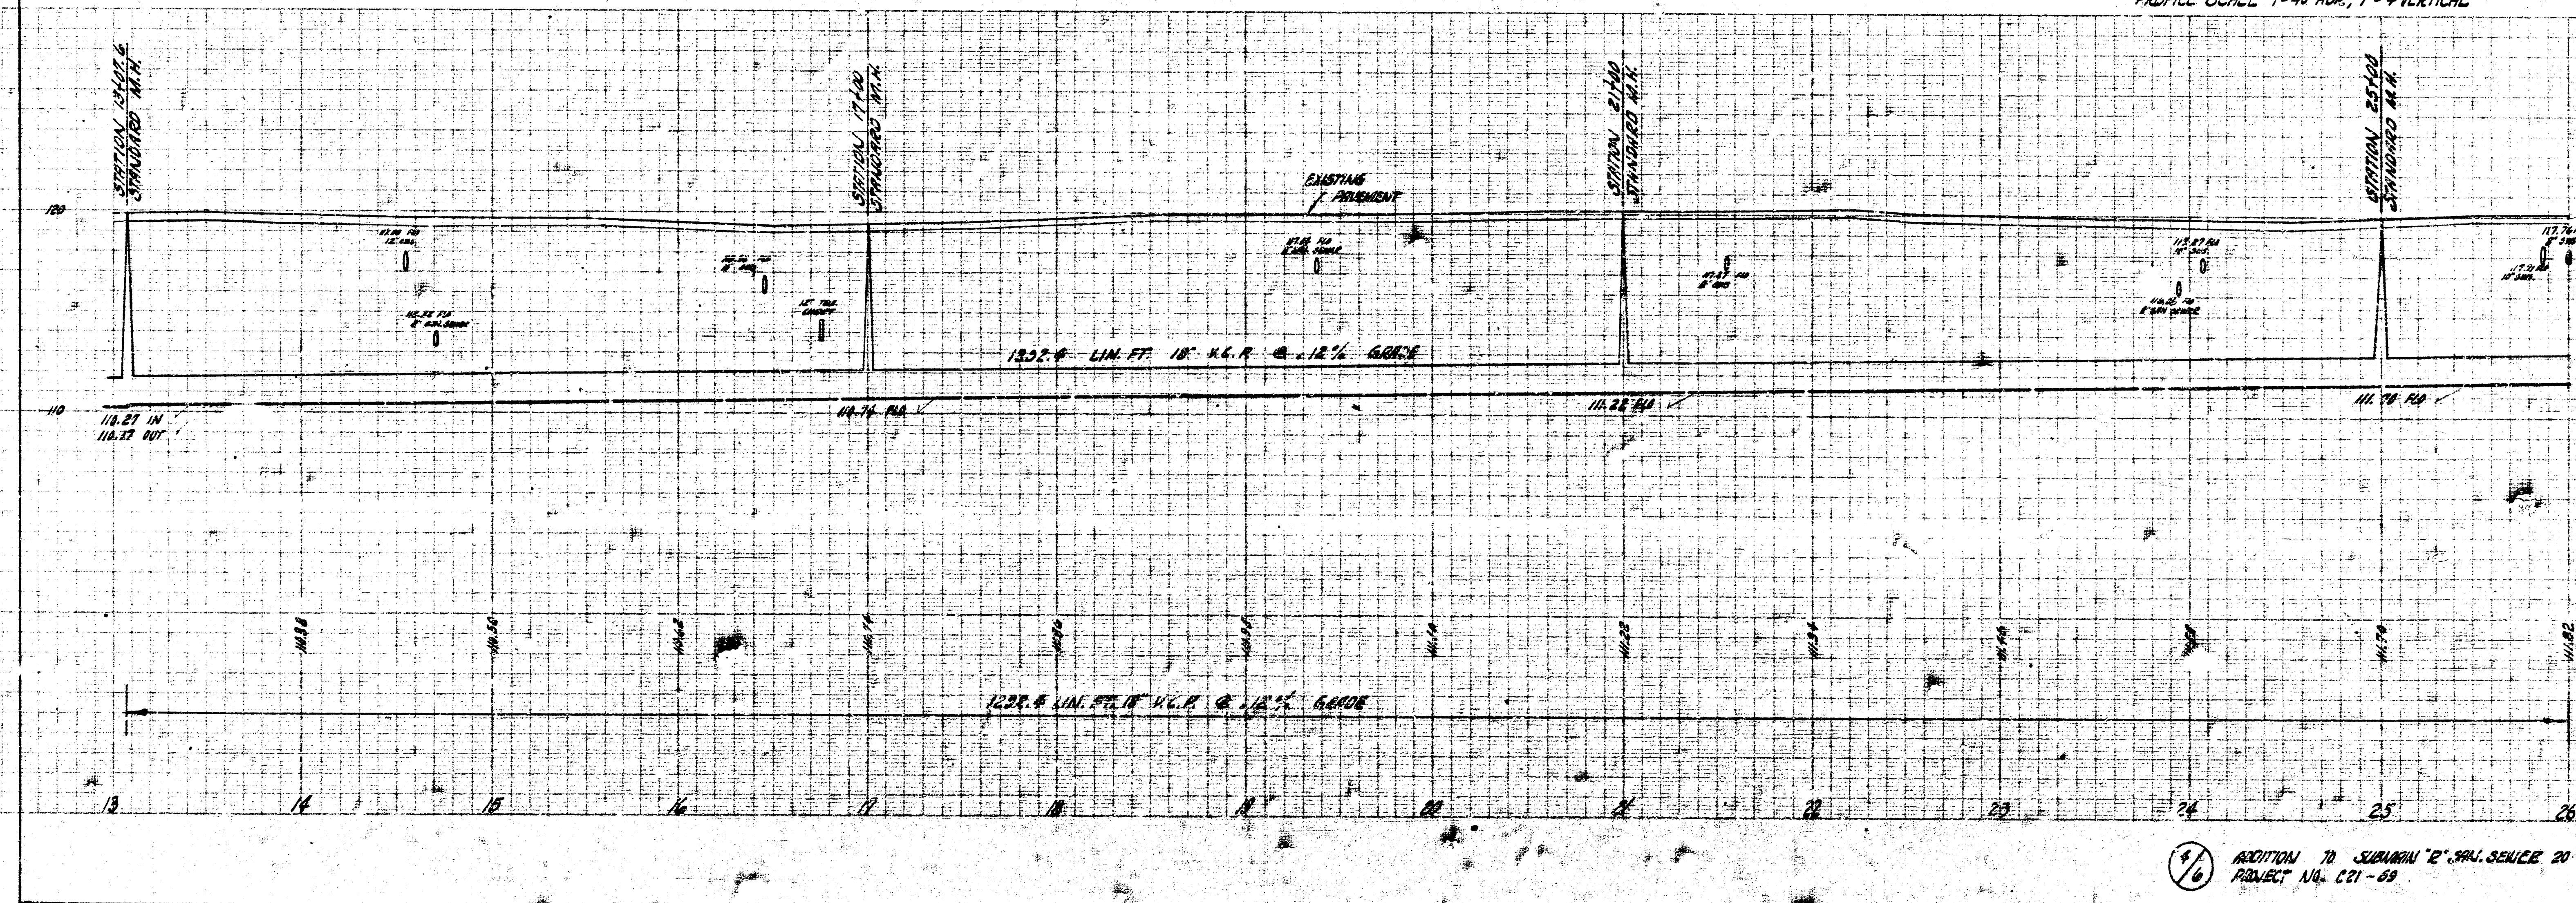


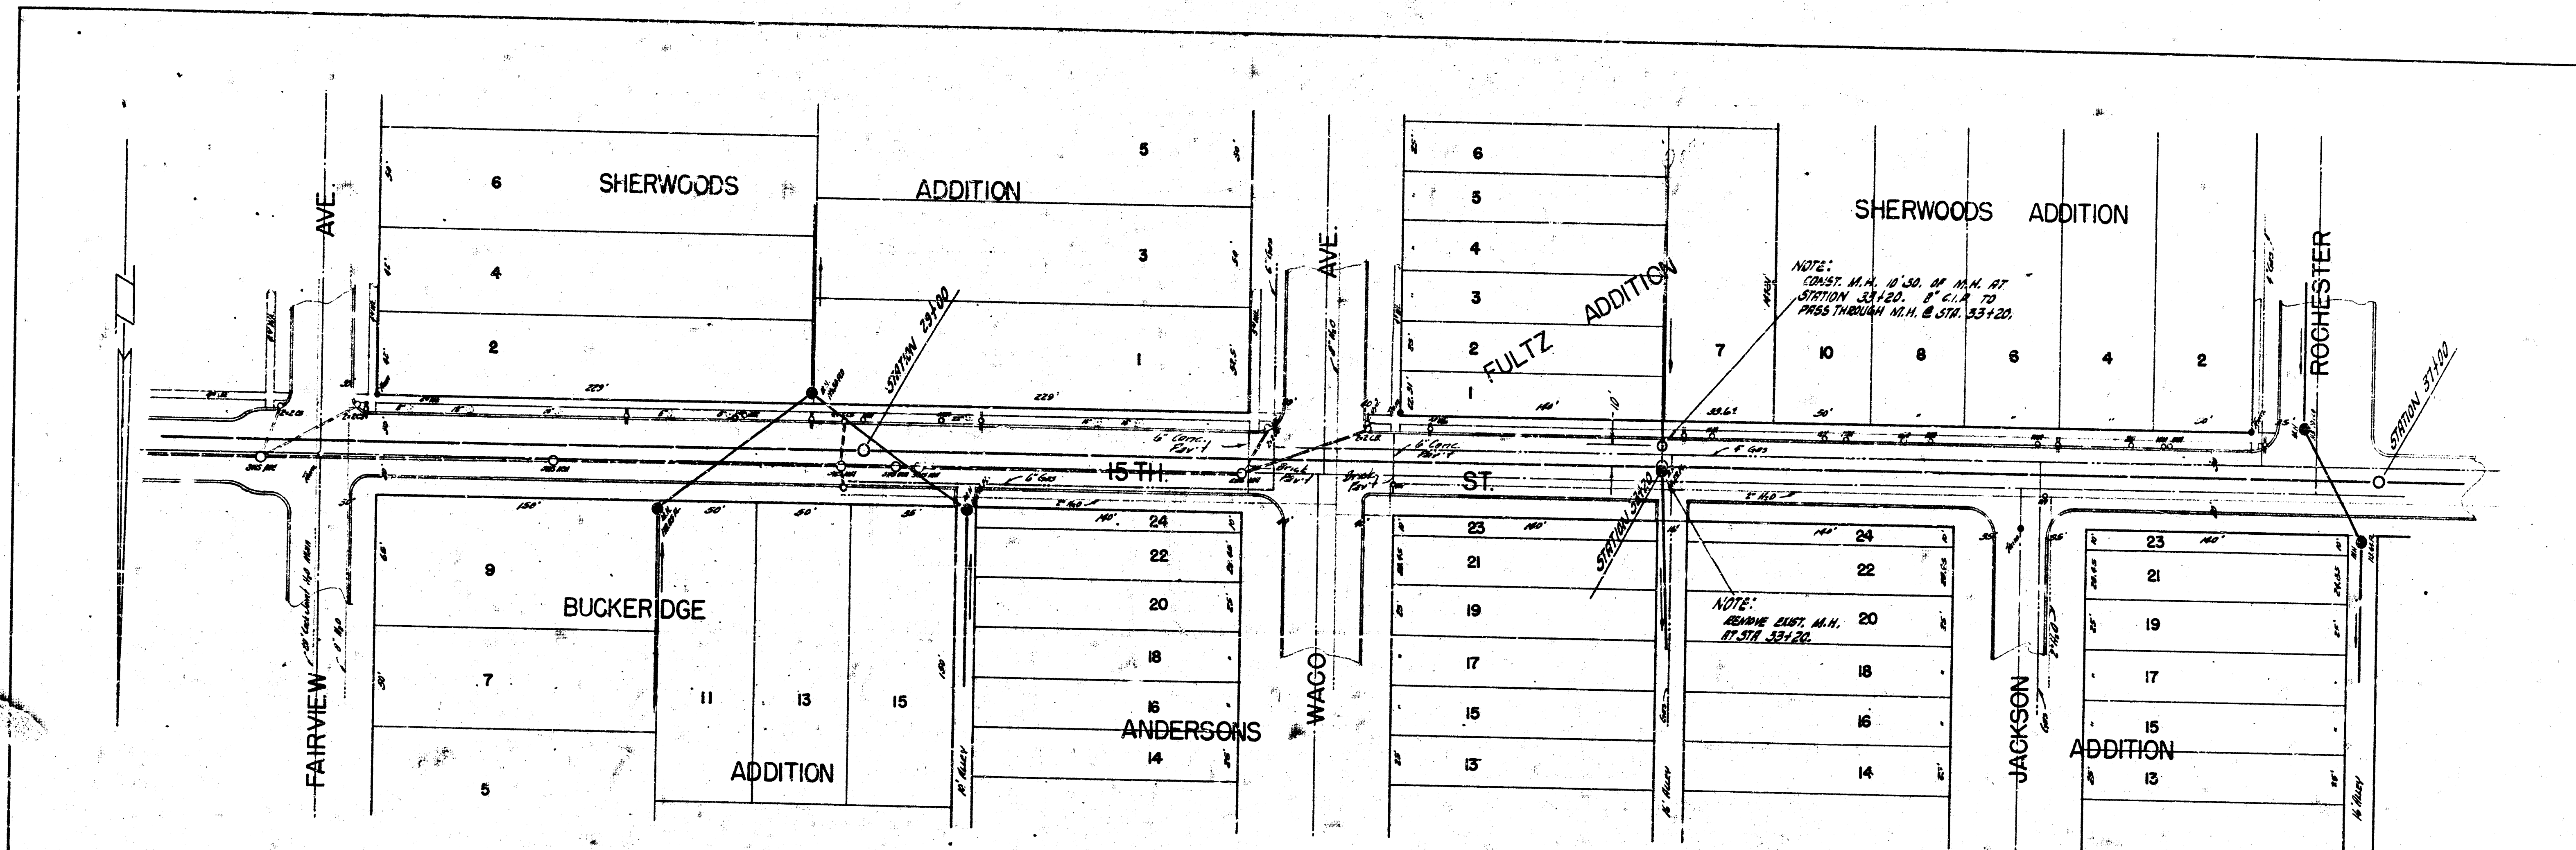

B.M. 120.02 "H" IN CURB ON W. SIDE AT INT. OF CO. 22 ROCHESTER & 15TH.

PLAN SCALE 1"=40'
PROFILE SCALE 1"=40' HOR, 1"=4' VERTICAL

