

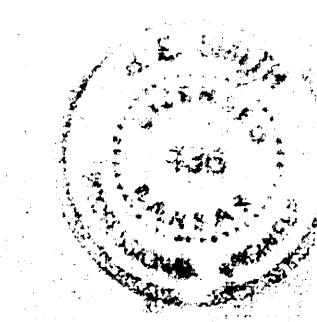


ADDITION TO SUBMAIN R SAN. SEWER 20
 CITY OF WICHITA, KANSAS
 B.E. SMITH CITY ENGINEER
 PROJECT NO. C21-69

DESIGNED BY: B.E. SMITH
 DRAWN BY: J.E. HALL
 CHECKED BY: J.E. HALL
 DATE: 12-14-59

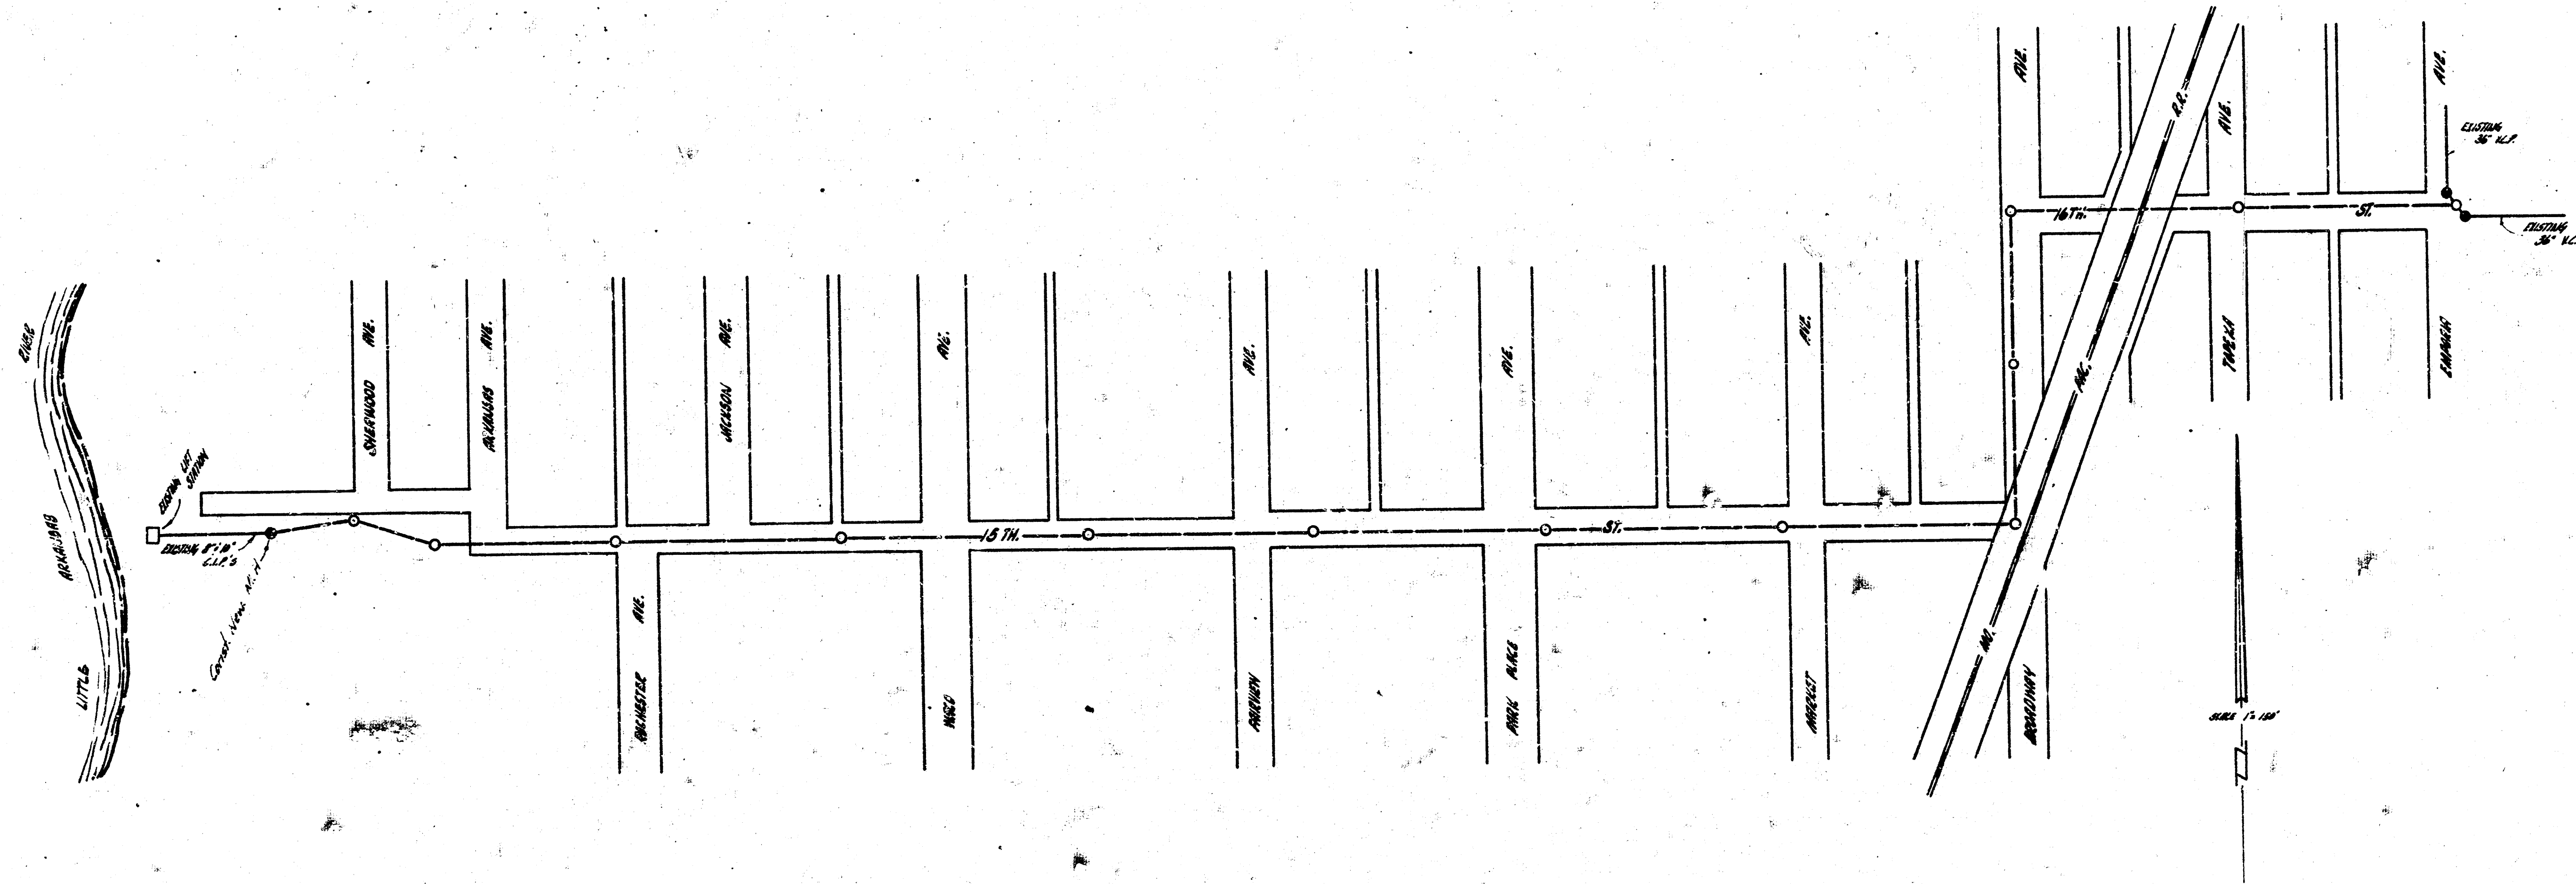

B.E. Smith
 City Engineer

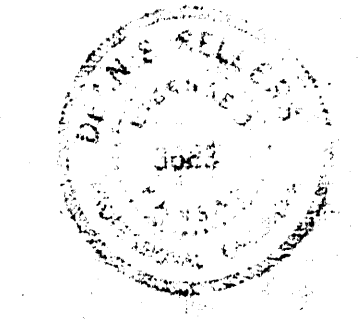

1/6 ADDITION TO SUBMAIN R SAN. SEWER 20
 PROJECT NO. C21-69 12-14-59

SURVEY BY JAMES TRACY
 DRAWN BY J. TRACY
 CHECKED BY J. TRACY


B.M. 120.97 IRON BL. OF WKS. NE. COR. BROADWAY & 16TH
 B.M. 121.17 STANDARD SE. COR. 17TH & BROADWAY

NOTE: SANDFILL ENTIRE PROJECT AND
 REPLACE PAVEMENT TO CITY SPECS.


NOTE: COST OF REMOVAL & REPLACEMENT
 OF PAVEMENT TO BE INCLUDED
 IN BID PRICE OF PIPE.


PLAN SCALE 1"=40'
 PROFILE SCALE 1"=40' HOR, 1"=4' VERTICAL

NOTE: BID PRICE OF METAL PIPE
 TUNNEL TO INCLUDE CONC. ENCASEMENT
 INSIDE TUNNEL.

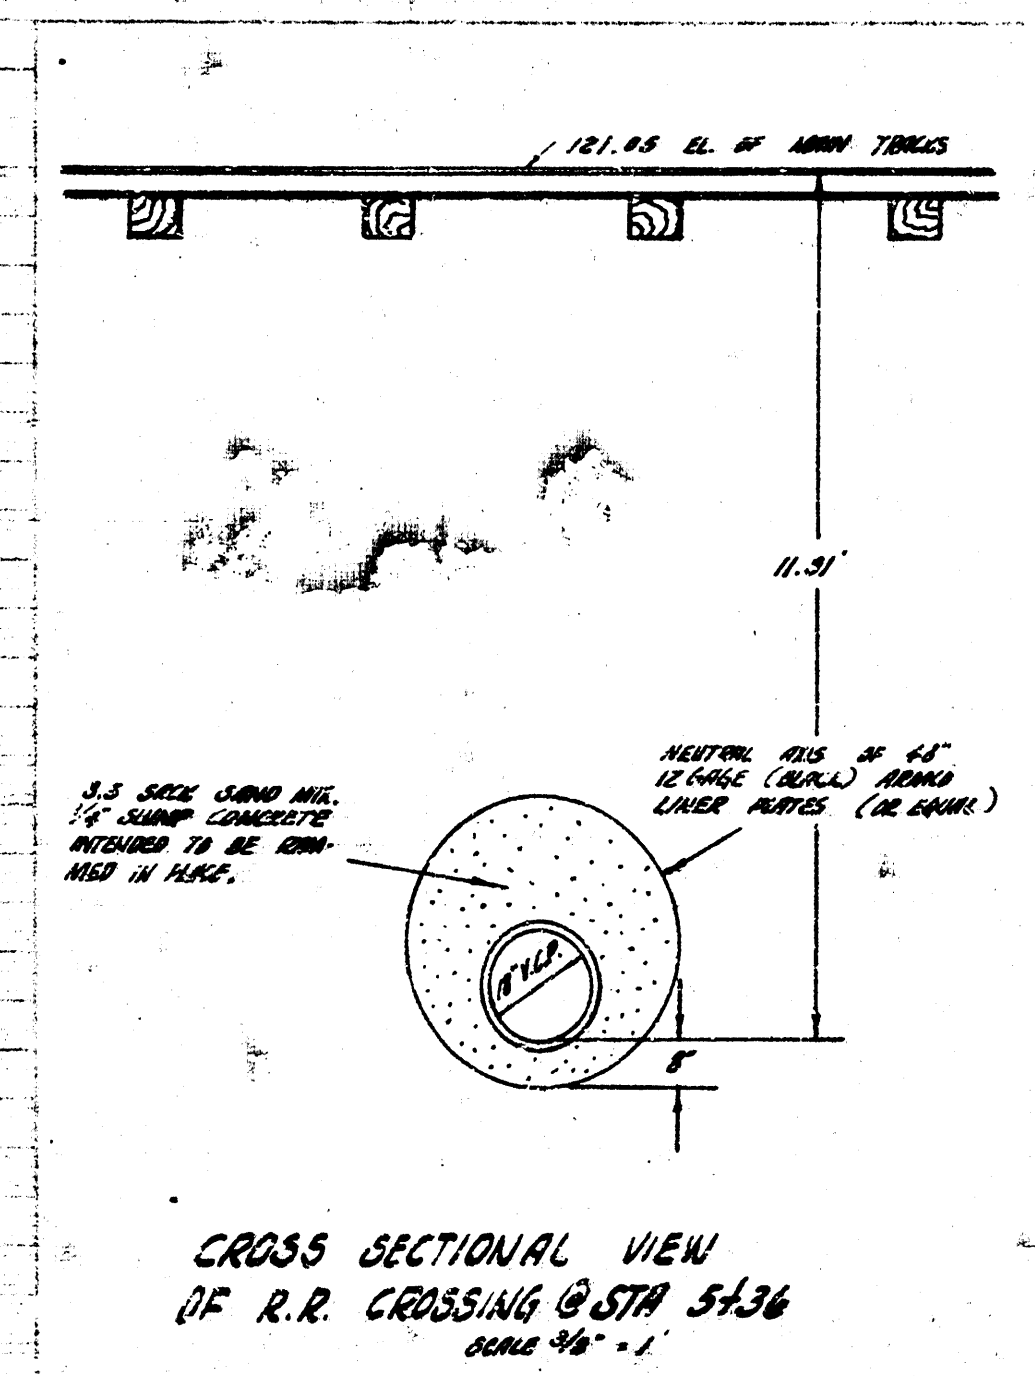


ADDITION TO SUBMITTAL NO. 20
 PROJECT NO. C2-63

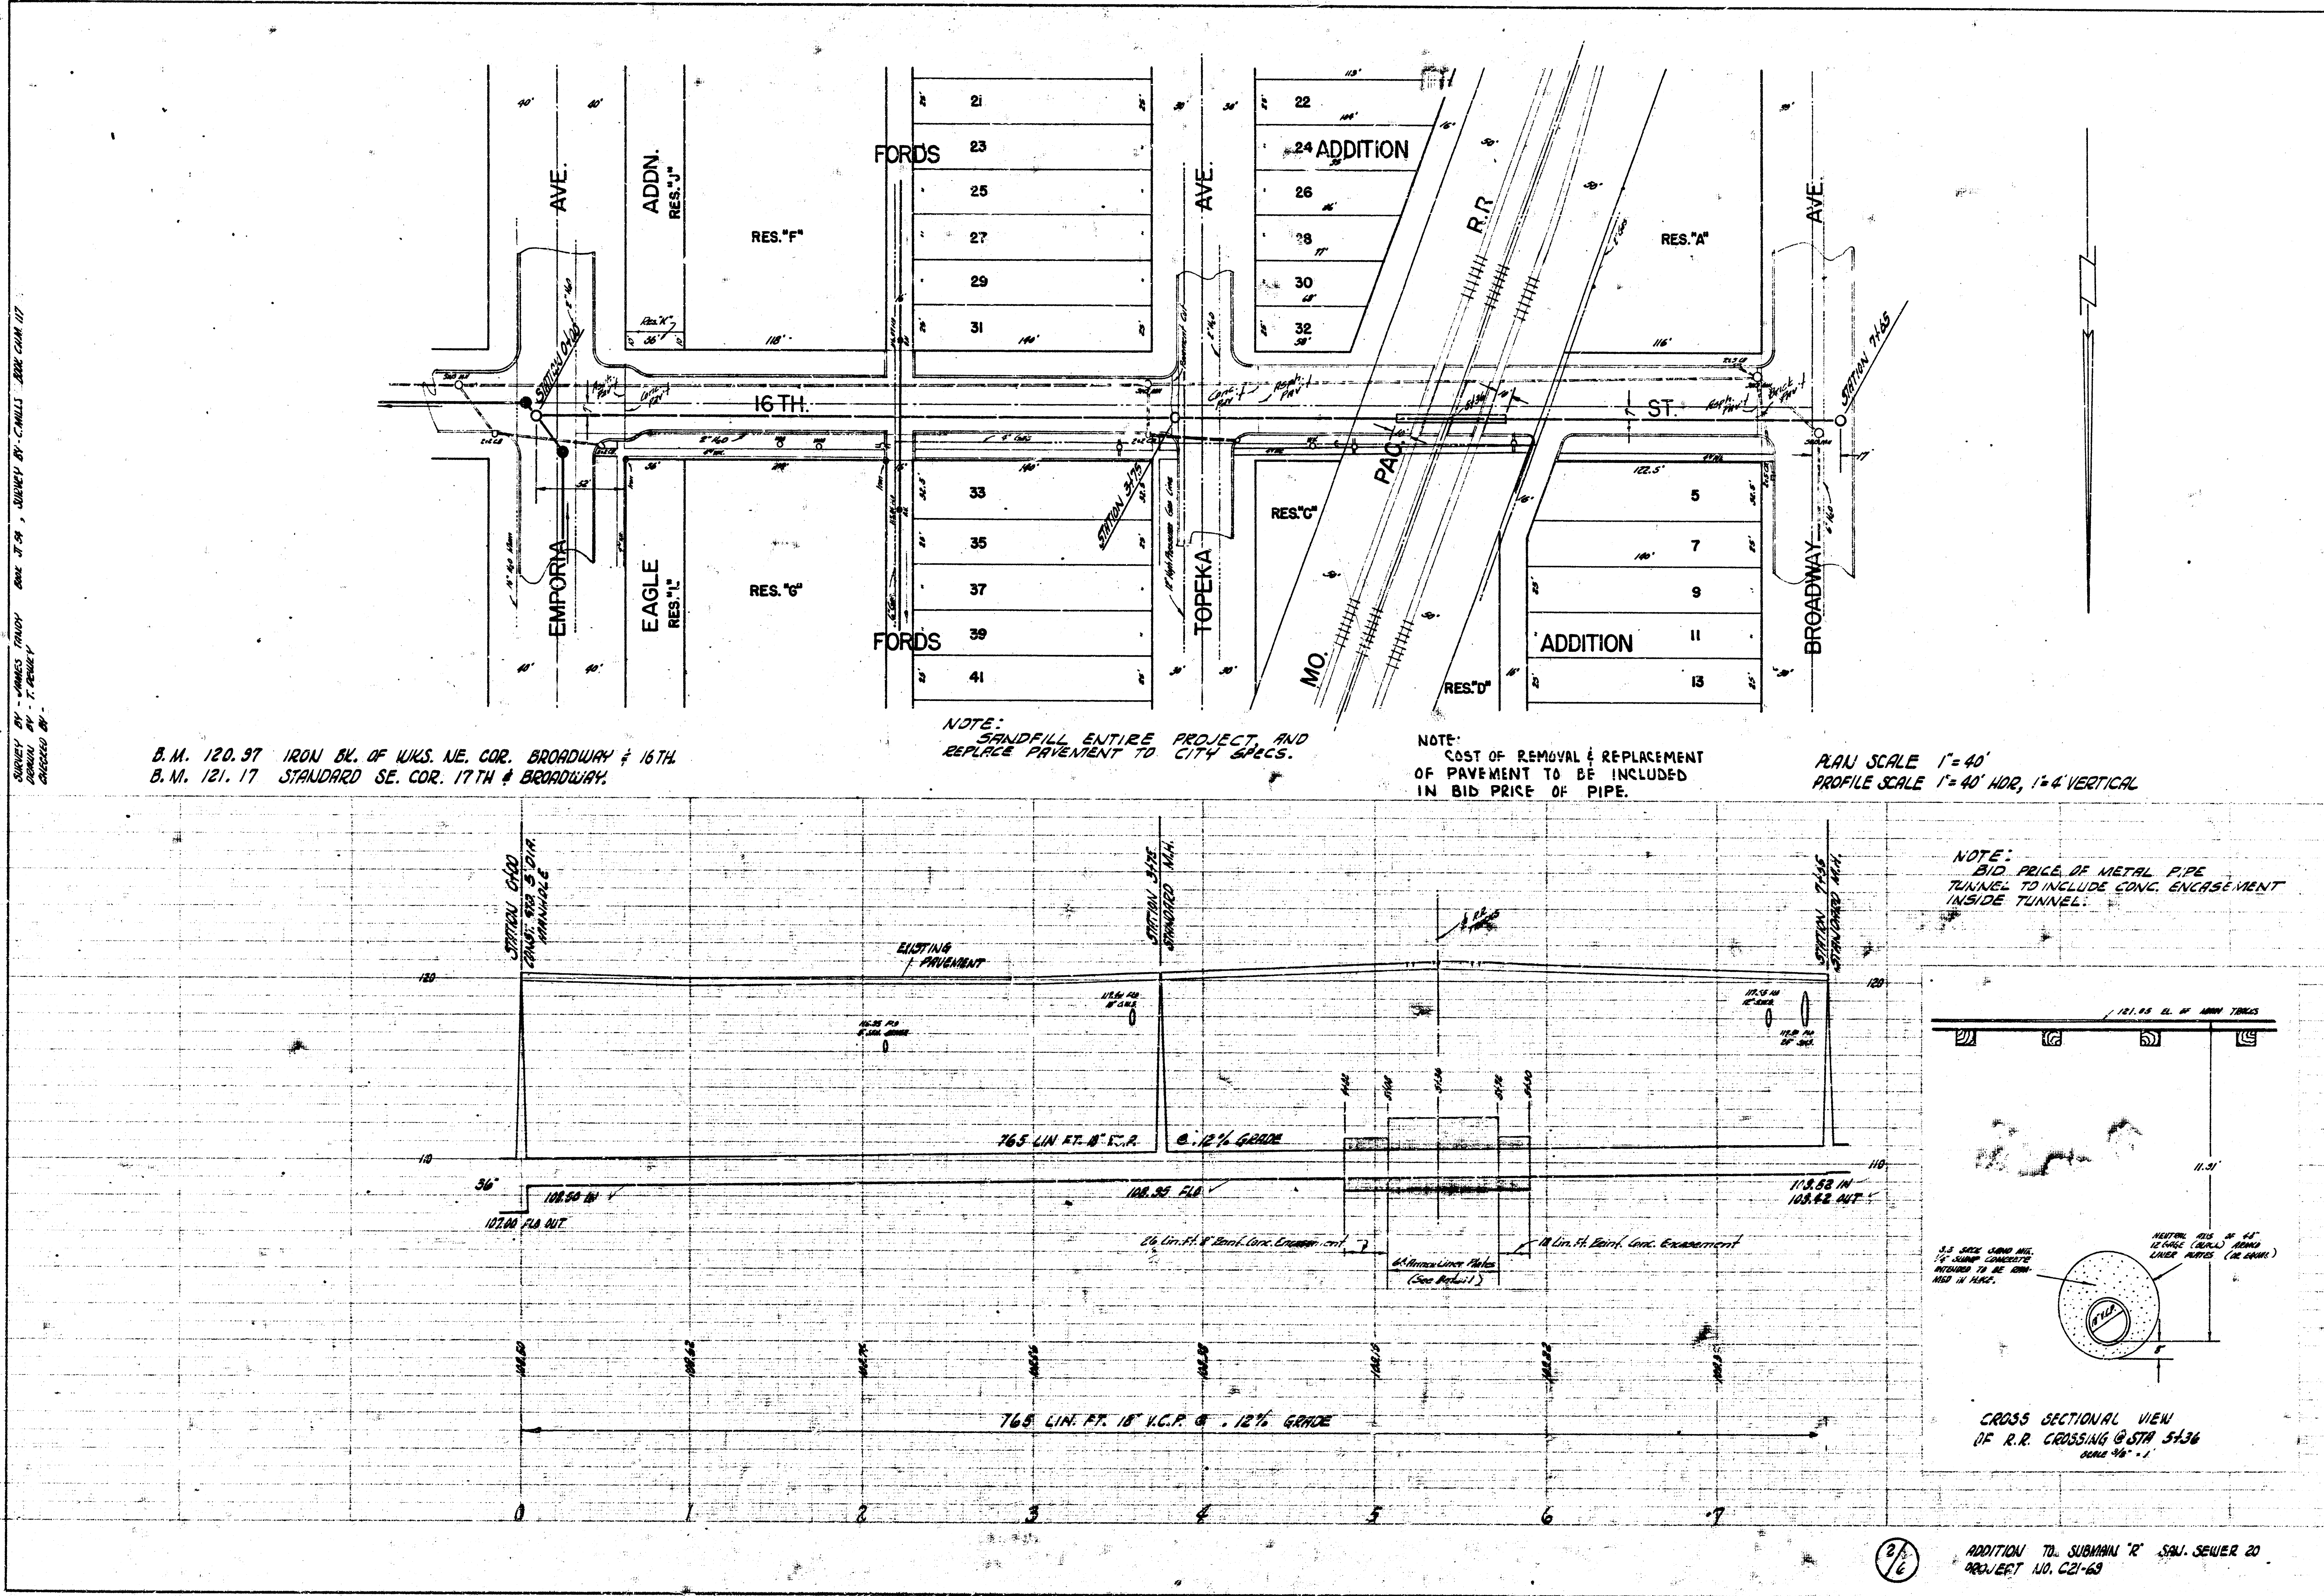

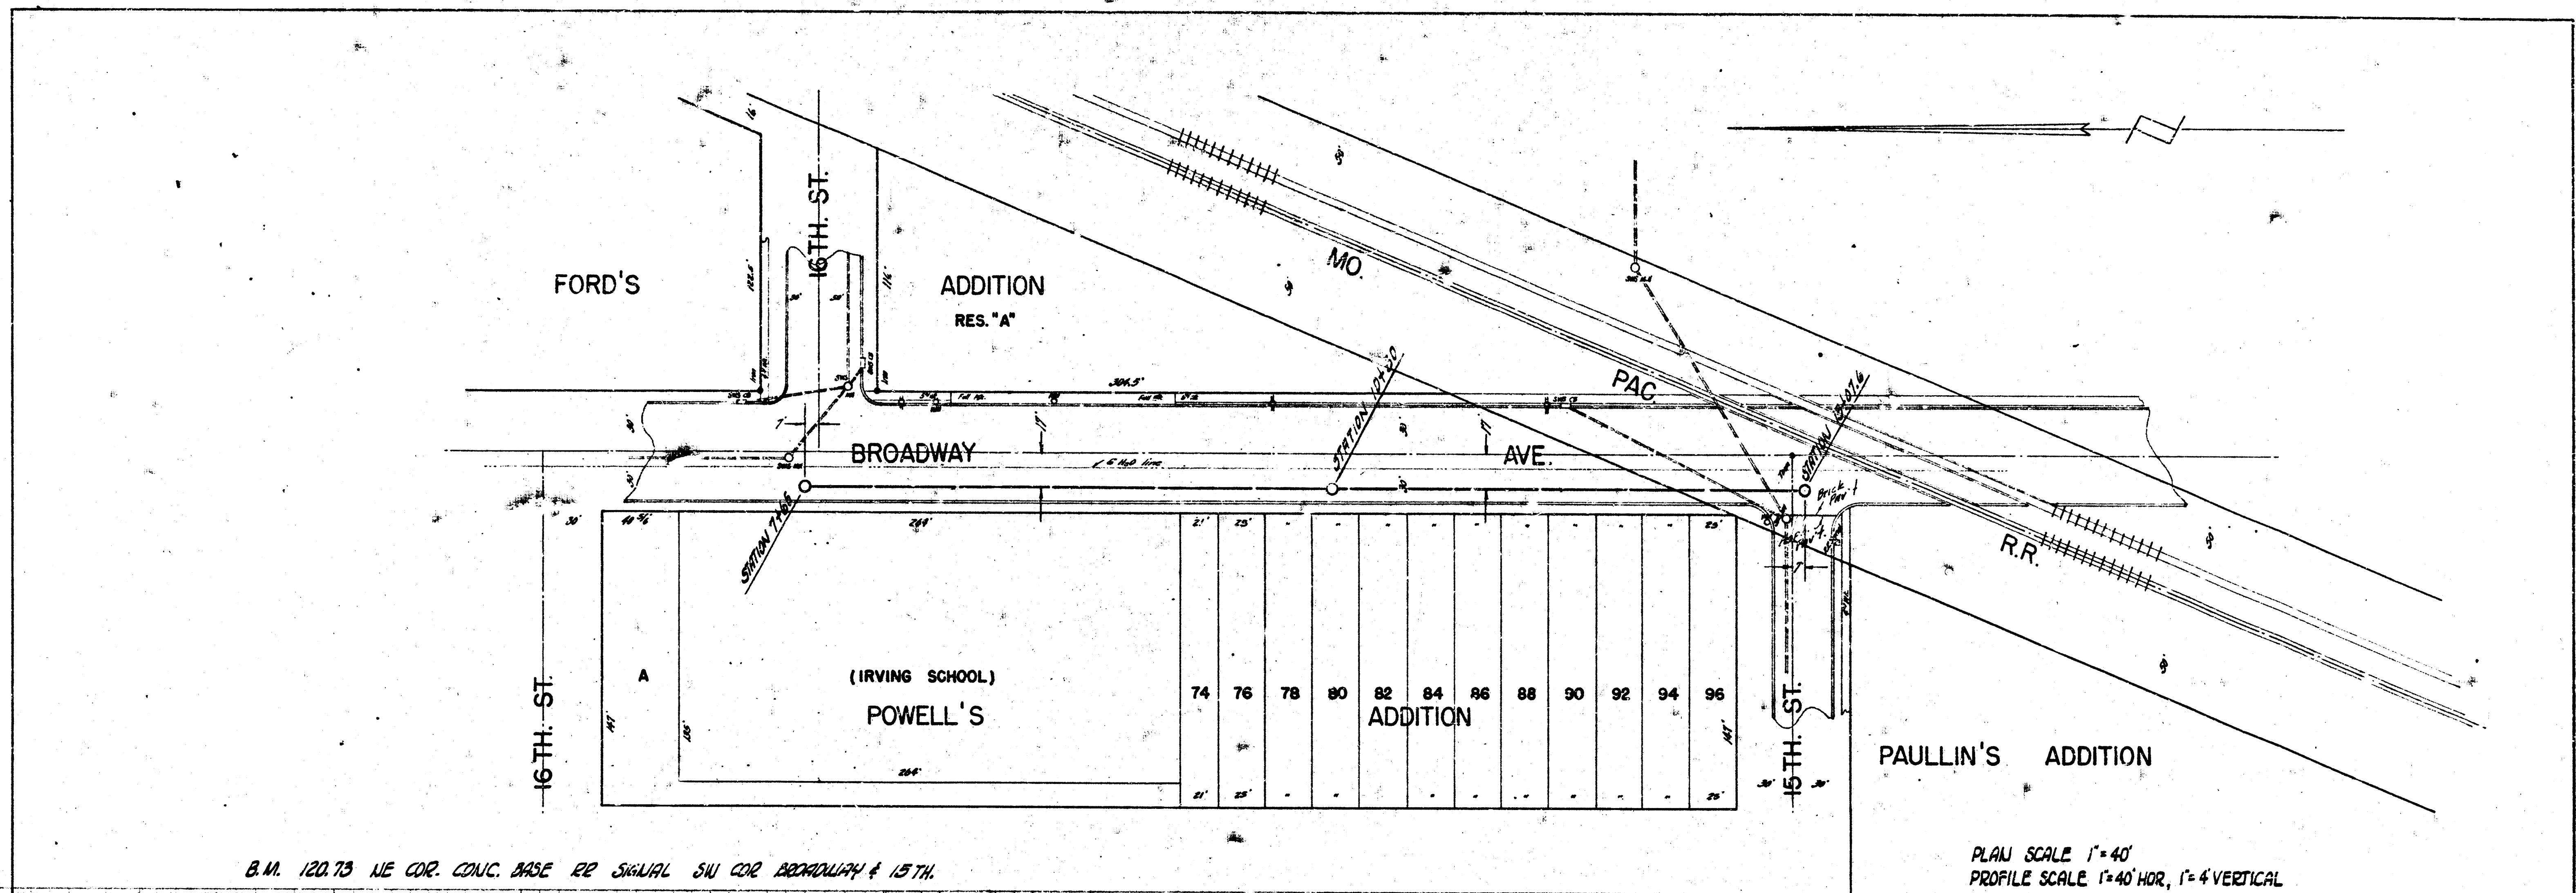


B.M. 120.73 NE COR. CONC. BASE RD. SIGNAL SW COR. BROADWAY & 15TH.

PLAN SCALE 1"=40'
PROFILE SCALE 1"=40' HOR, 1"=4' VERTICAL

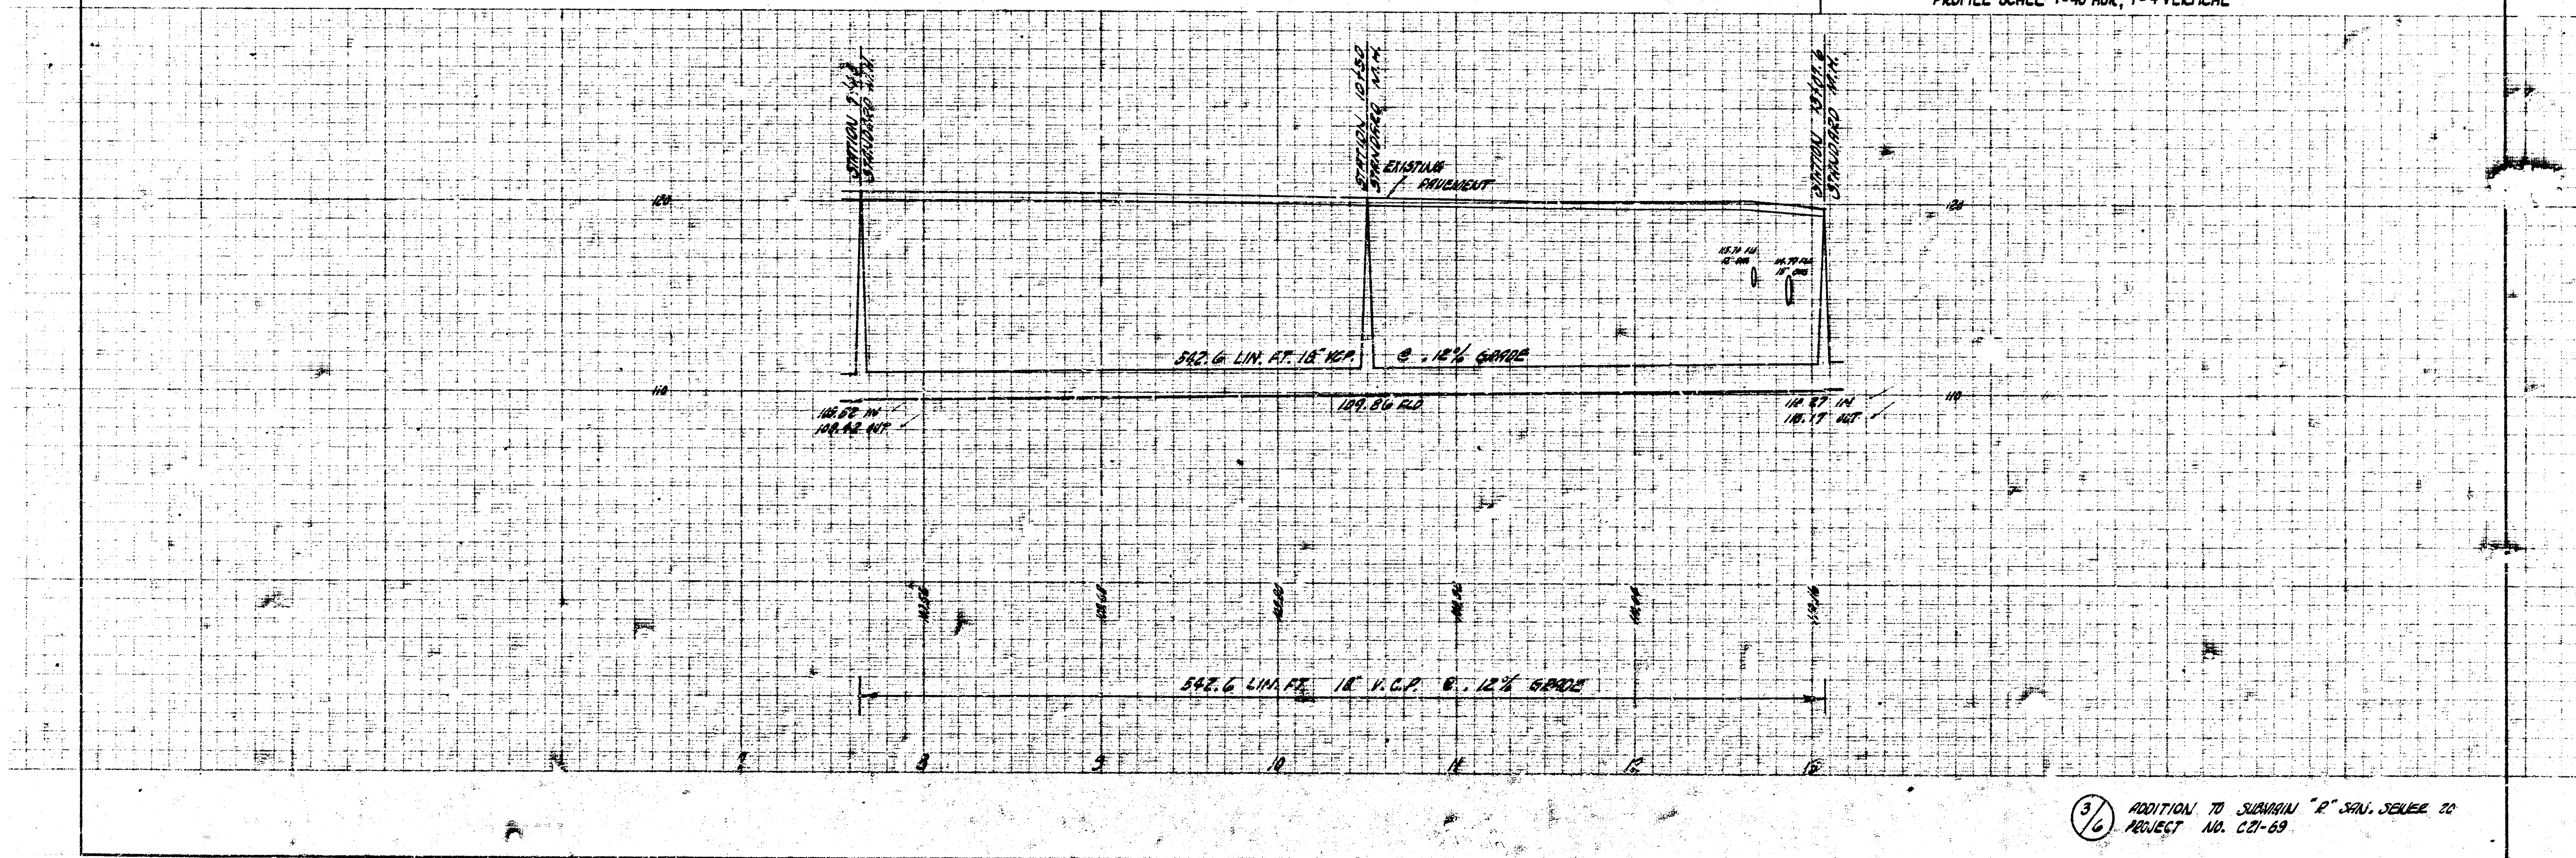


3/6 ADDITION TO SURVEY "R" SAN. SEWER TO
PROJECT NO. 021-69

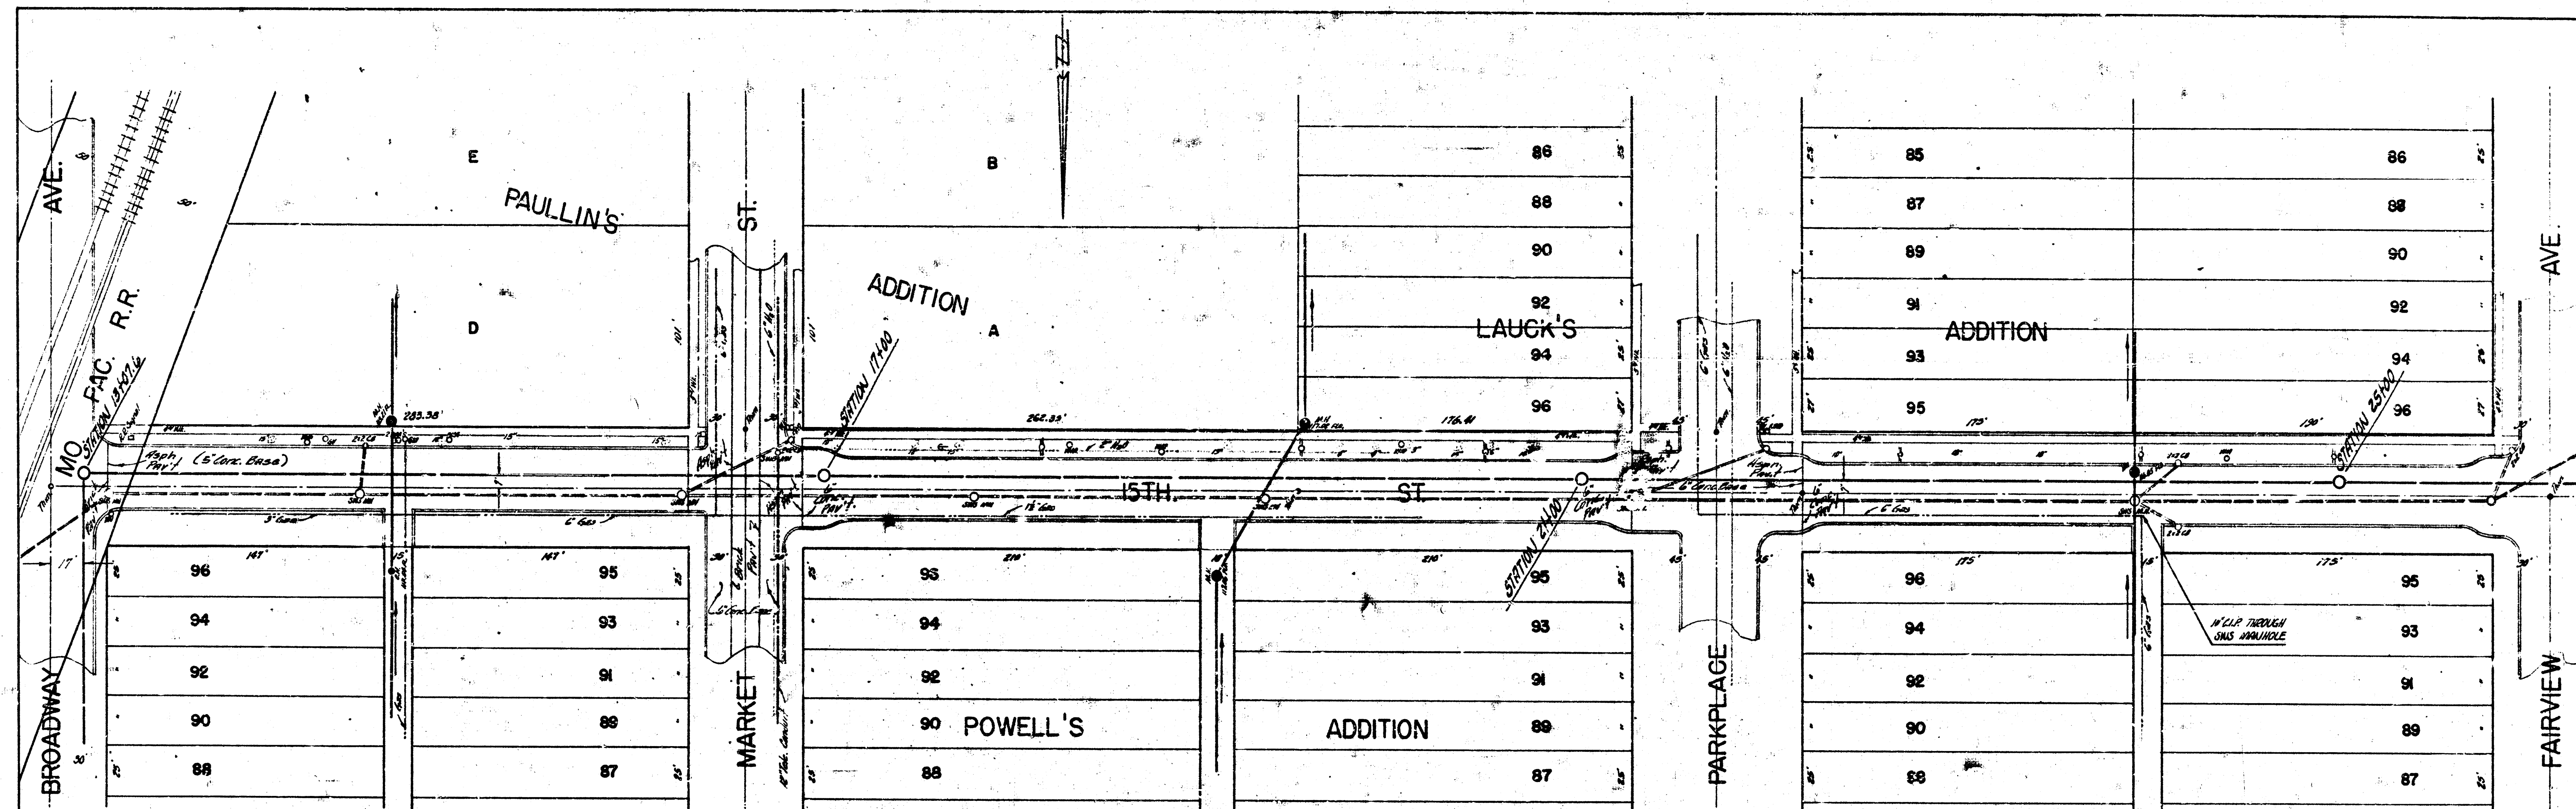


B.M. 120.32 "C" IN CARTER CTR. NW. SO. SW. COR. 15TH & PARKPLACE
 B.M. 113.65 "M" IN M'GABE W. CO. MARKET W. SIDE 15TH.

PLAN SCALE 1"=40'
 PROFILE SCALE 1"=40' HOR, 1"=4' VERTICAL

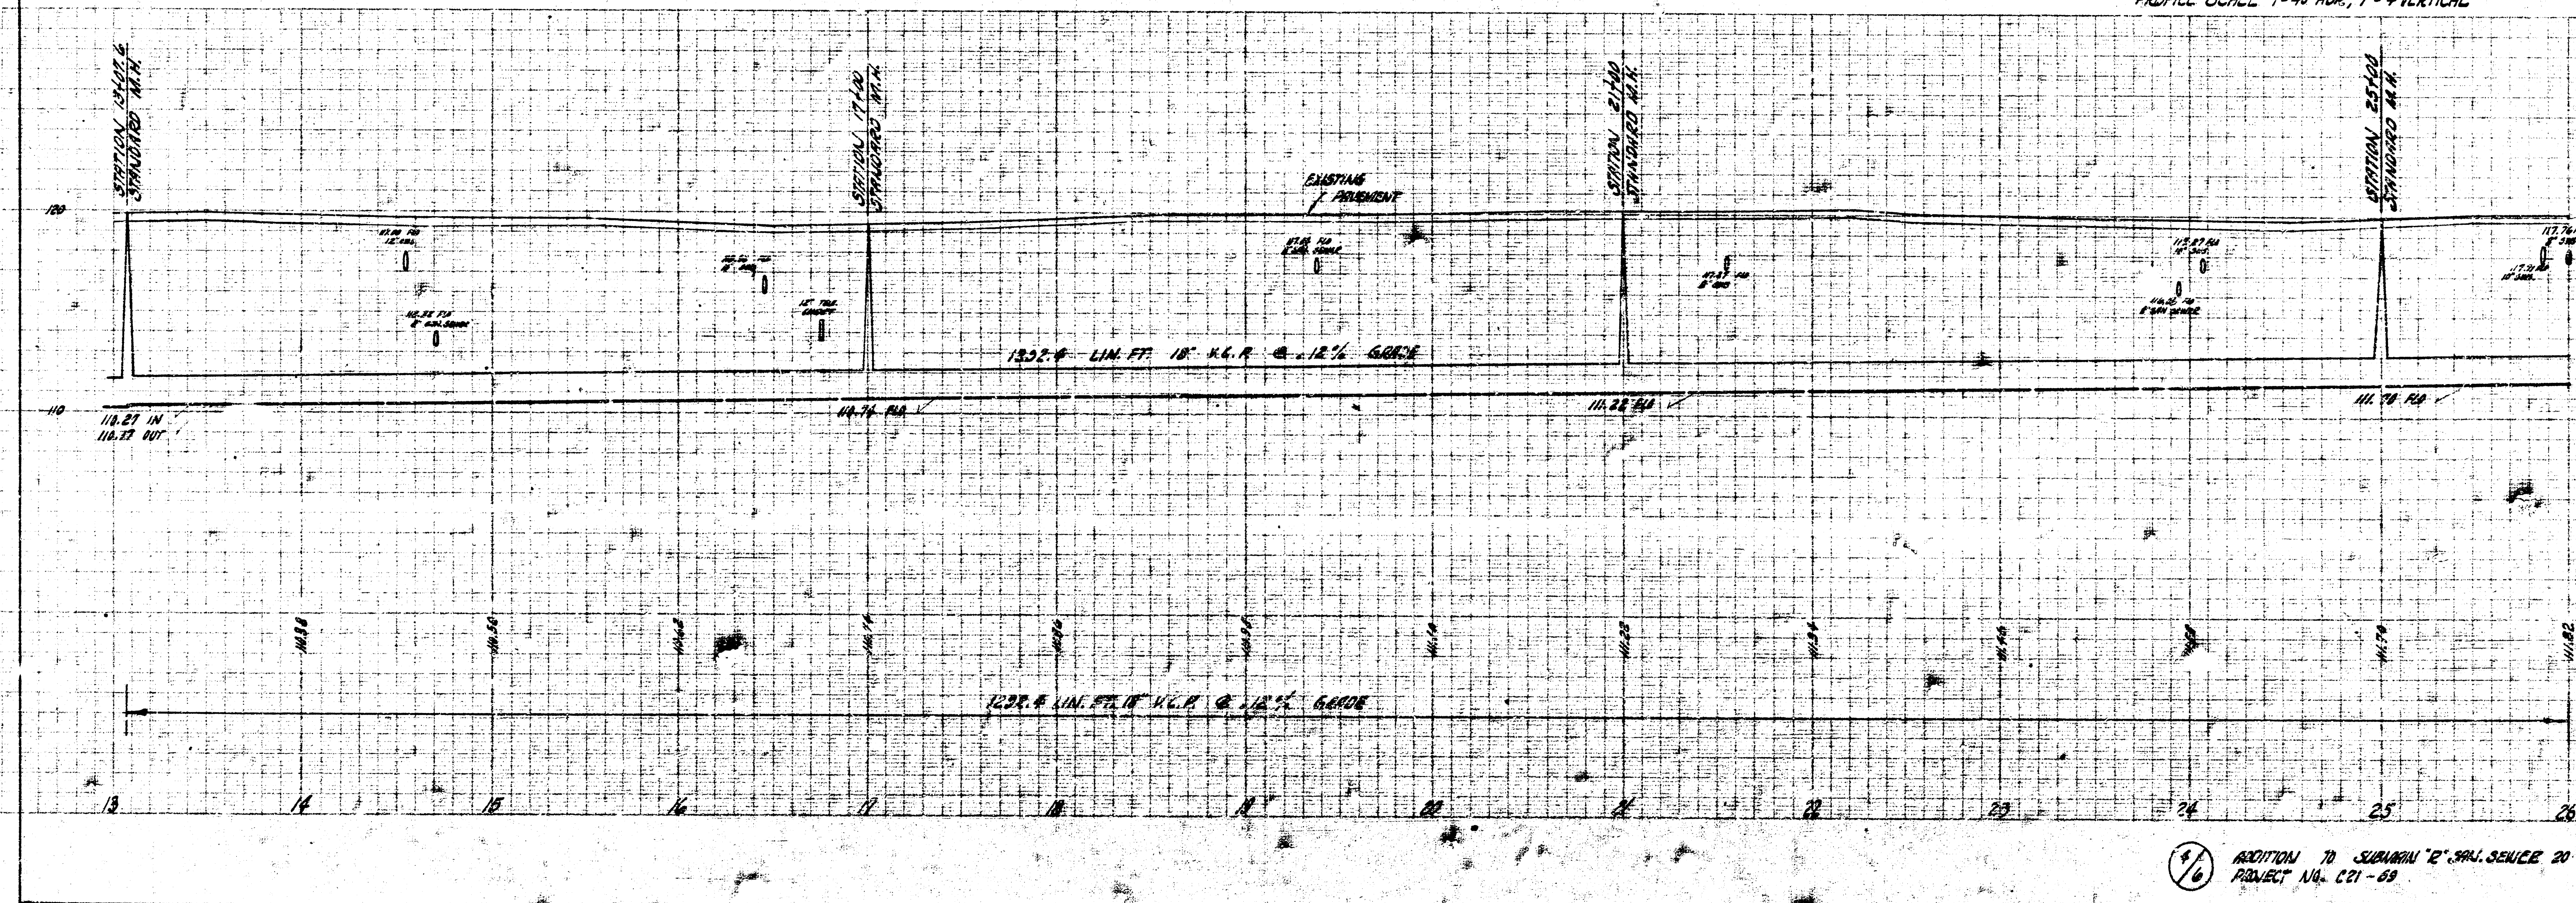


ADDITION TO SUBMITTAL "E" MAY. 1928
 PROJECT NO. C-21-09

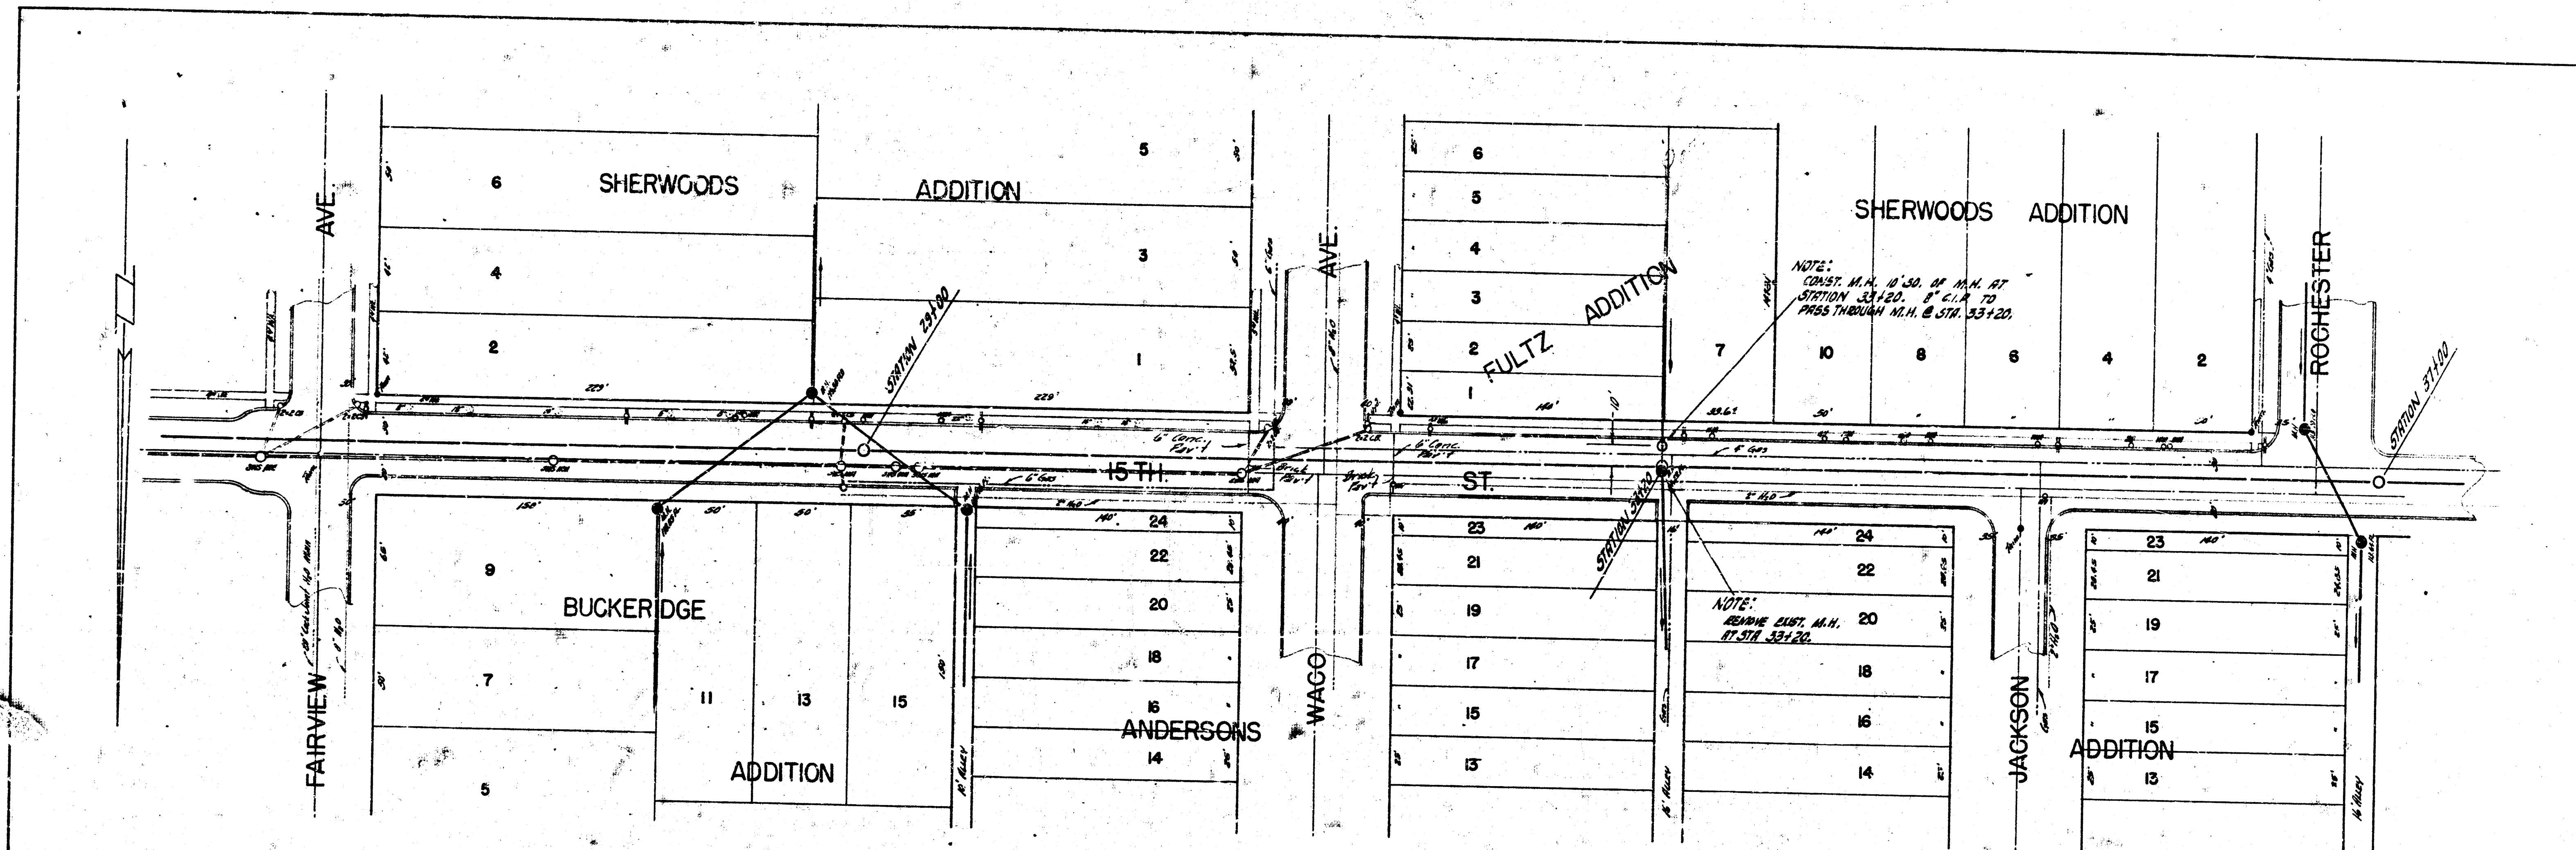


B.M. 120.02 "H" IN CURST ON W.K. NO AT INT. 56. SE COR ROCHESTER & 15TH.

PLAN SCALE 1"=40'
PROFILE SCALE 1"=40' HOR, 1"=4' VERTICAL

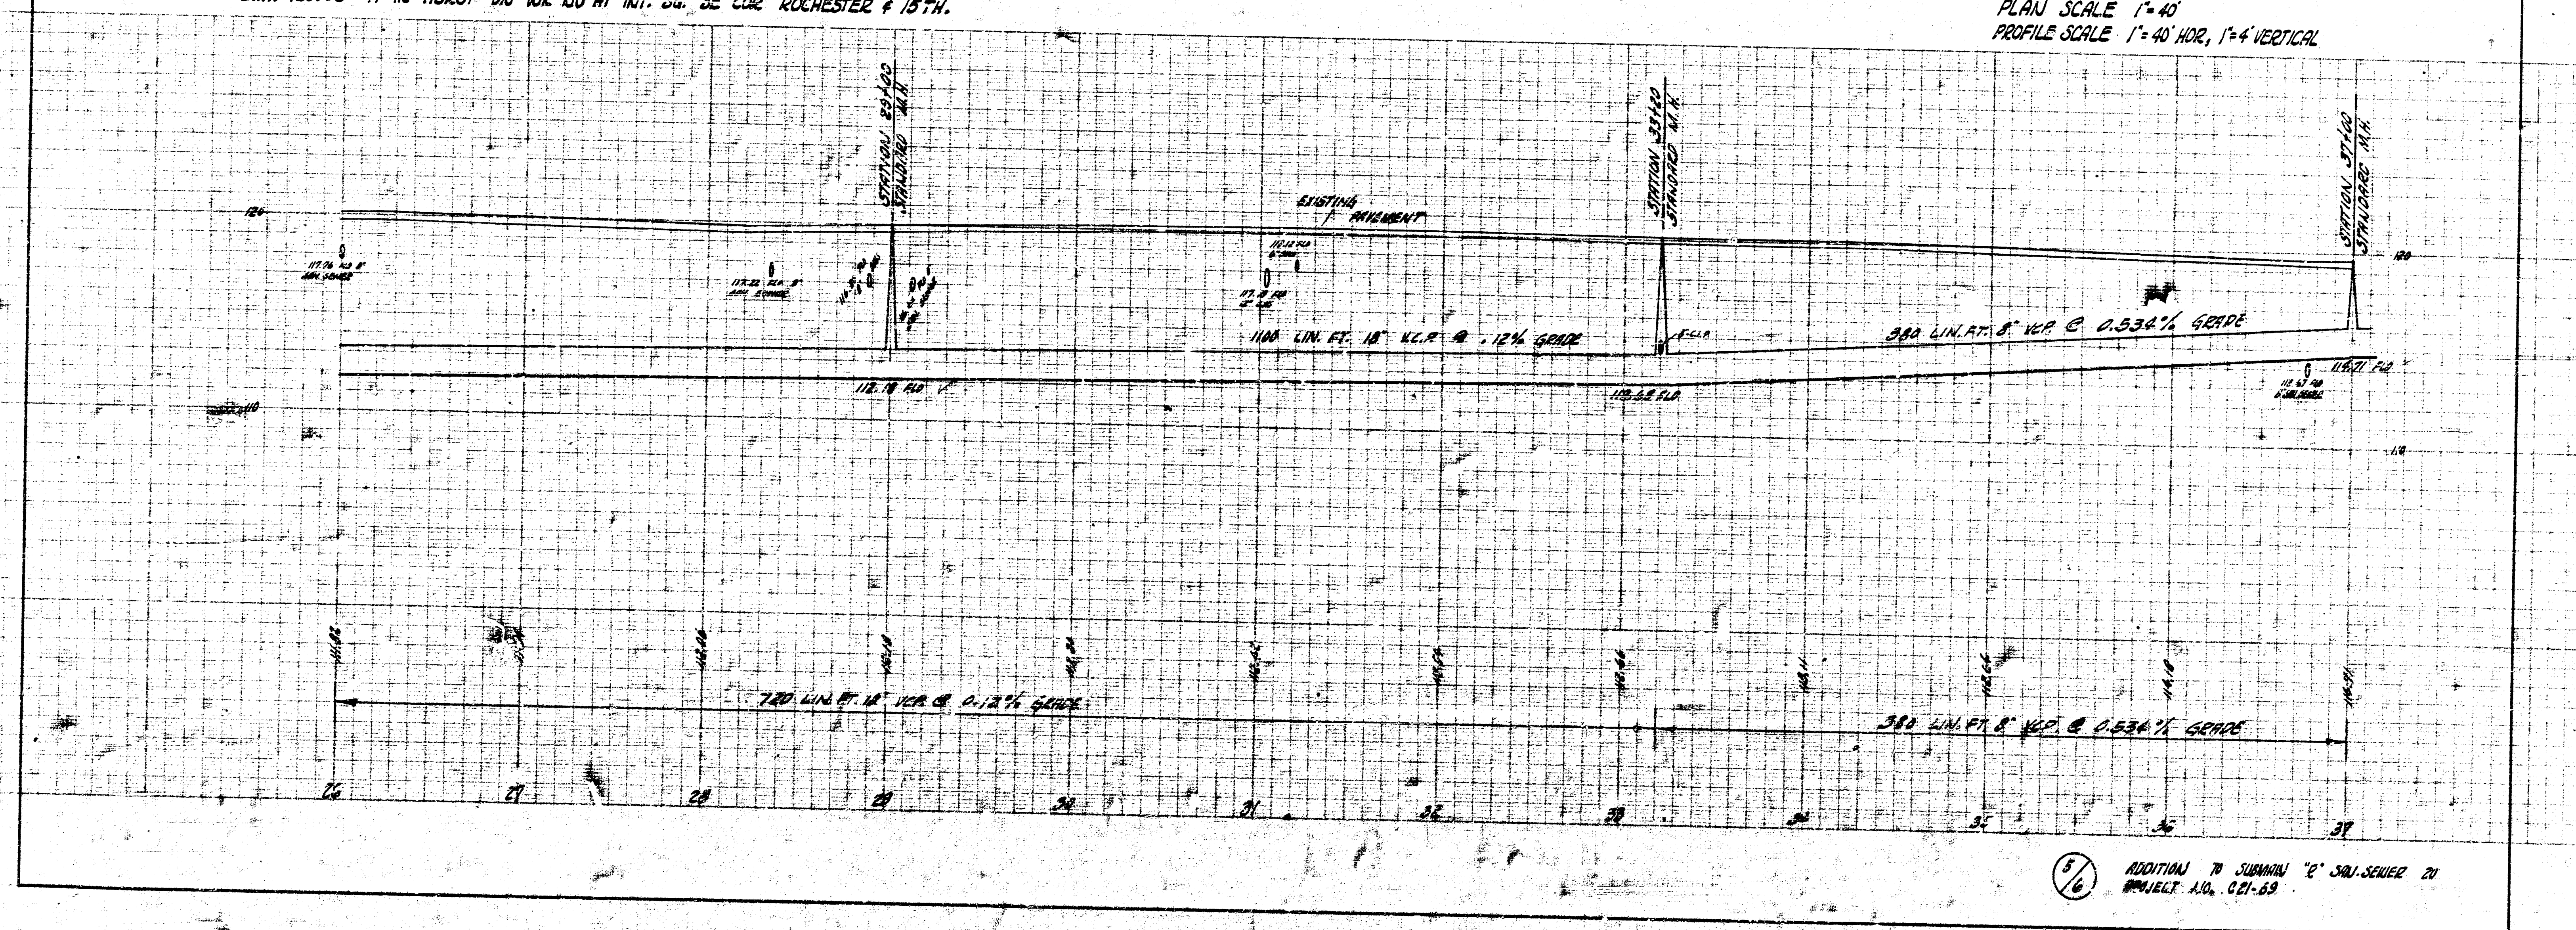


5/6 ADDITION TO SUBMITTAL "C" SET-ASIDE 20
PROJECT A.D. 021-63

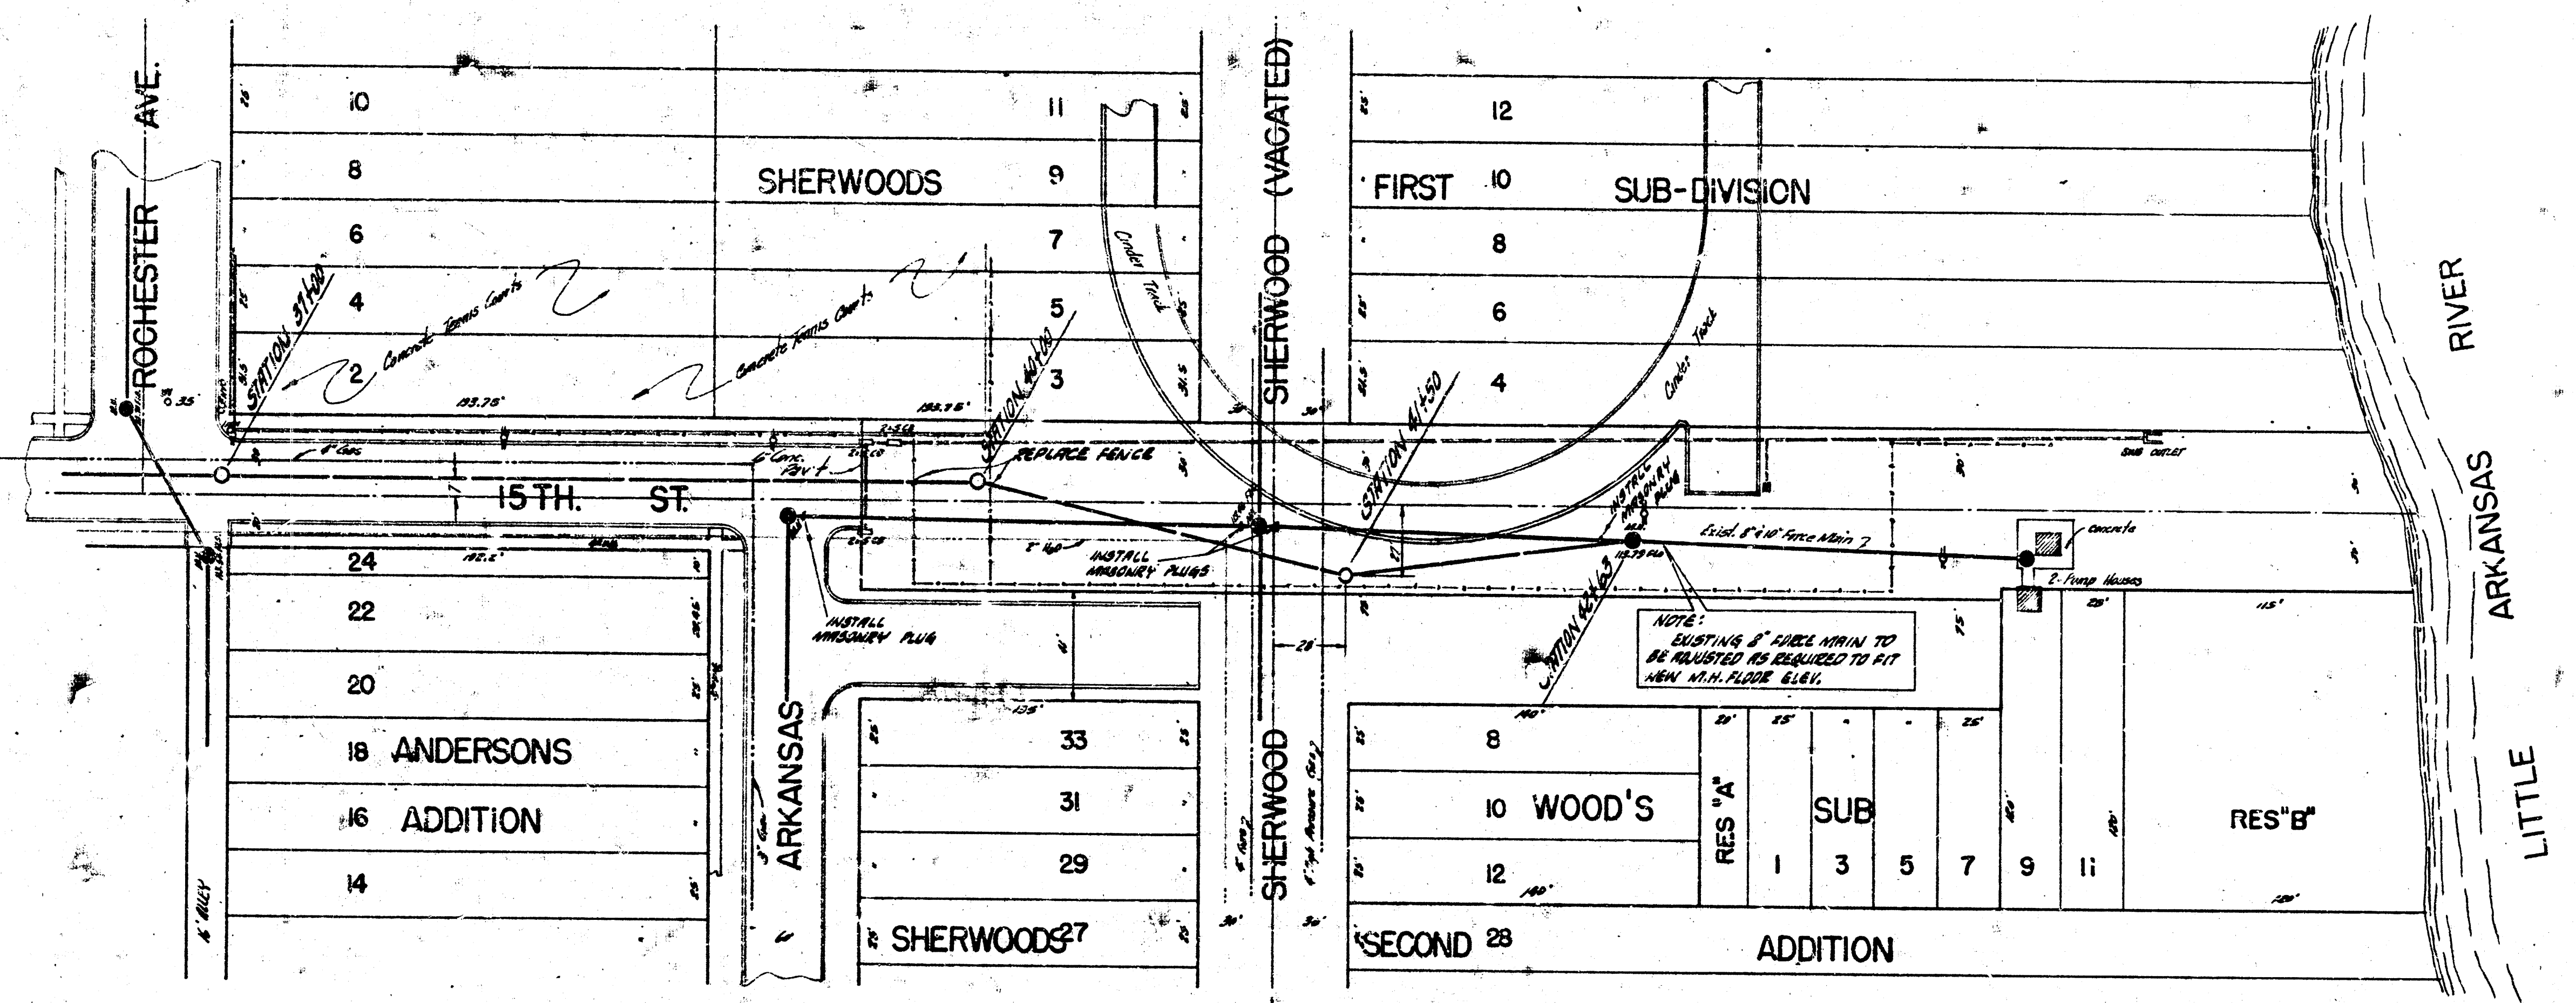

D.M. 120.33 "M" M.C. 11.00 W.H. 3.50 15TH.

PLAN SCALE 1" = 40'
 PROFILE SCALE 1" = 40' HORIZ, 1" = 4' VERTICAL

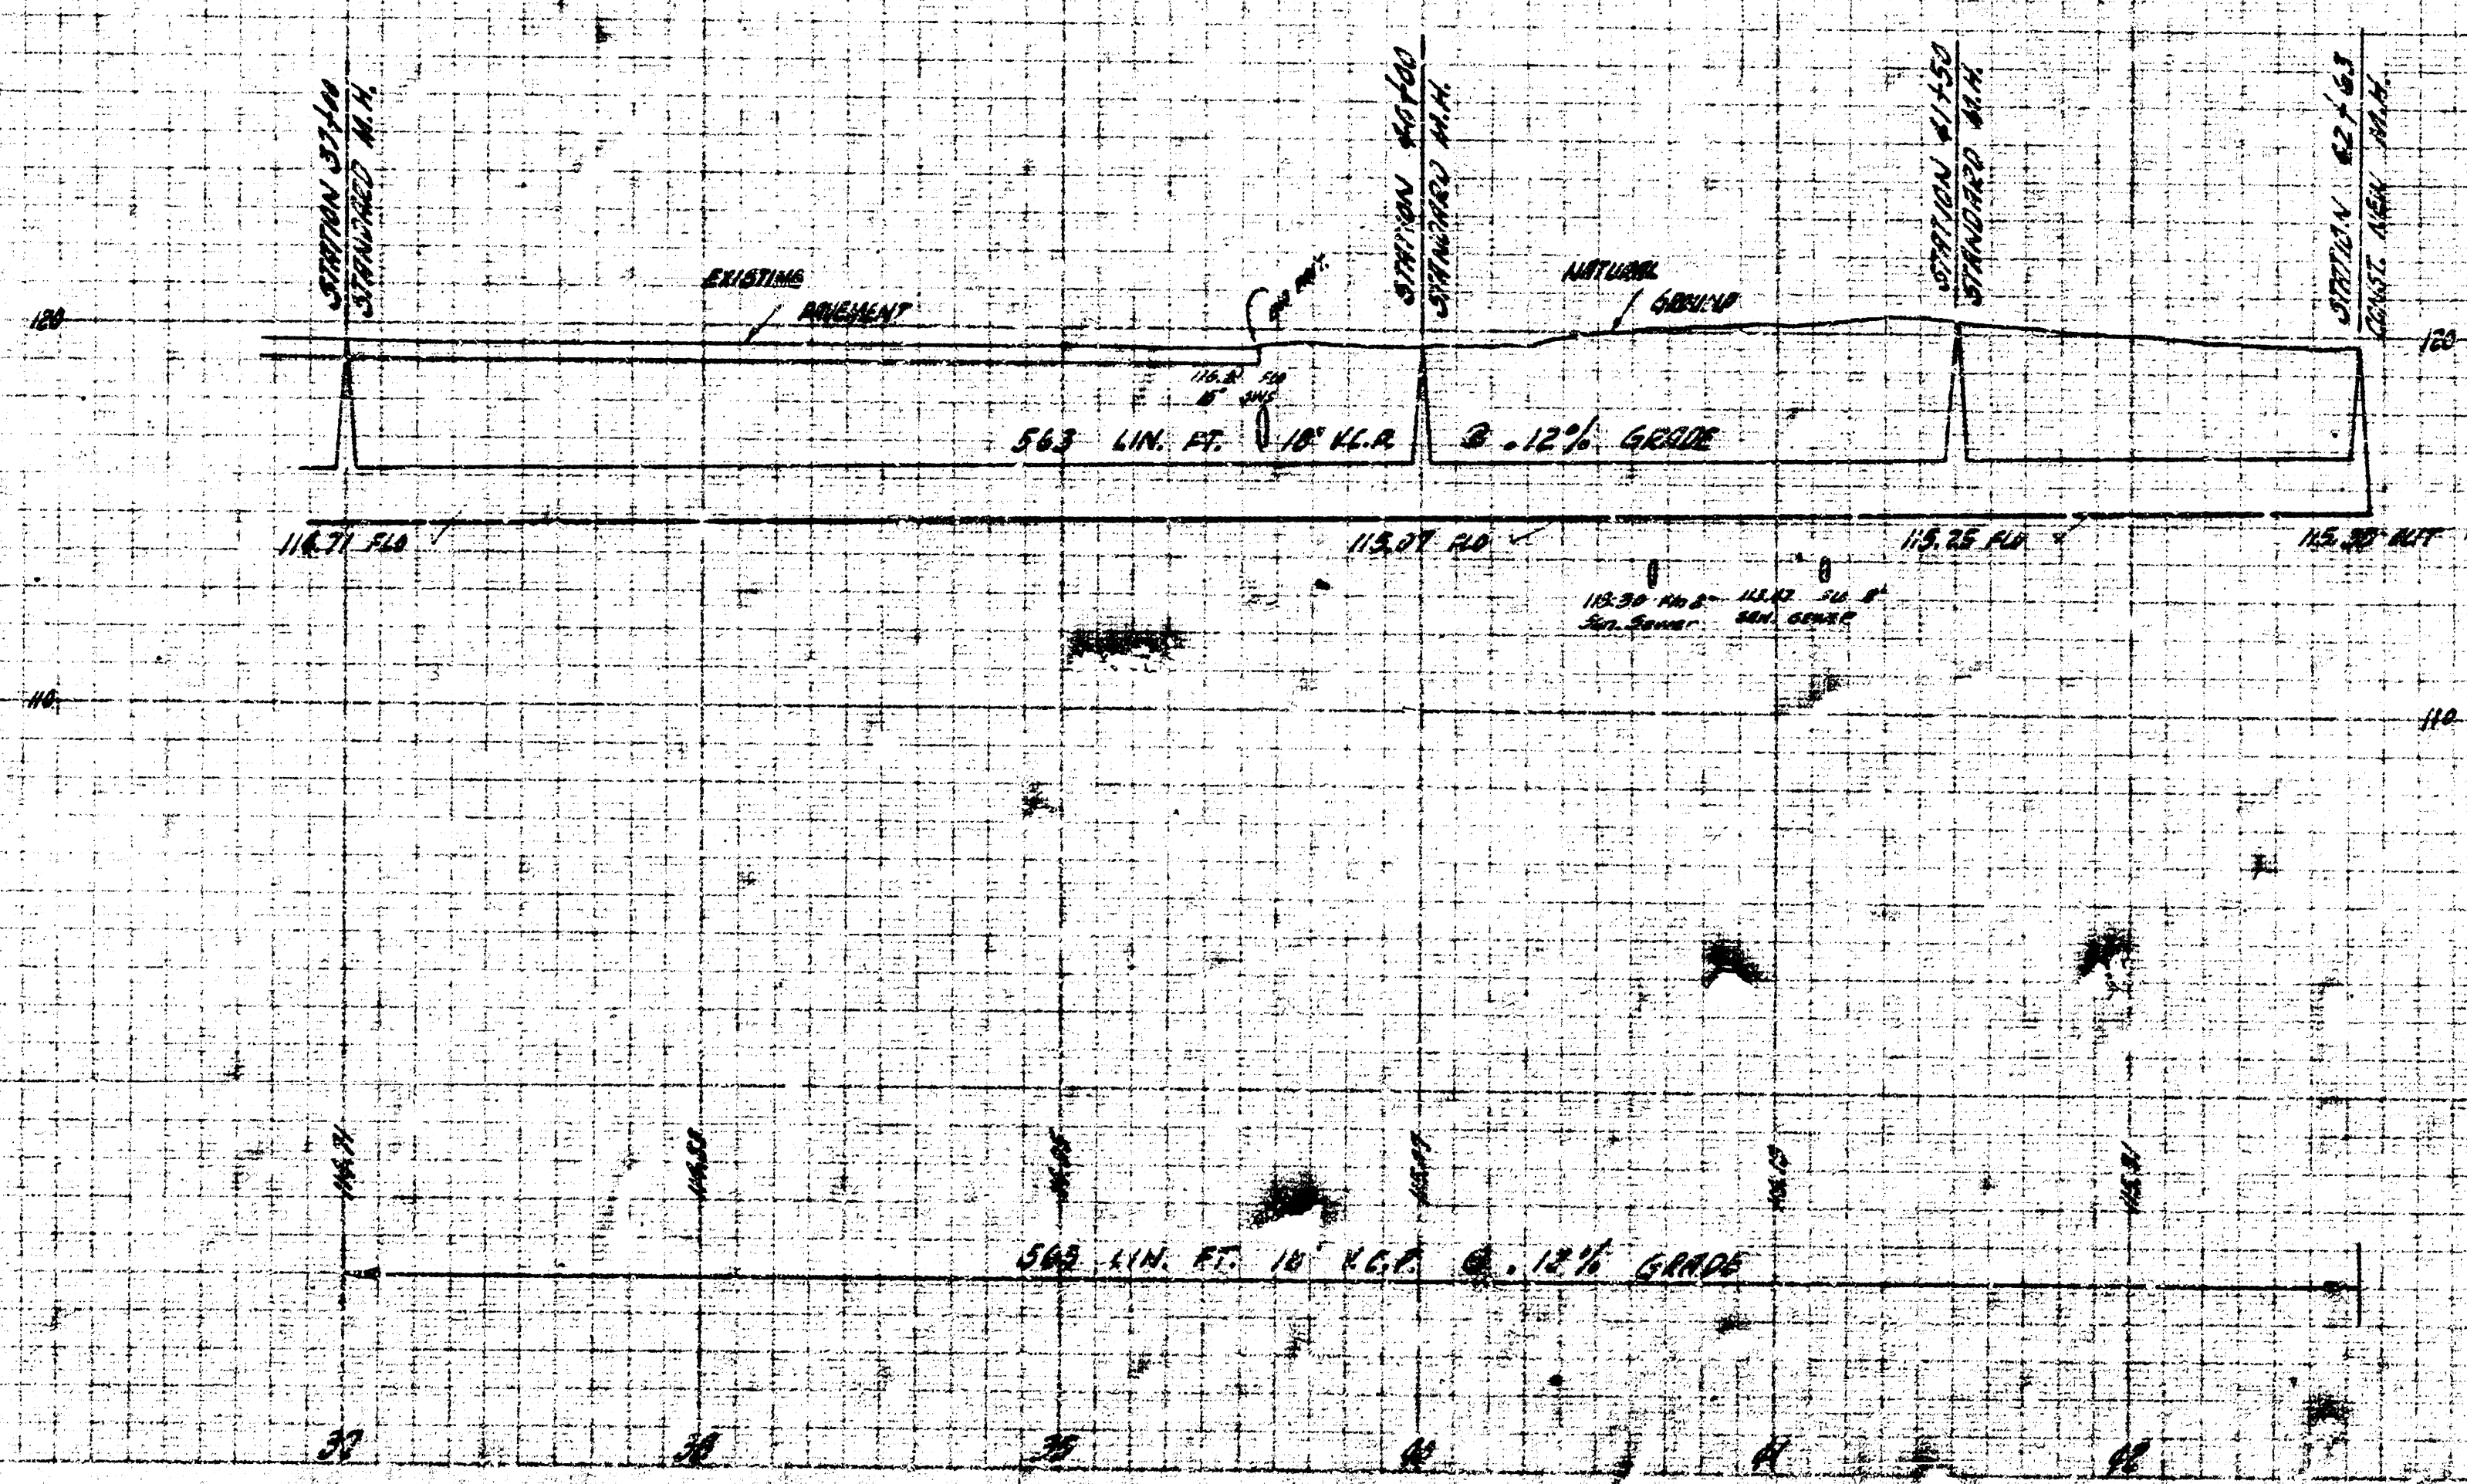

6/6 ADDITION TO SUBMITTAL "B" JAN. 1968 20
 PROJECT 101, C21-69