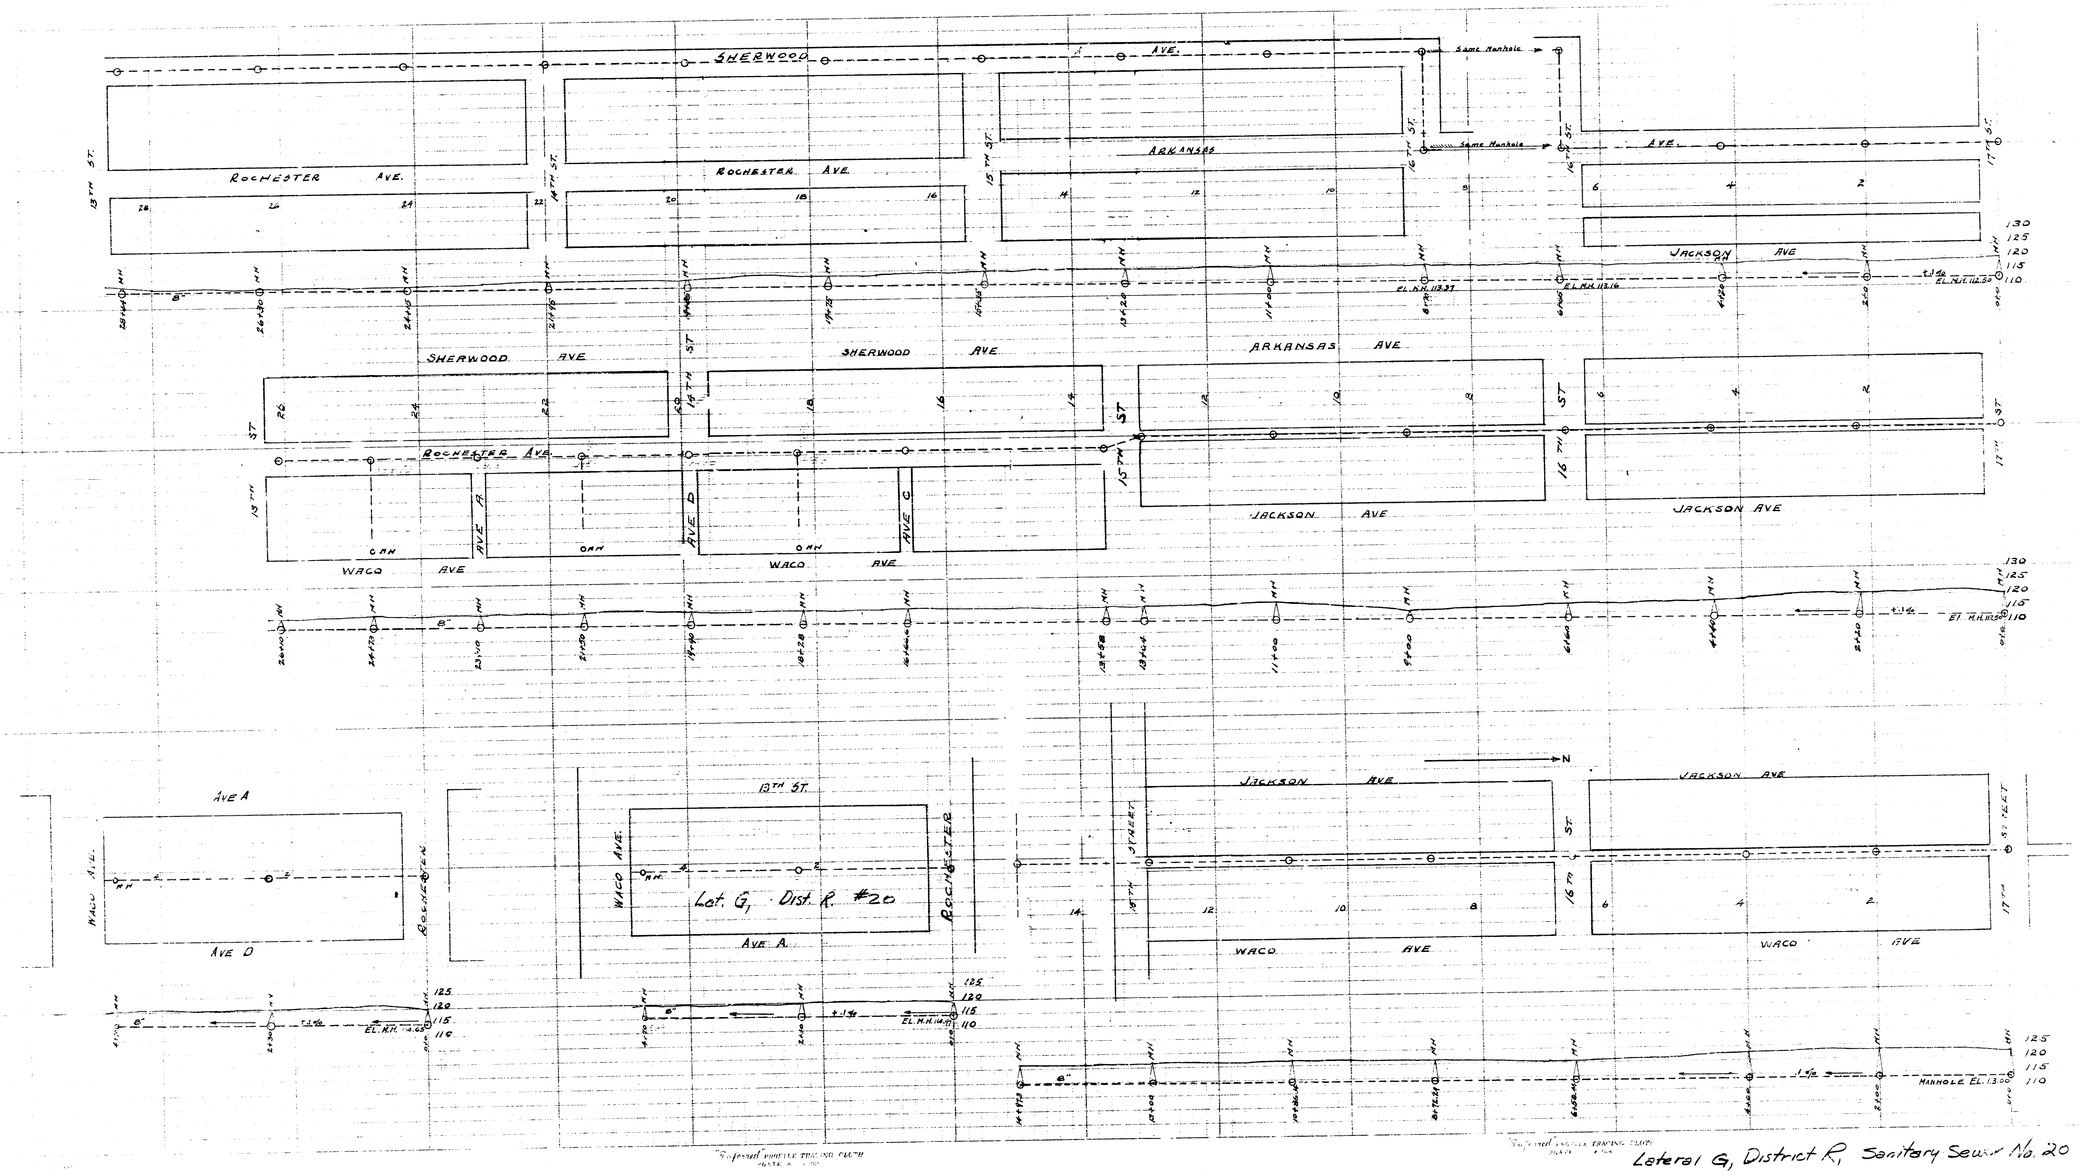

Lateral G, District R, Sanitary Sewer No. 20