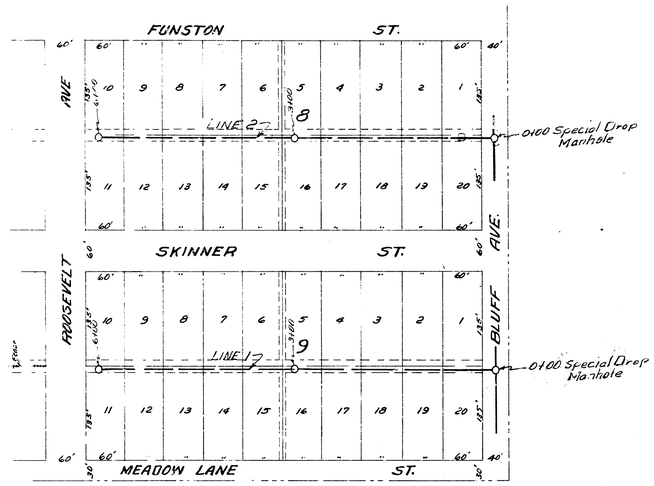

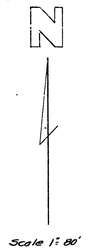

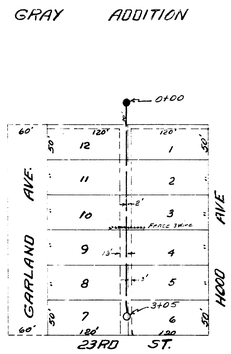

B.M. 136.30 "A" in Ritchie Top of curb east end of radius N.E. corner Roosevelt & Skinner

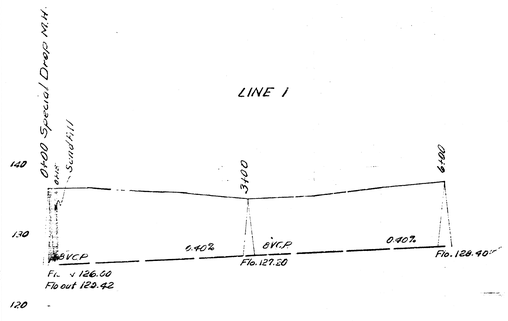

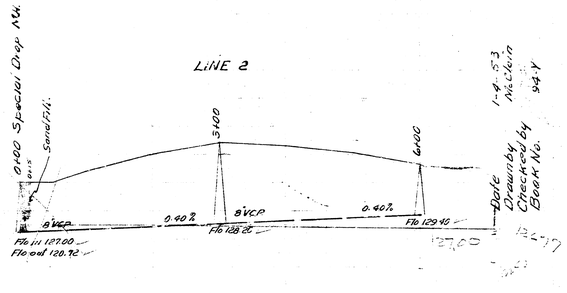

B.M. 125.24 Sq. rim MH 0+00

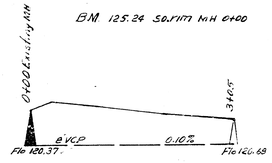

Date 1-8-53
Drawn by McClain
Checked by
Book No. C-4

Date 1-8-53
Drawn by McClain
Checked by
Book No. 94-V

LAT. 28, DC. #2 SS 12
CITY OF WICHITA KANSAS
B.E. SMITH CITY ENGINEER
Proj. No. C-22-96

LAT. 2, DIST. T. SS. 20
CITY OF WICHITA KANSAS
B.E. SMITH CITY ENGINEER
Proj. No. C-23-1